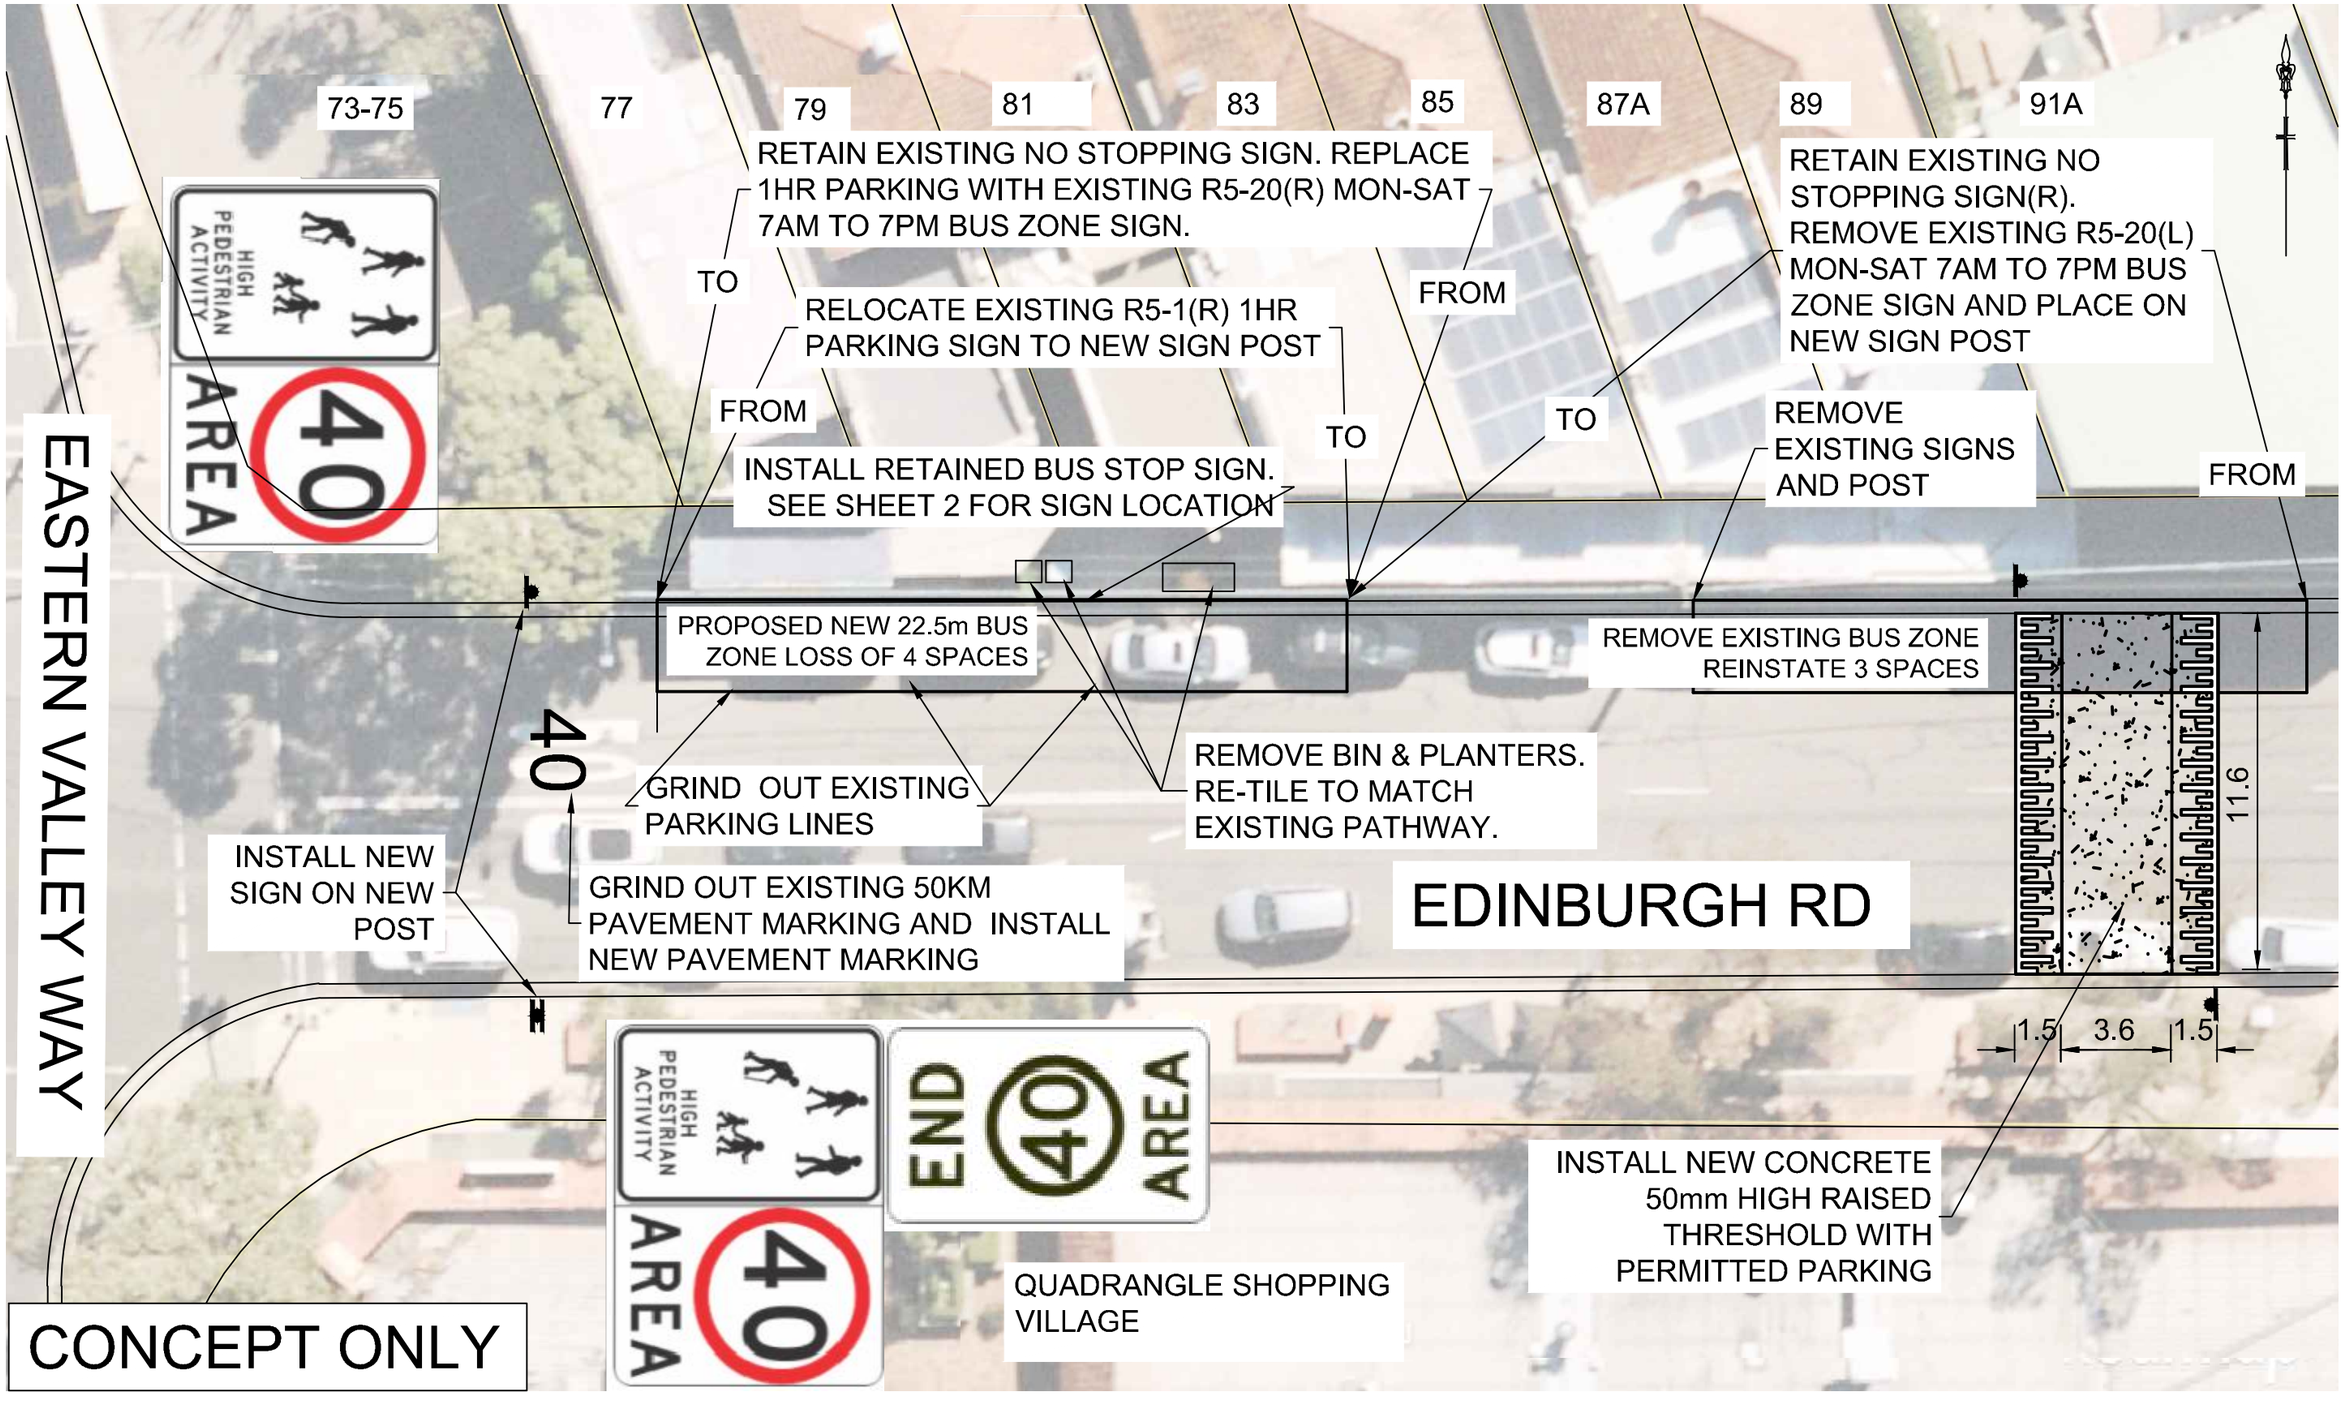


REV.	DESCRIPTION	BY	DATE

PREPARED BY:

DESIGN AND DRAINAGE TEAM LEADER (SIGNATURE & DATE)

ENDORSED BY:

D. Sung

DESIGN AND INFRASTRUCTURE DELIVERY MANAGER: (SIGNATURE & DATE)

APPROVED FOR CONSTRUCTION BY:

WORKS MANAGER (SIGNATURE & DATE)

SCALE: **1:200**

ALL DIMENSIONS IN METRES UNLESS NOTED OTHERWISE

SIZE: **A3**

SURVEYED	AERIAL	APR 22
DRAWN	D.LU	APR 22
DESIGNED	D.LU	APR 22
CHECKED	-	#/##/##

WILLOUGHBY CITY COUNCIL

CASTLECRAG

40KM/HR HPAA SIGNAGE & LINE MARKING

EASTERN VALLEY WAY & EDINBURGH RD

No. OF SHEETS **7**

SHEET No. **1**

DRAWING NUMBER:

CONCEPT

CONCEPT ONLY



TYPICAL SIGNAGE A

INSTALL NEW PAVEMENT MARKING

INSTALL NEW SIGN ON NEW POST

RAEBURN AVE

81 83 85 87A 89 91A 95 97

REMOVE EXISTING BUS ZONE
REINSTATE 3x (2.1m x 6m) AND 1x
2.1m x 5.4m PARKING SPACE

PROPOSED NEW 22.5m BUS ZONE LOSS OF 4 SPACES

RELOCATE EXISTING BUS STOP SIGN TO PROPOSED BUS STOP LOCATION. SEE SHEET 1

INSTALL NEW SIGNS AND POST. SEE TYPICAL SIGNAGE A

11.6

INSTALL NEW CONCRETE 50mm HIGH RAISED THRESHOLD WITH PERMITTED PARKING

EDINBURGH RD

EXISTING ELP

1.5 3.6 1.5

INSTALL NEW SIGNS AND POST.SEE TYPICAL SIGNAGE A

QUADRANGLE SHOPPING VILLAGE

116

REV.	DESCRIPTION	BY	DATE

PREPARED BY:
DESIGN AND DRAINAGE TEAM LEADER (SIGNATURE & DATE)

ENDORSED BY:
D. Sung
DESIGN AND INFRASTRUCTURE DELIVERY MANAGER: (SIGNATURE & DATE)

APPROVED FOR CONSTRUCTION BY:
WORKS MANAGER (SIGNATURE & DATE)

SCALE: **1:200**
ALL DIMENSIONS IN METRES UNLESS NOTED OTHERWISE

SIZE: **A3**

SURVEYED	AERIAL	APR 22
DRAWN	D.LU	APR 22
DESIGNED	D.LU	APR 22
CHECKED	-	#/#/#

WILLOUGHBY CITY COUNCIL

CASTLECRAG

40KM/HR HPAA SIGNAGE & LINE MARKING


EDINBURGH RD & RAEBURN AVE

No. OF SHEETS **7**

SHEET No. **2**

DRAWING NUMBER: **CONCEPT**

OPTION 1

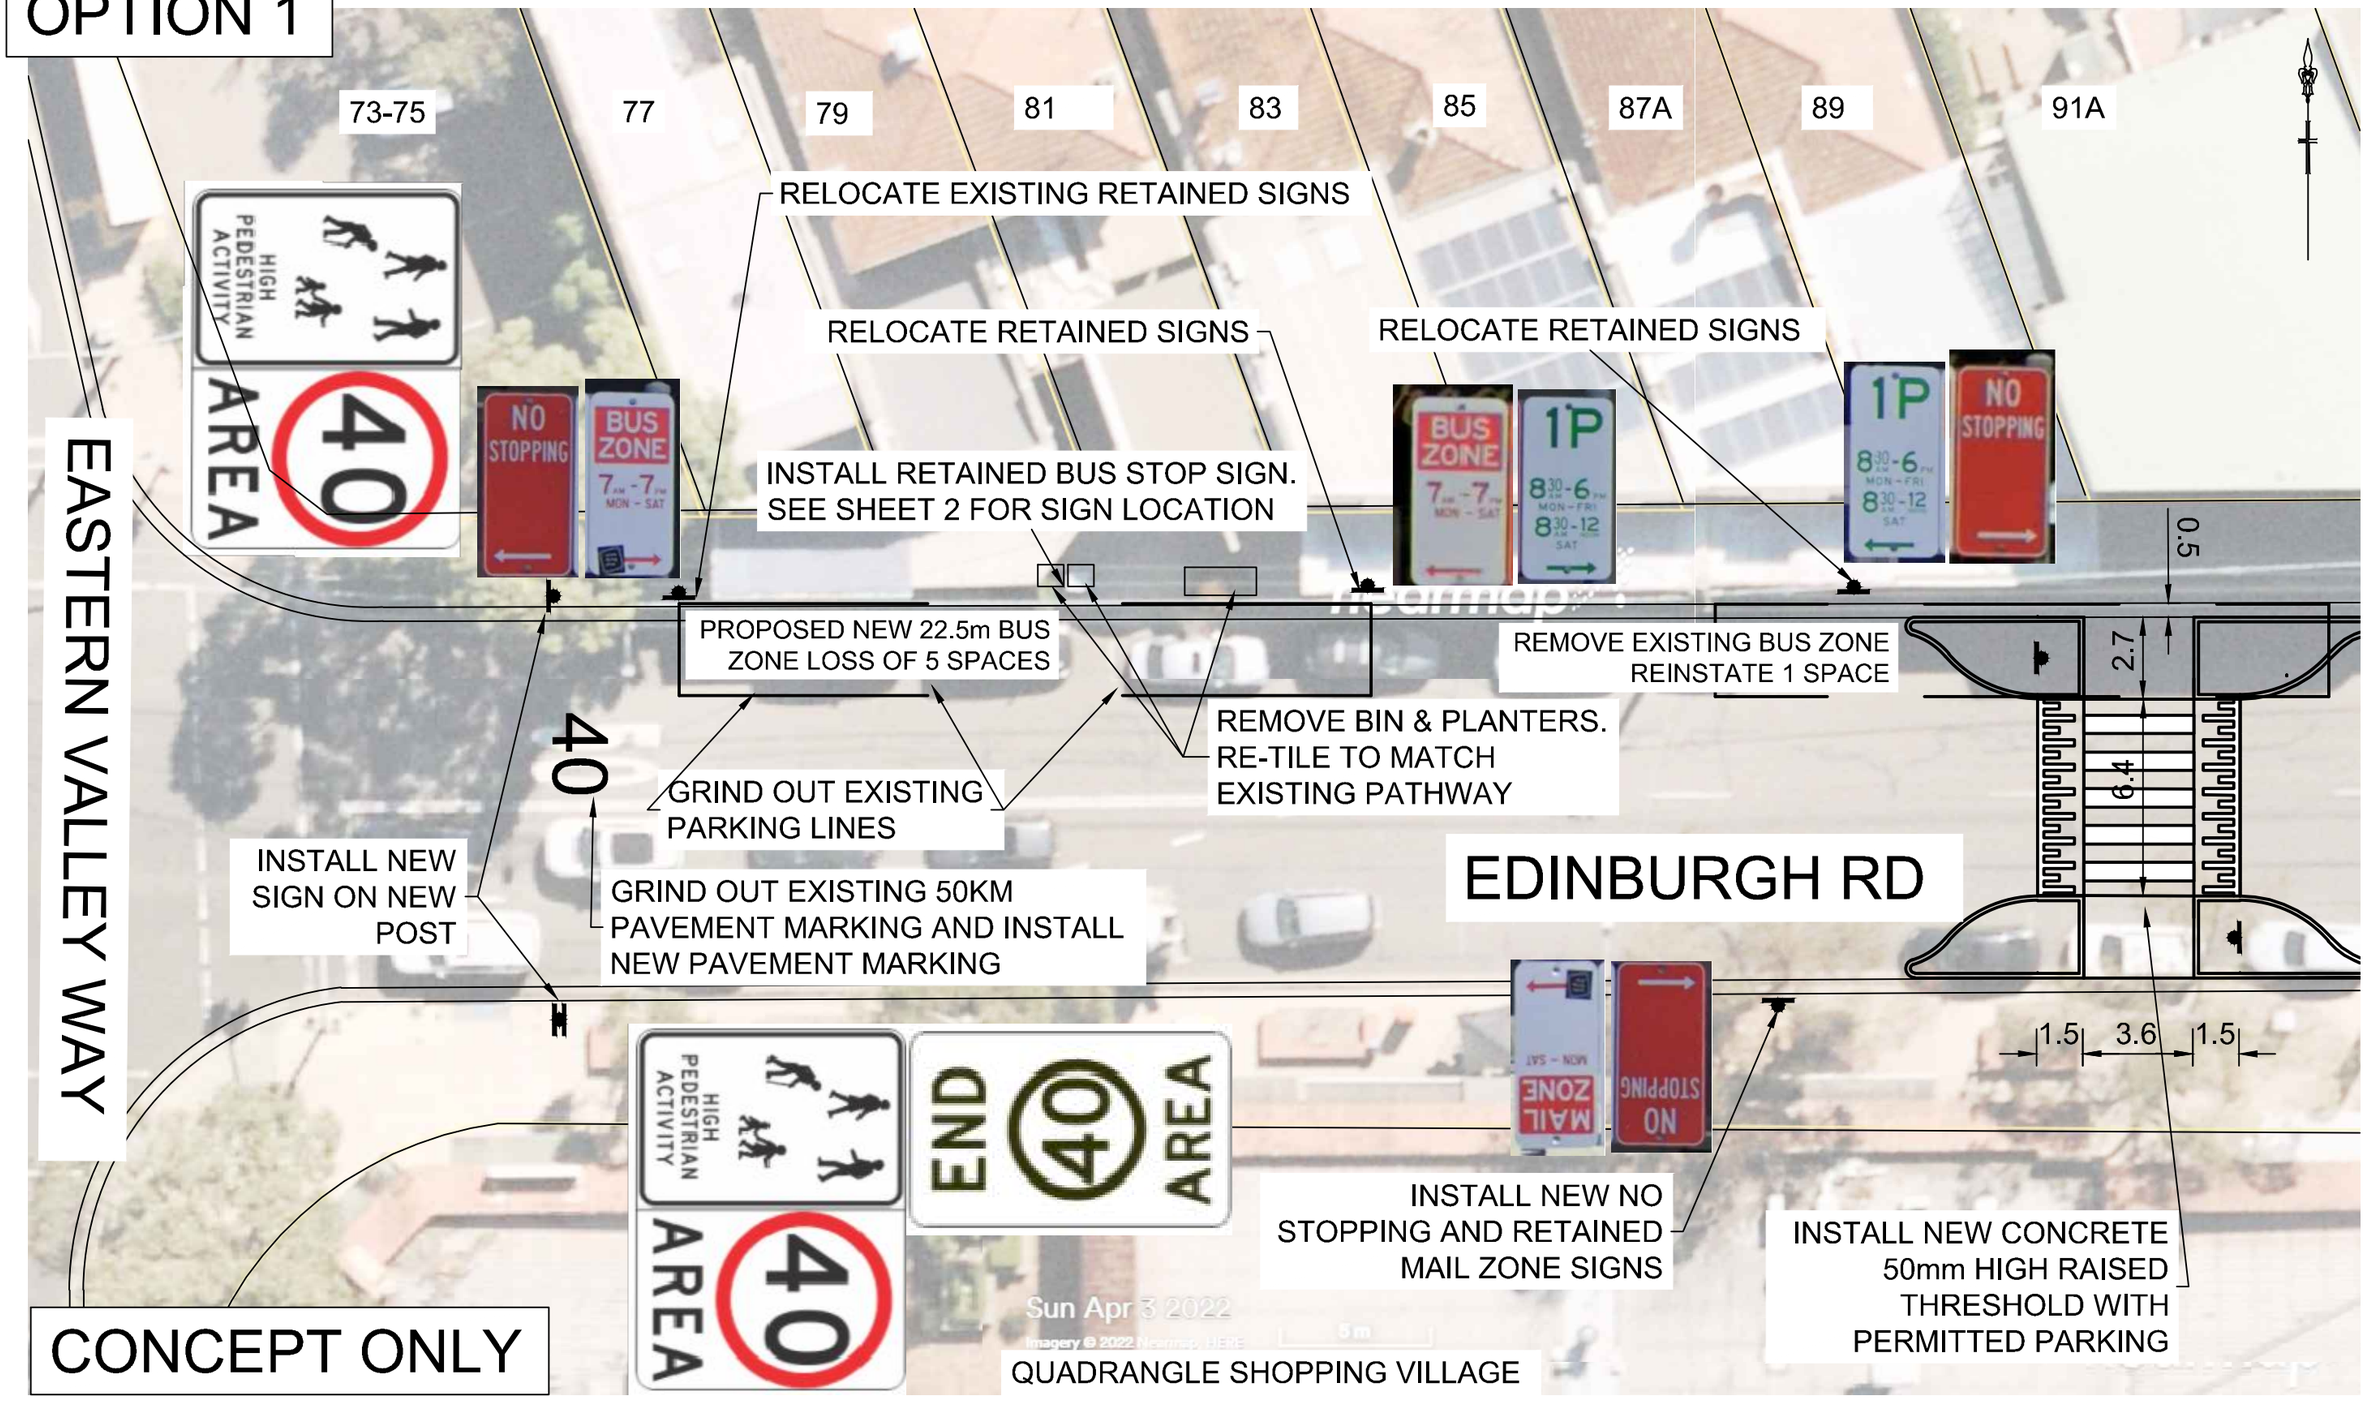

CONCEPT ONLY

REV.	DESCRIPTION	BY	DATE

PREPARED BY:
DESIGN AND DRAINAGE TEAM LEADER (SIGNATURE & DATE)
ENDORSED BY:
DESIGN AND INFRASTRUCTURE DELIVERY MANAGER: (SIGNATURE & DATE)
APPROVED FOR CONSTRUCTION BY:
WORKS MANAGER (SIGNATURE & DATE)

SCALE: **1:200**
ALL DIMENSIONS IN METRES UNLESS NOTED OTHERWISE

SIZE: **A3**

SURVEYED	AERIAL	APR 22
DRAWN	D.LU	APR 22
DESIGNED	D.LU	APR 22
CHECKED	-	#/##/##

WILLOUGHBY CITY COUNCIL

CASTLECRAG

40KM/HR HPAA SIGNAGE & LINE MARKING

EASTERN VALLEY WAY & EDINBURGH RD

No. OF SHEETS **7**

SHEET No. **1**

DRAWING NUMBER: **CONCEPT**

CONCEPT ONLY



TYPICAL SIGNAGE A

INSTALL NEW PAVEMENT MARKING

INSTALL NEW SIGN ON NEW POST

RAEBURN AVE

81 83 85 87A 89 91A 95 97

REMOVE EXISTING BUS ZONE
REINSTATE 1x 2.1m x 5.4m
PARKING SPACE

PROPOSED NEW 22.5m BUS ZONE LOSS OF 5 SPACES

INSTALL NEW NO STOPPING SIGNS

RELOCATE EXISTING BUS STOP SIGN TO PROPOSED BUS STOP LOCATION. SEE SHEET 1

EDINBURGH RD

REMOVE EXISTING 1P RETAIN NO PARKING AND MAIL ZONE SIGNS AND INSTALL NEW STOPPING SIGN

INSTALL NEW SIGNS AND POST. SEE TYPICAL SIGNAGE A

INSTALL NEW CONCRETE 50mm HIGH RAISED THRESHOLD WITH PERMITTED PARKING

EXISTING ELP



REMOVE 5 SPACES



RETAIN ACCESSIBLE PARKING SIGN (NON-COMPLIANT)
REMOVE EXISTING NO PARKING AND 1P SIGNS AND INSTALL NEW NO STOPPING SIGN

QUADRANGLE SHOPPING VILLAGE

116

INSTALL NEW SIGNS AND POST.SEE TYPICAL SIGNAGE A

OPTION 1

REV.	DESCRIPTION	BY	DATE

PREPARED BY:
DESIGN AND DRAINAGE TEAM LEADER (SIGNATURE & DATE)
ENDORSED BY:
DESIGN AND INFRASTRUCTURE DELIVERY MANAGER: (SIGNATURE & DATE)
APPROVED FOR CONSTRUCTION BY:
WORKS MANAGER (SIGNATURE & DATE)

SCALE: **1:200**
ALL DIMENSIONS IN METRES UNLESS NOTED OTHERWISE

SIZE: **A3**


SURVEYED	AERIAL	APR 22
DRAWN	D.LU	APR 22
DESIGNED	D.LU	APR 22
CHECKED	-	#/#/#

WILLOUGHBY CITY COUNCIL

CASTLECRAG
40KM/HR HPAA SIGNAGE & LINE MARKING
EDINBURGH RD & RAEBURN AVE

No. OF SHEETS **7**
SHEET No. **2**
DRAWING NUMBER: **CONCEPT**

OPTION 2

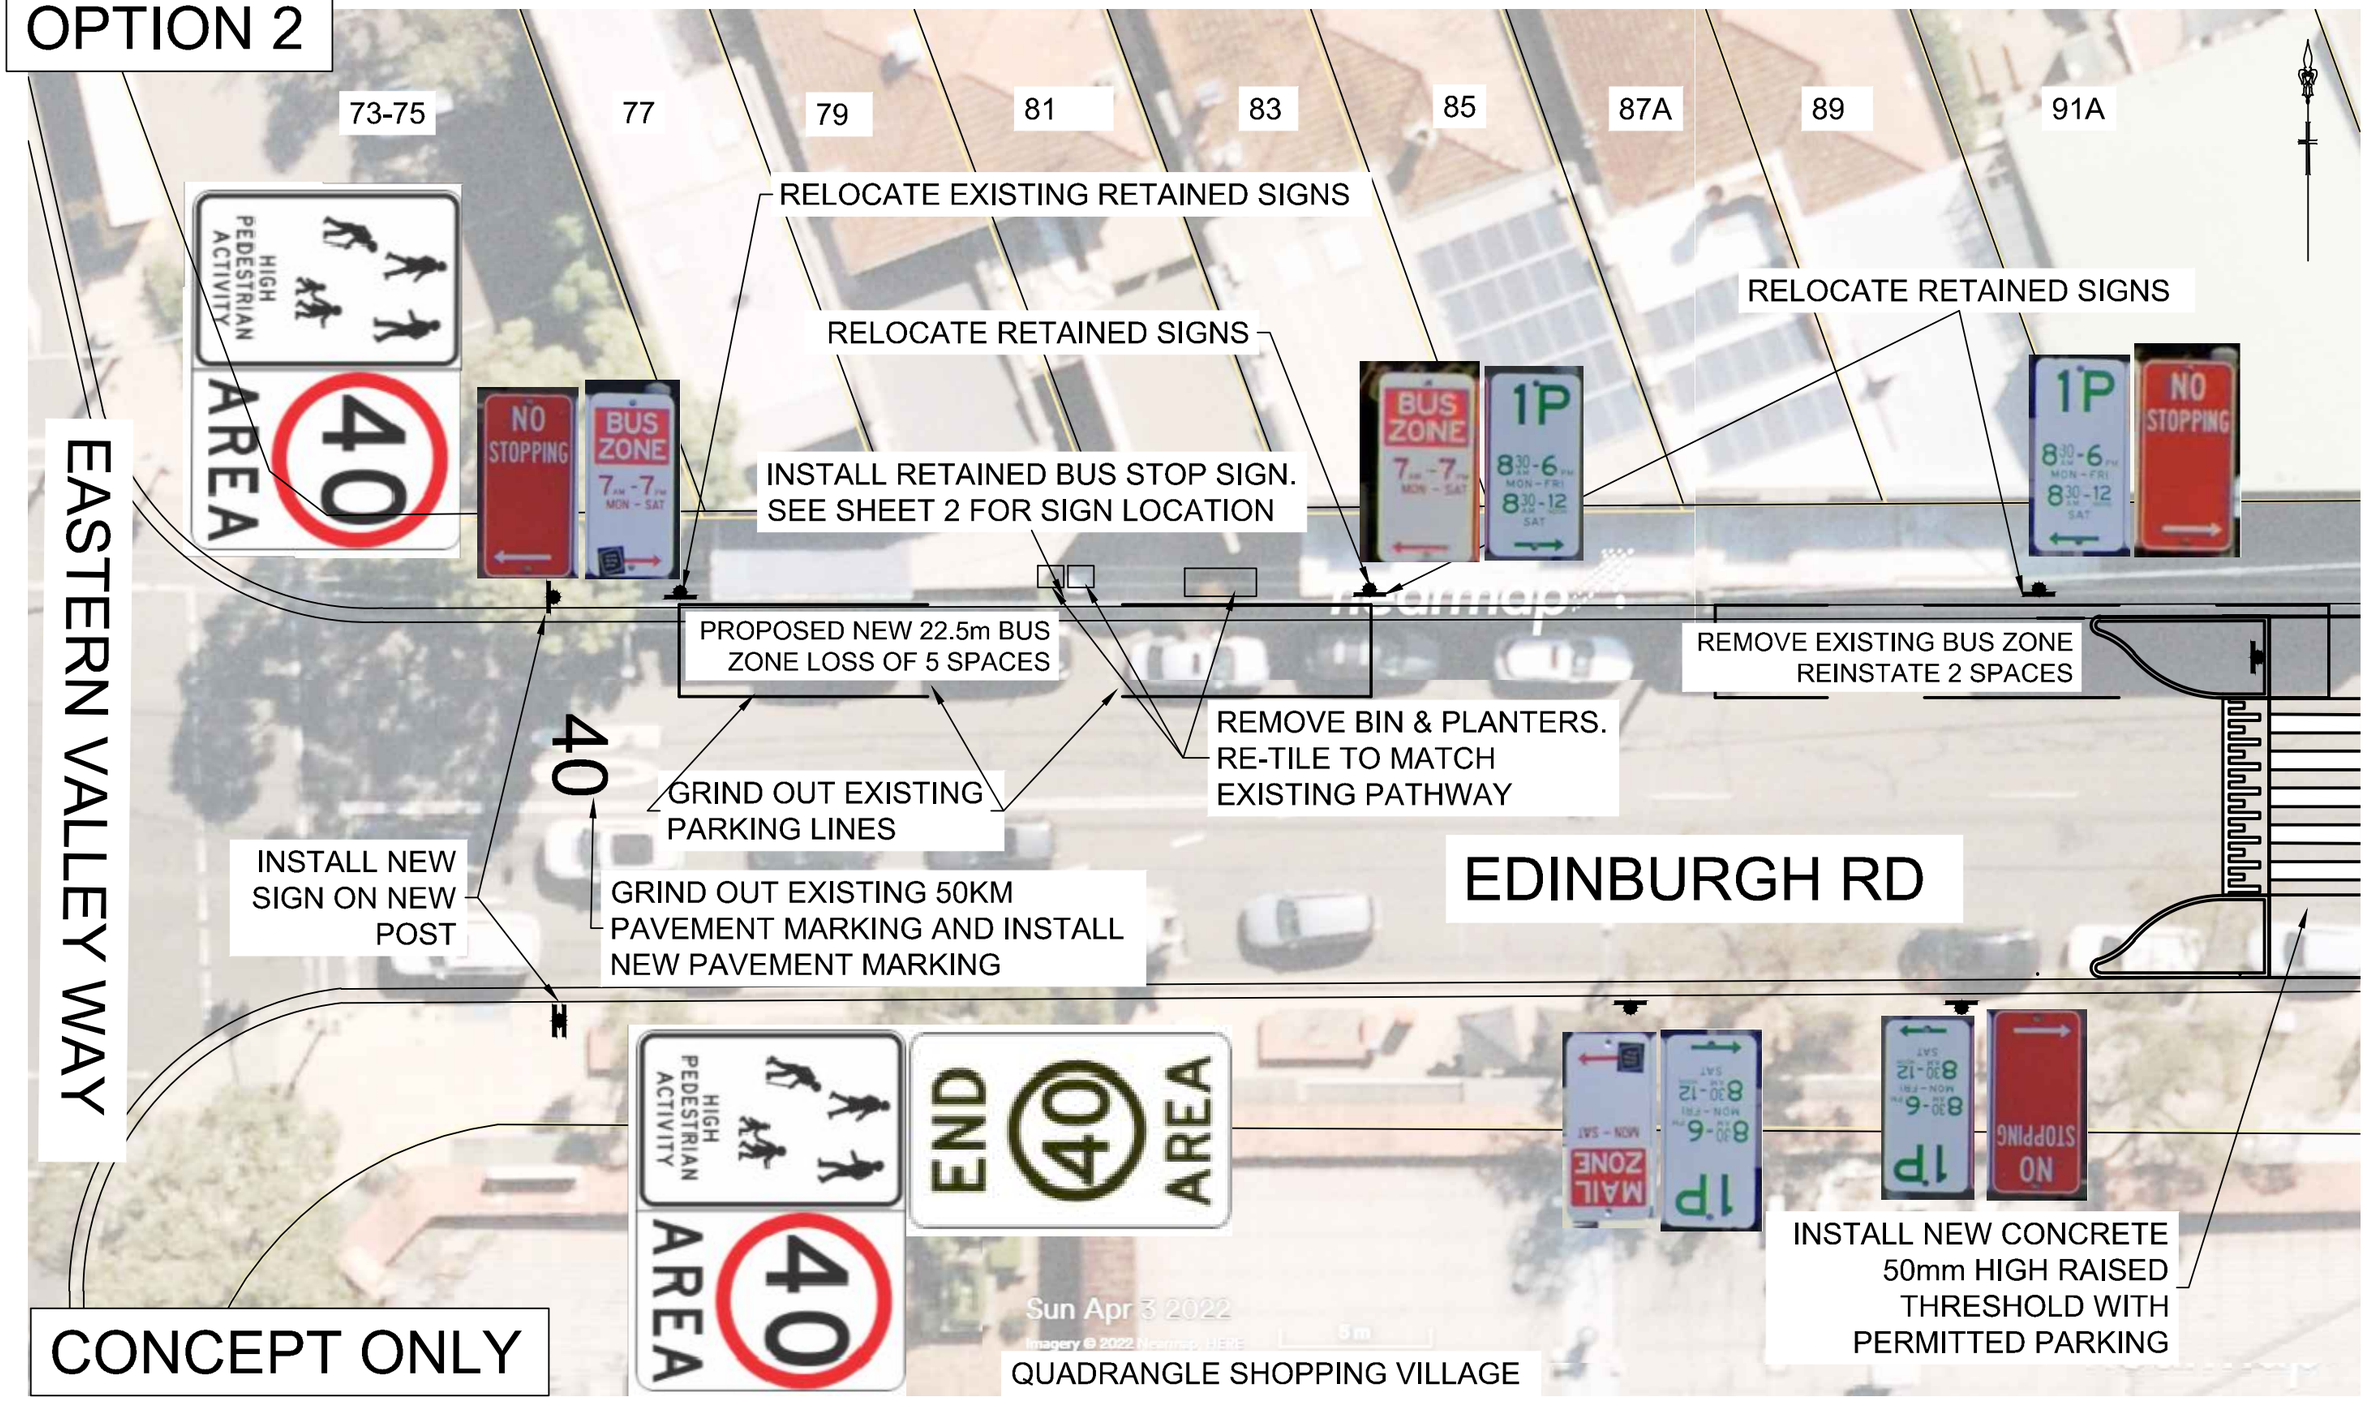

CONCEPT ONLY

REV.	DESCRIPTION	BY	DATE

PREPARED BY:
DESIGN AND DRAINAGE TEAM LEADER (SIGNATURE & DATE)
ENDORSED BY:
DESIGN AND INFRASTRUCTURE DELIVERY MANAGER: (SIGNATURE & DATE)
APPROVED FOR CONSTRUCTION BY:
WORKS MANAGER (SIGNATURE & DATE)

SCALE: **1:200**
ALL DIMENSIONS IN METRES UNLESS NOTED OTHERWISE

SIZE: **A3**

SURVEYED	AERIAL	APR 22
DRAWN	D.LU	APR 22
DESIGNED	D.LU	APR 22
CHECKED	-	#/#/#

WILLOUGHBY CITY COUNCIL

CASTLECRAG

40KM/HR HPAA SIGNAGE & LINE MARKING

EASTERN VALLEY WAY & EDINBURGH RD

No. OF SHEETS	SHEET No.
7	1

DRAWING NUMBER:
CONCEPT

CONCEPT ONLY



TYPICAL SIGNAGE A

INSTALL NEW PAVEMENT MARKING

INSTALL NEW SIGN ON NEW POST

RELOCATE EXISTING BUS STOP SIGN TO PROPOSED BUS STOP LOCATION. SEE SHEET 1

RAEBURN AVE

81 83 85 87A 89 91A 95 97

REMOVE EXISTING BUS ZONE
REINSTATE 2x 2.1m x 5.4m
PARKING SPACES

0.5

PROPOSED NEW 22.5 m BUS ZONE LOSS OF 5 SPACES

2.7

6.4

0.5 3.6 1.8

INSTALL NEW CONCRETE 50mm HIGH RAISED THRESHOLD WITH PERMITTED PARKING

INSTALL NEW NO STOPPING SIGN

INSTALL NEW SIGNS AND POST. SEE TYPICAL SIGNAGE A

EDINBURGH RD

RETAIN MAIL ZONE SIGN

INSTALL NEW SIGNS AND POST.SEE TYPICAL SIGNAGE A

EXISTING ELP

REMOVE 4 SPACES INCLUDING ACCESSIBLE SPACE

INSTALL NEW NO STOPPING SIGN

REMOVE EXISTING NO PARKING AND 1P SIGNS

116

QUADRANGLE SHOPPING VILLAGE

OPTION 2

REV.	DESCRIPTION	BY	DATE

PREPARED BY:
DESIGN AND DRAINAGE TEAM LEADER (SIGNATURE & DATE)
ENDORSED BY:
DESIGN AND INFRASTRUCTURE DELIVERY MANAGER: (SIGNATURE & DATE)
APPROVED FOR CONSTRUCTION BY:
WORKS MANAGER (SIGNATURE & DATE)

SCALE: **1:200**
ALL DIMENSIONS IN METRES UNLESS NOTED OTHERWISE

SIZE: **A3**

SURVEYED	AERIAL	APR 22
DRAWN	D.LU	APR 22
DESIGNED	D.LU	APR 22
CHECKED	-	#/#/#

WILLOUGHBY CITY COUNCIL

CASTLECRAG


40KM/HR HPAA SIGNAGE & LINE MARKING

EDINBURGH RD & RAEBURN AVE

No. OF SHEETS **7**

SHEET No. **2**

DRAWING NUMBER: **CONCEPT**

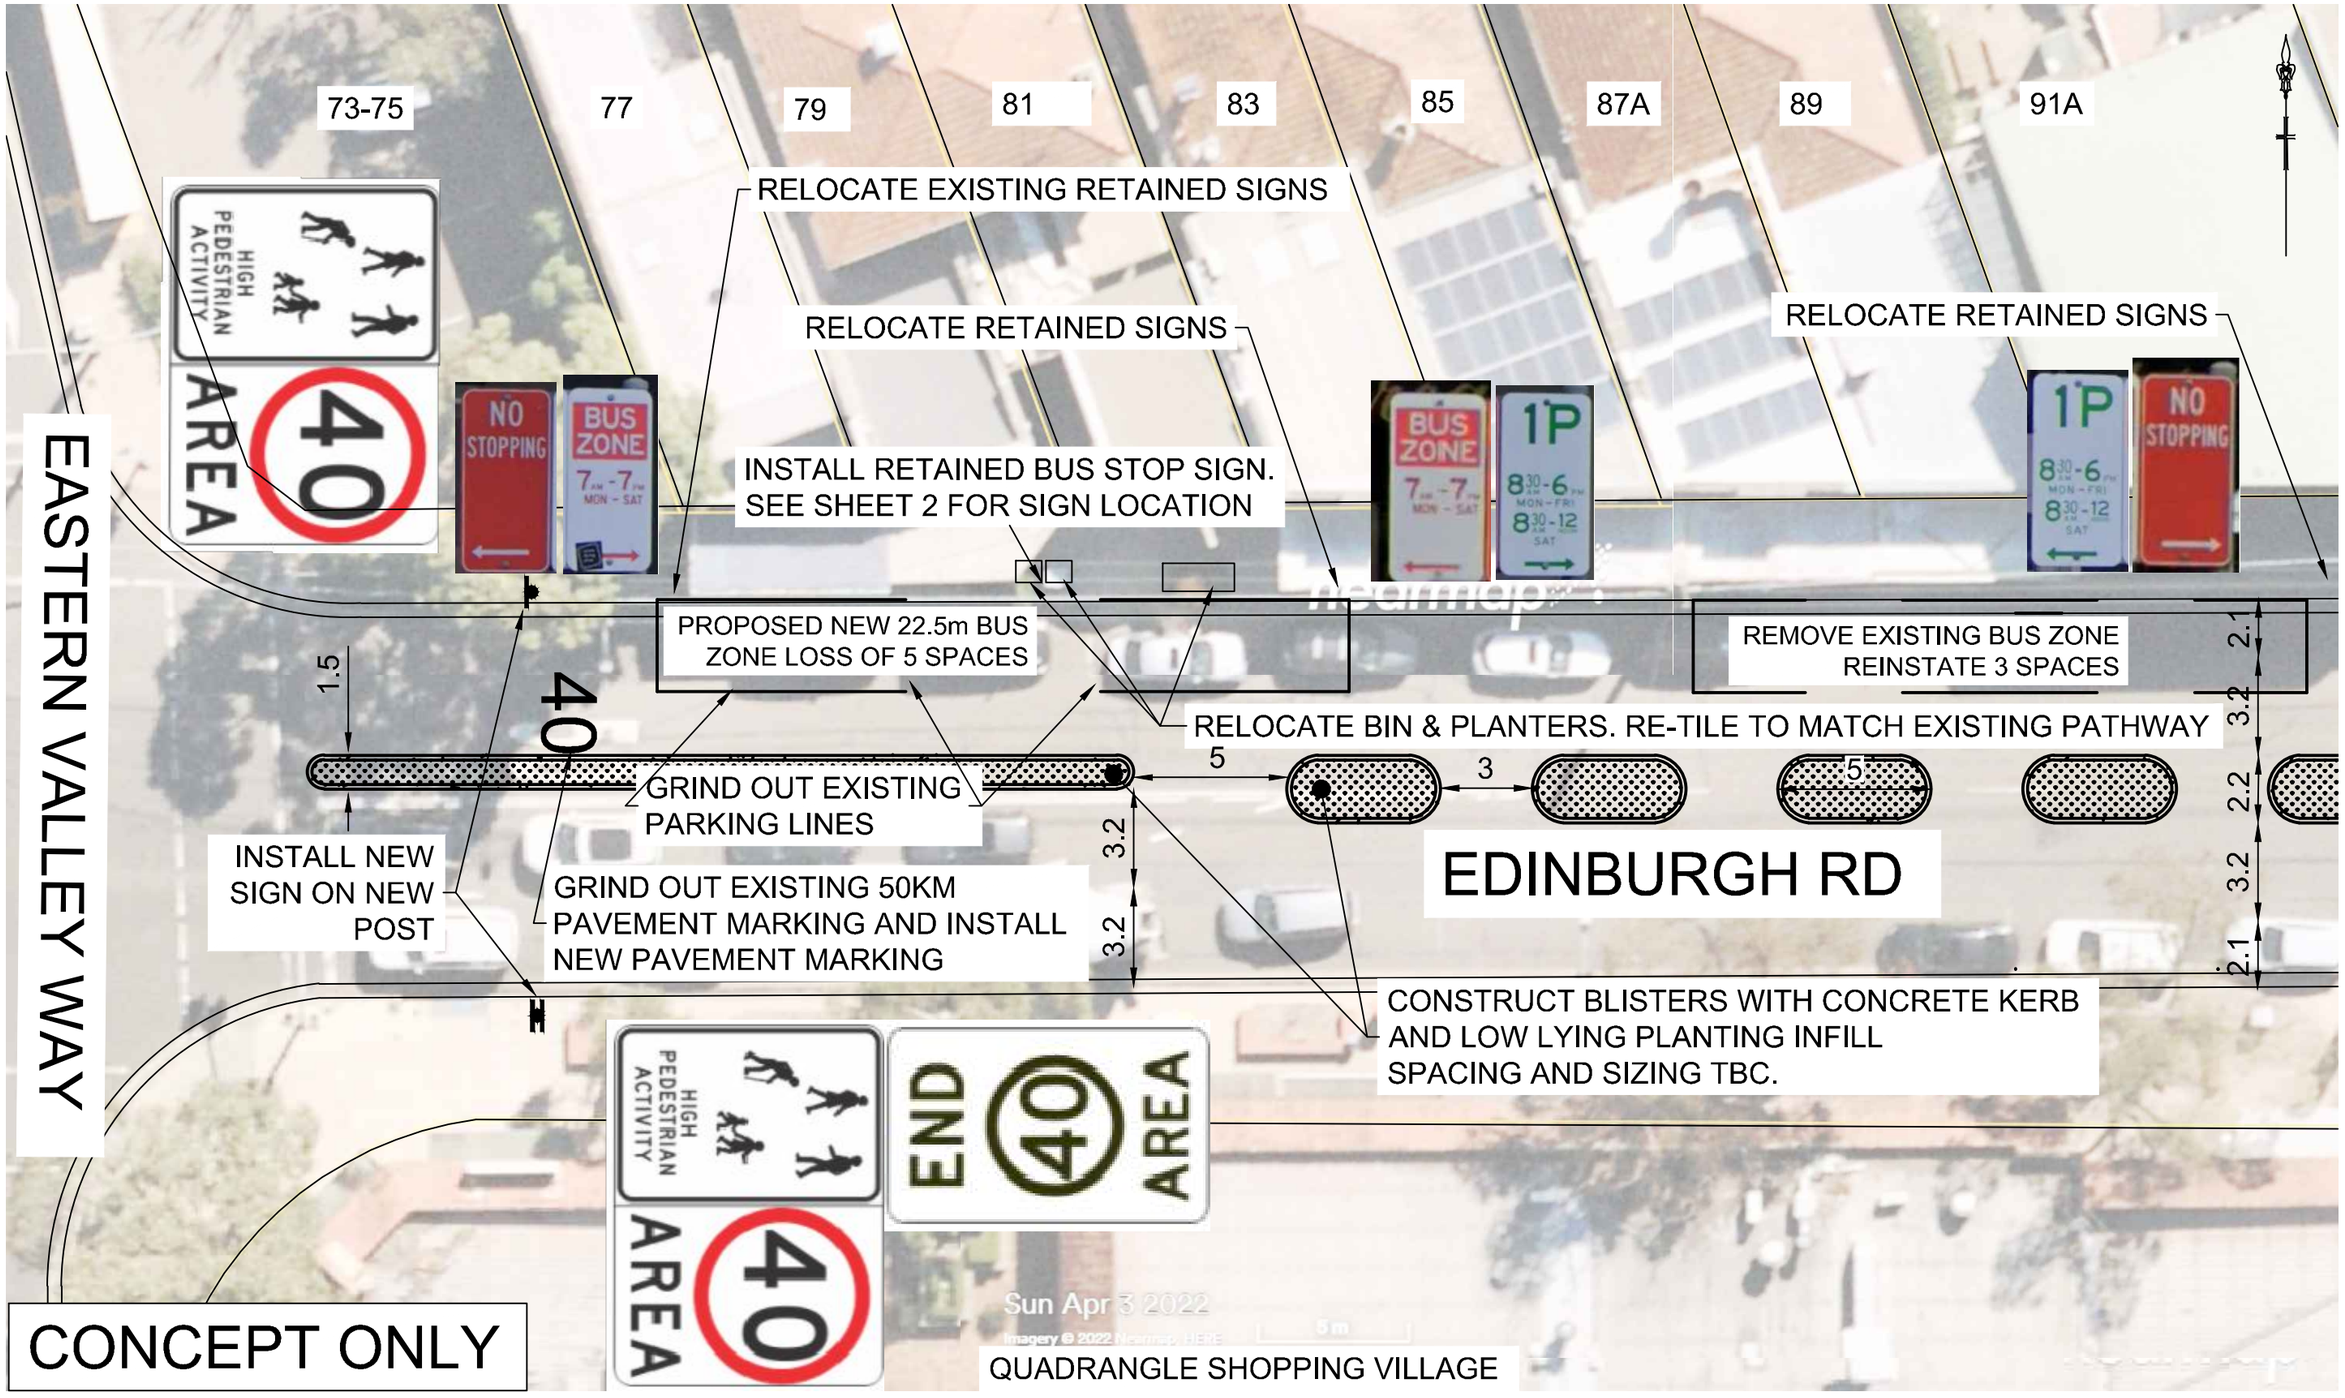

REV.	DESCRIPTION	BY	DATE

PREPARED BY:
DESIGN AND DRAINAGE TEAM LEADER (SIGNATURE & DATE)
ENDORSED BY:
DESIGN AND INFRASTRUCTURE DELIVERY MANAGER: (SIGNATURE & DATE)
APPROVED FOR CONSTRUCTION BY:
WORKS MANAGER (SIGNATURE & DATE)

SCALE: **1:200**
ALL DIMENSIONS IN METRES UNLESS NOTED OTHERWISE

SIZE: **A3**

SURVEYED	AERIAL	APR 22
DRAWN	D.LU	APR 22
DESIGNED	D.LU	APR 22
CHECKED	-	#/##/#

WILLOUGHBY CITY COUNCIL

CASTLECRAG

40KM/HR HPAA SIGNAGE & LINE MARKING

EASTERN VALLEY WAY & EDINBURGH RD

No. OF SHEETS **6**

SHEET No. **1**

DRAWING NUMBER:

CONCEPT

CONCEPT ONLY

INSTALL NEW PAVEMENT MARKING

INSTALL NEW SIGN ON NEW POST

RAEBURN AVE

81 83 85 87A 89 91A 95 97

REMOVE EXISTING BUS ZONE
REINSTATE 3x 2.1m x 5.4m
PARKING SPACES

PROPOSED NEW 22.5m BUS ZONE LOSS OF 5 SPACES

2.1 3.2 2.2 3.2 2.1

3

RELOCATE EXISTING BUS STOP SIGN TO PROPOSED BUS STOP LOCATION. SEE SHEET 1

EDINBURGH RD

CONSTRUCT BLISTERS WITH CONCRETE KERB AND LOW LYING PLANTING INFILL SPACING AND SIZING TBC.

QUADRANGLE SHOPPING VILLAGE

INSTALL NEW NO STOPPING SIGN

116

REV.	DESCRIPTION	BY	DATE

PREPARED BY:
DESIGN AND DRAINAGE TEAM LEADER (SIGNATURE & DATE)

ENDORSED BY:
DESIGN AND INFRASTRUCTURE DELIVERY MANAGER: (SIGNATURE & DATE)

APPROVED FOR CONSTRUCTION BY:
WORKS MANAGER (SIGNATURE & DATE)

SCALE: **1:200**
ALL DIMENSIONS IN METRES UNLESS NOTED OTHERWISE

SIZE: **A3**

SURVEYED	AERIAL	APR 22
DRAWN	D.LU	APR 22
DESIGNED	D.LU	APR 22
CHECKED	-	#/#/#

WILLOUGHBY CITY COUNCIL

CASTLECRAG

40KM/HR HPAA SIGNAGE & LINE MARKING

EDINBURGH RD & RAEBURN AVE

No. OF SHEETS **6**

SHEET No. **2**

DRAWING NUMBER: **CONCEPT**



REV.	DESCRIPTION	BY	DATE

PREPARED BY:
DESIGN AND DRAINAGE TEAM LEADER (SIGNATURE & DATE)

ENDORSED BY:
D. Sung
DESIGN AND INFRASTRUCTURE DELIVERY MANAGER: (SIGNATURE & DATE)

APPROVED FOR CONSTRUCTION BY:
WORKS MANAGER (SIGNATURE & DATE)

SCALE: **1:200**
ALL DIMENSIONS IN METRES UNLESS NOTED OTHERWISE

SIZE: **A3**

SURVEYED	AERIAL	APR 22
DRAWN	D.LU	APR 22
DESIGNED	D.LU	APR 22
CHECKED	-	#/#/#

WILLOUGHBY CITY COUNCIL

CASTLECRAG

40KM/HR HPAA SIGNAGE & LINE MARKING


EDINBURGH RD & RUTLAND AVE

No. OF SHEETS **6**

SHEET No. **3**

DRAWING NUMBER:

CONCEPT

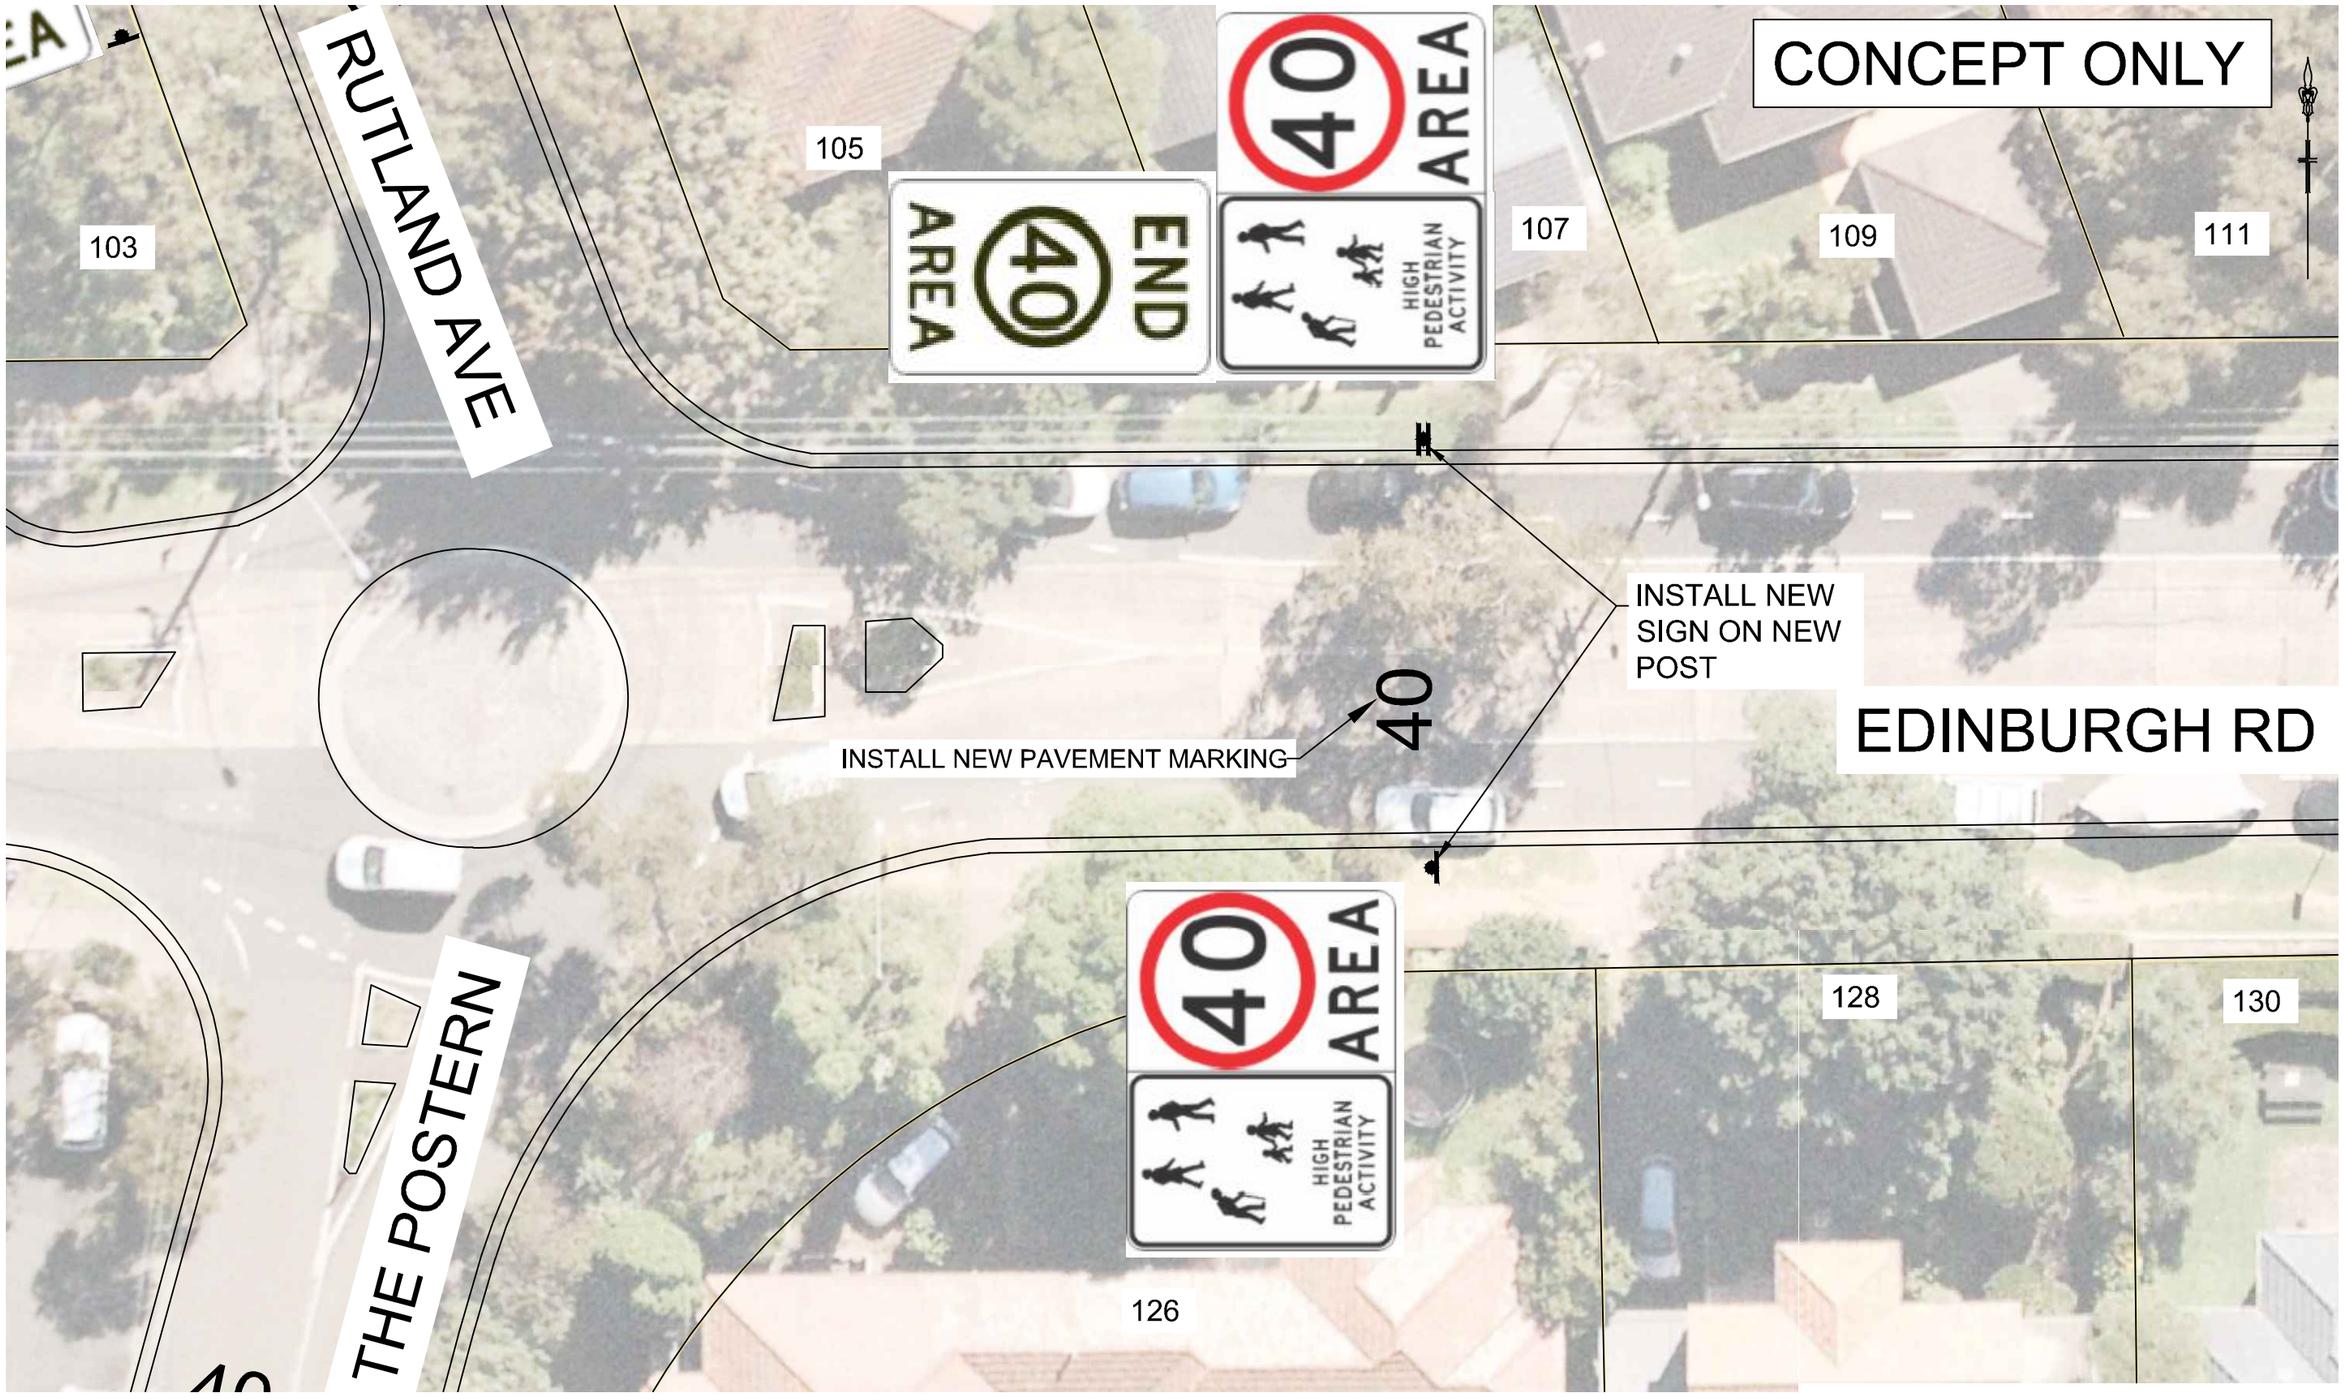

REV.	DESCRIPTION	BY	DATE

PREPARED BY:
DESIGN AND DRAINAGE TEAM LEADER (SIGNATURE & DATE)
ENDORSED BY:
D. Sung
DESIGN AND INFRASTRUCTURE DELIVERY MANAGER: (SIGNATURE & DATE)
APPROVED FOR CONSTRUCTION BY:
WORKS MANAGER (SIGNATURE & DATE)

SCALE: **1:200**
ALL DIMENSIONS IN METRES UNLESS NOTED OTHERWISE

SIZE: **A3**

SURVEYED	AERIAL	APR 22
DRAWN	D.LU	APR 22
DESIGNED	D.LU	APR 22
CHECKED	-	#/#/#

WILLOUGHBY CITY COUNCIL

CASTLECRAG

40KM/HR HPAA SIGNAGE & LINE MARKING

RUT-POSTERN & EDINBURGH AVE


No. OF SHEETS **6**

SHEET No. **4**

DRAWING NUMBER: **CONCEPT**

CONCEPT ONLY

EDINBURGH RD

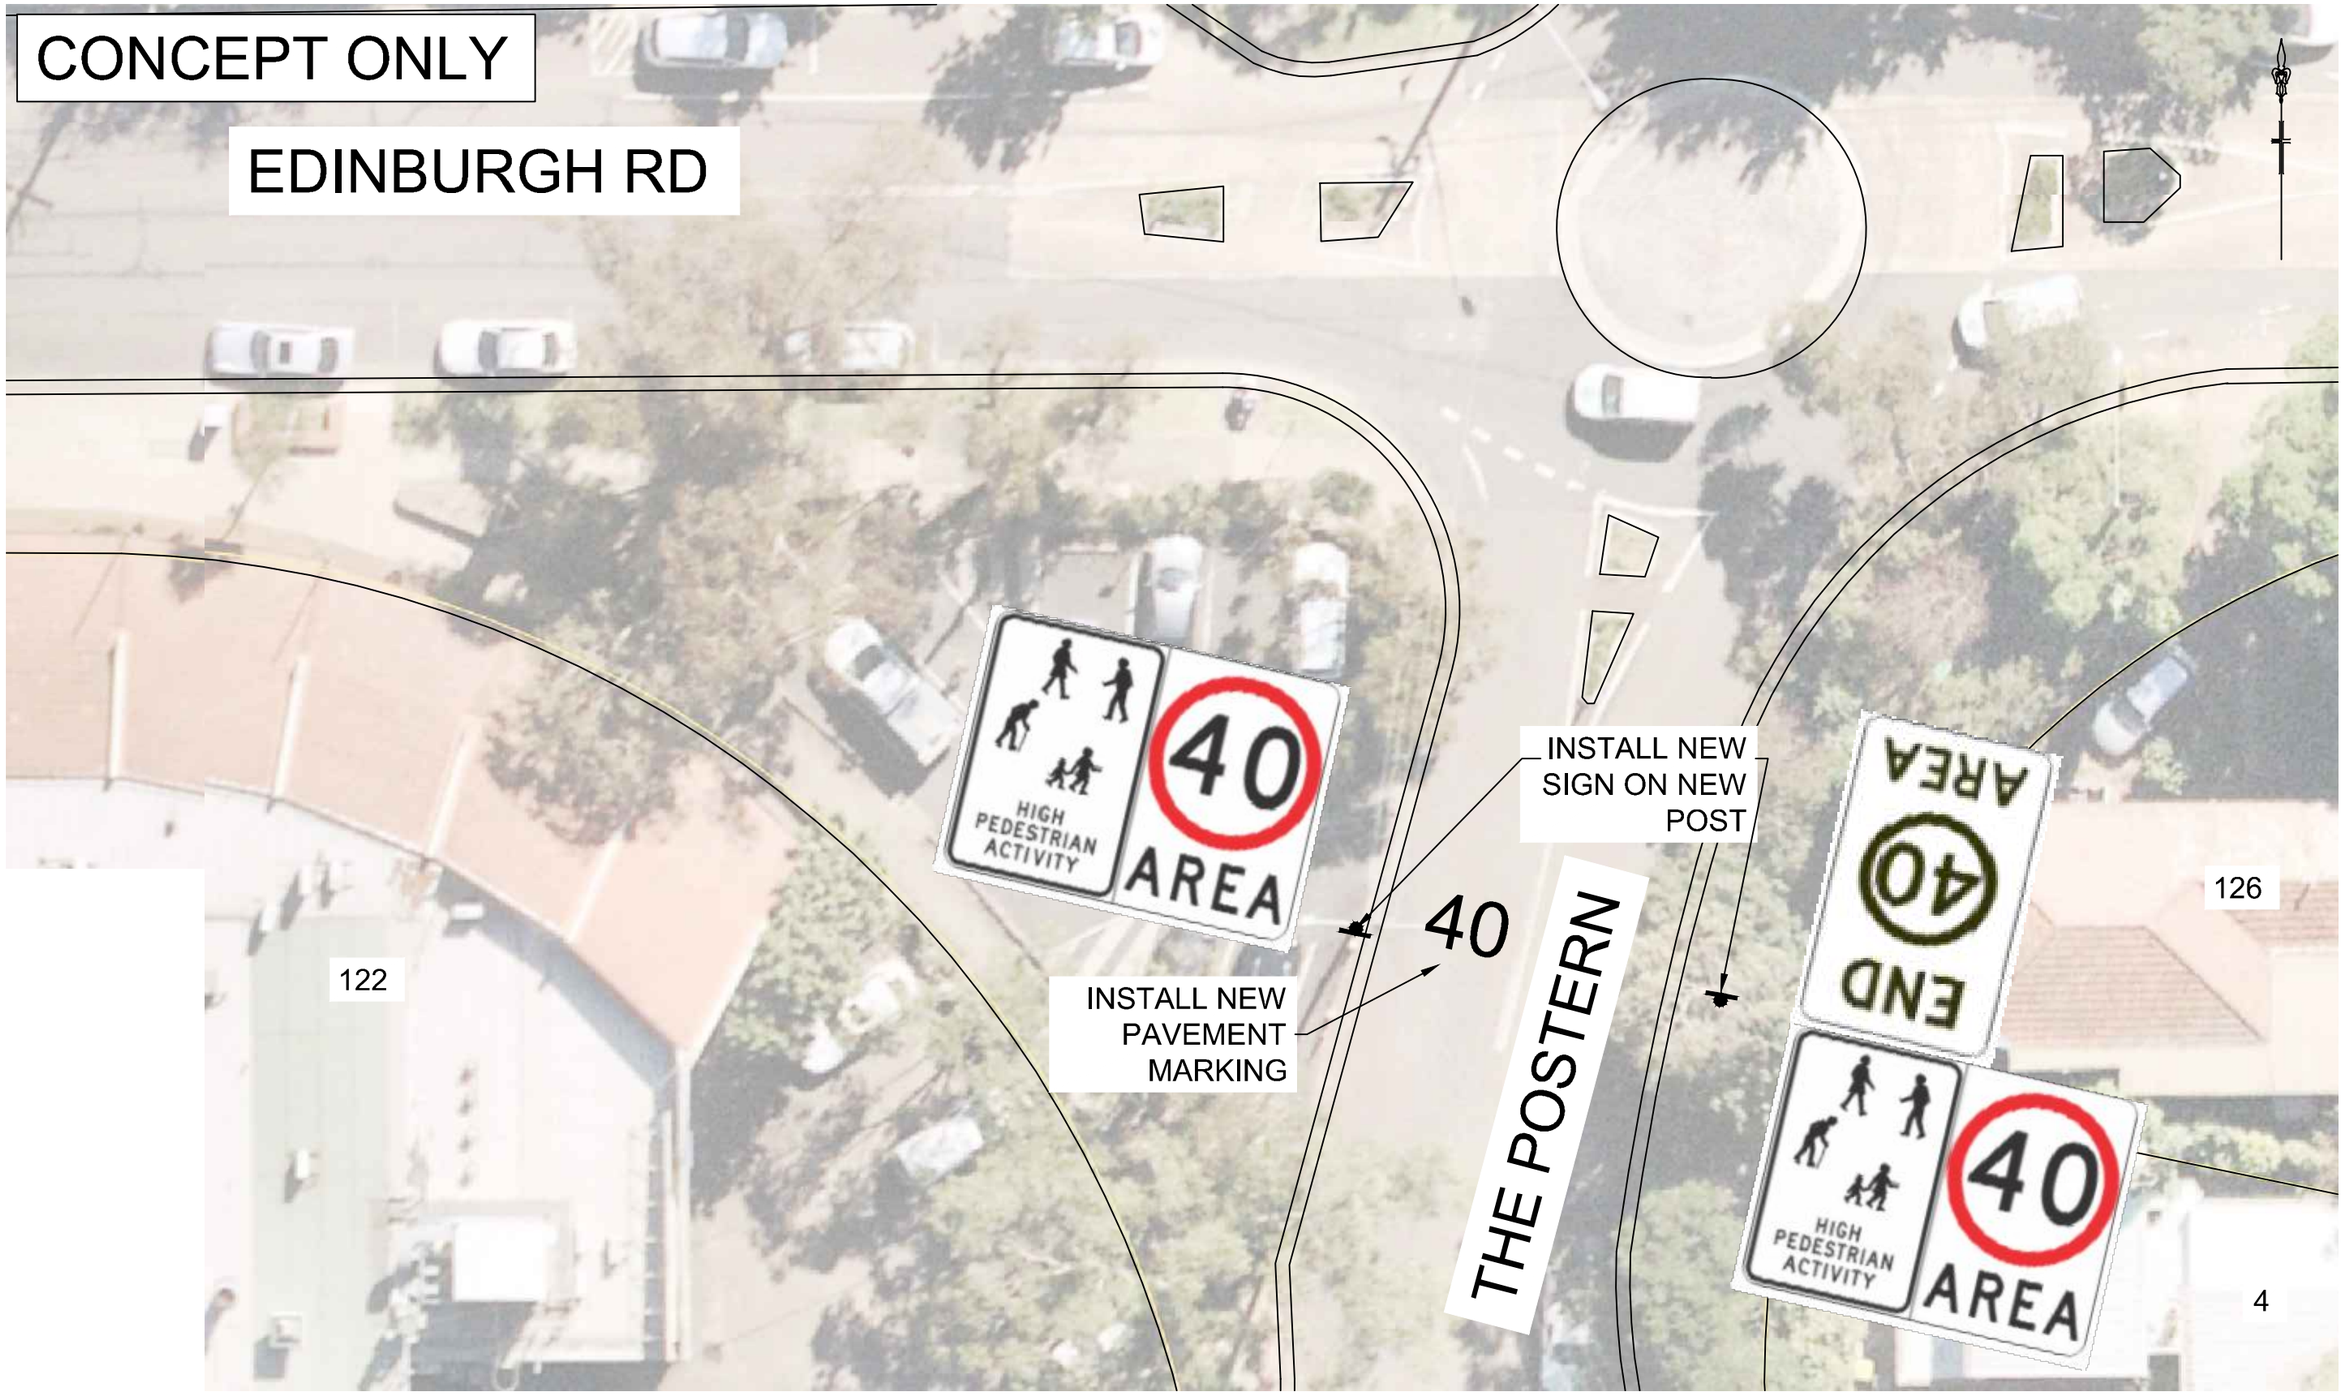

REV.	DESCRIPTION	BY	DATE

PREPARED BY:

DESIGN AND DRAINAGE TEAM LEADER (SIGNATURE & DATE)

ENDORSED BY:

D. Sung

DESIGN AND INFRASTRUCTURE DELIVERY MANAGER: (SIGNATURE & DATE)

APPROVED FOR CONSTRUCTION BY:

WORKS MANAGER (SIGNATURE & DATE)

SCALE: **1:200**

ALL DIMENSIONS IN METRES UNLESS NOTED OTHERWISE

SIZE: **A3**

SURVEYED	AERIAL	APR 22
DRAWN	D.LU	APR 22
DESIGNED	D.LU	APR 22
CHECKED	-	#/#/#

WILLOUGHBY CITY COUNCIL

CASTLECRAG

40KM/HR HPAA SIGNAGE & LINE MARKING


EDINBURGH RD & THE POSTERN

No. OF SHEETS **6**

SHEET No. **5**

DRAWING NUMBER:


CONCEPT

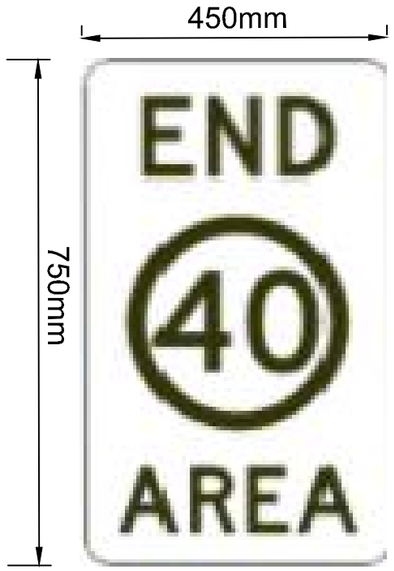

R4-11-A



R4-236-B

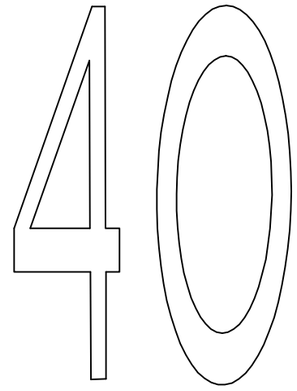

PAVEMENT MARKING
SEE TfNSW SPECIFICATION R145 FOR DETAILS

CONCEPT ONLY

REV.	DESCRIPTION	BY	DATE

PREPARED BY:
DESIGN AND DRAINAGE TEAM LEADER (SIGNATURE & DATE)

ENDORSED BY:
D. Sung
DESIGN AND INFRASTRUCTURE DELIVERY MANAGER: (SIGNATURE & DATE)

APPROVED FOR CONSTRUCTION BY:
WORKS MANAGER (SIGNATURE & DATE)

SCALE: **1:200**
ALL DIMENSIONS IN METRES UNLESS NOTED OTHERWISE

SIZE: **A3**

SURVEYED	AERIAL	APR 22
DRAWN	D.LU	APR 22
DESIGNED	D.LU	APR 22
CHECKED	-	#/#/#

WILLOUGHBY CITY COUNCIL

CASTLECRAG

40KM/HR HPAA SIGNAGE & LINE MARKING


DETAIL

No. OF SHEETS **6**

SHEET No. **6**

DRAWING NUMBER:

CONCEPT

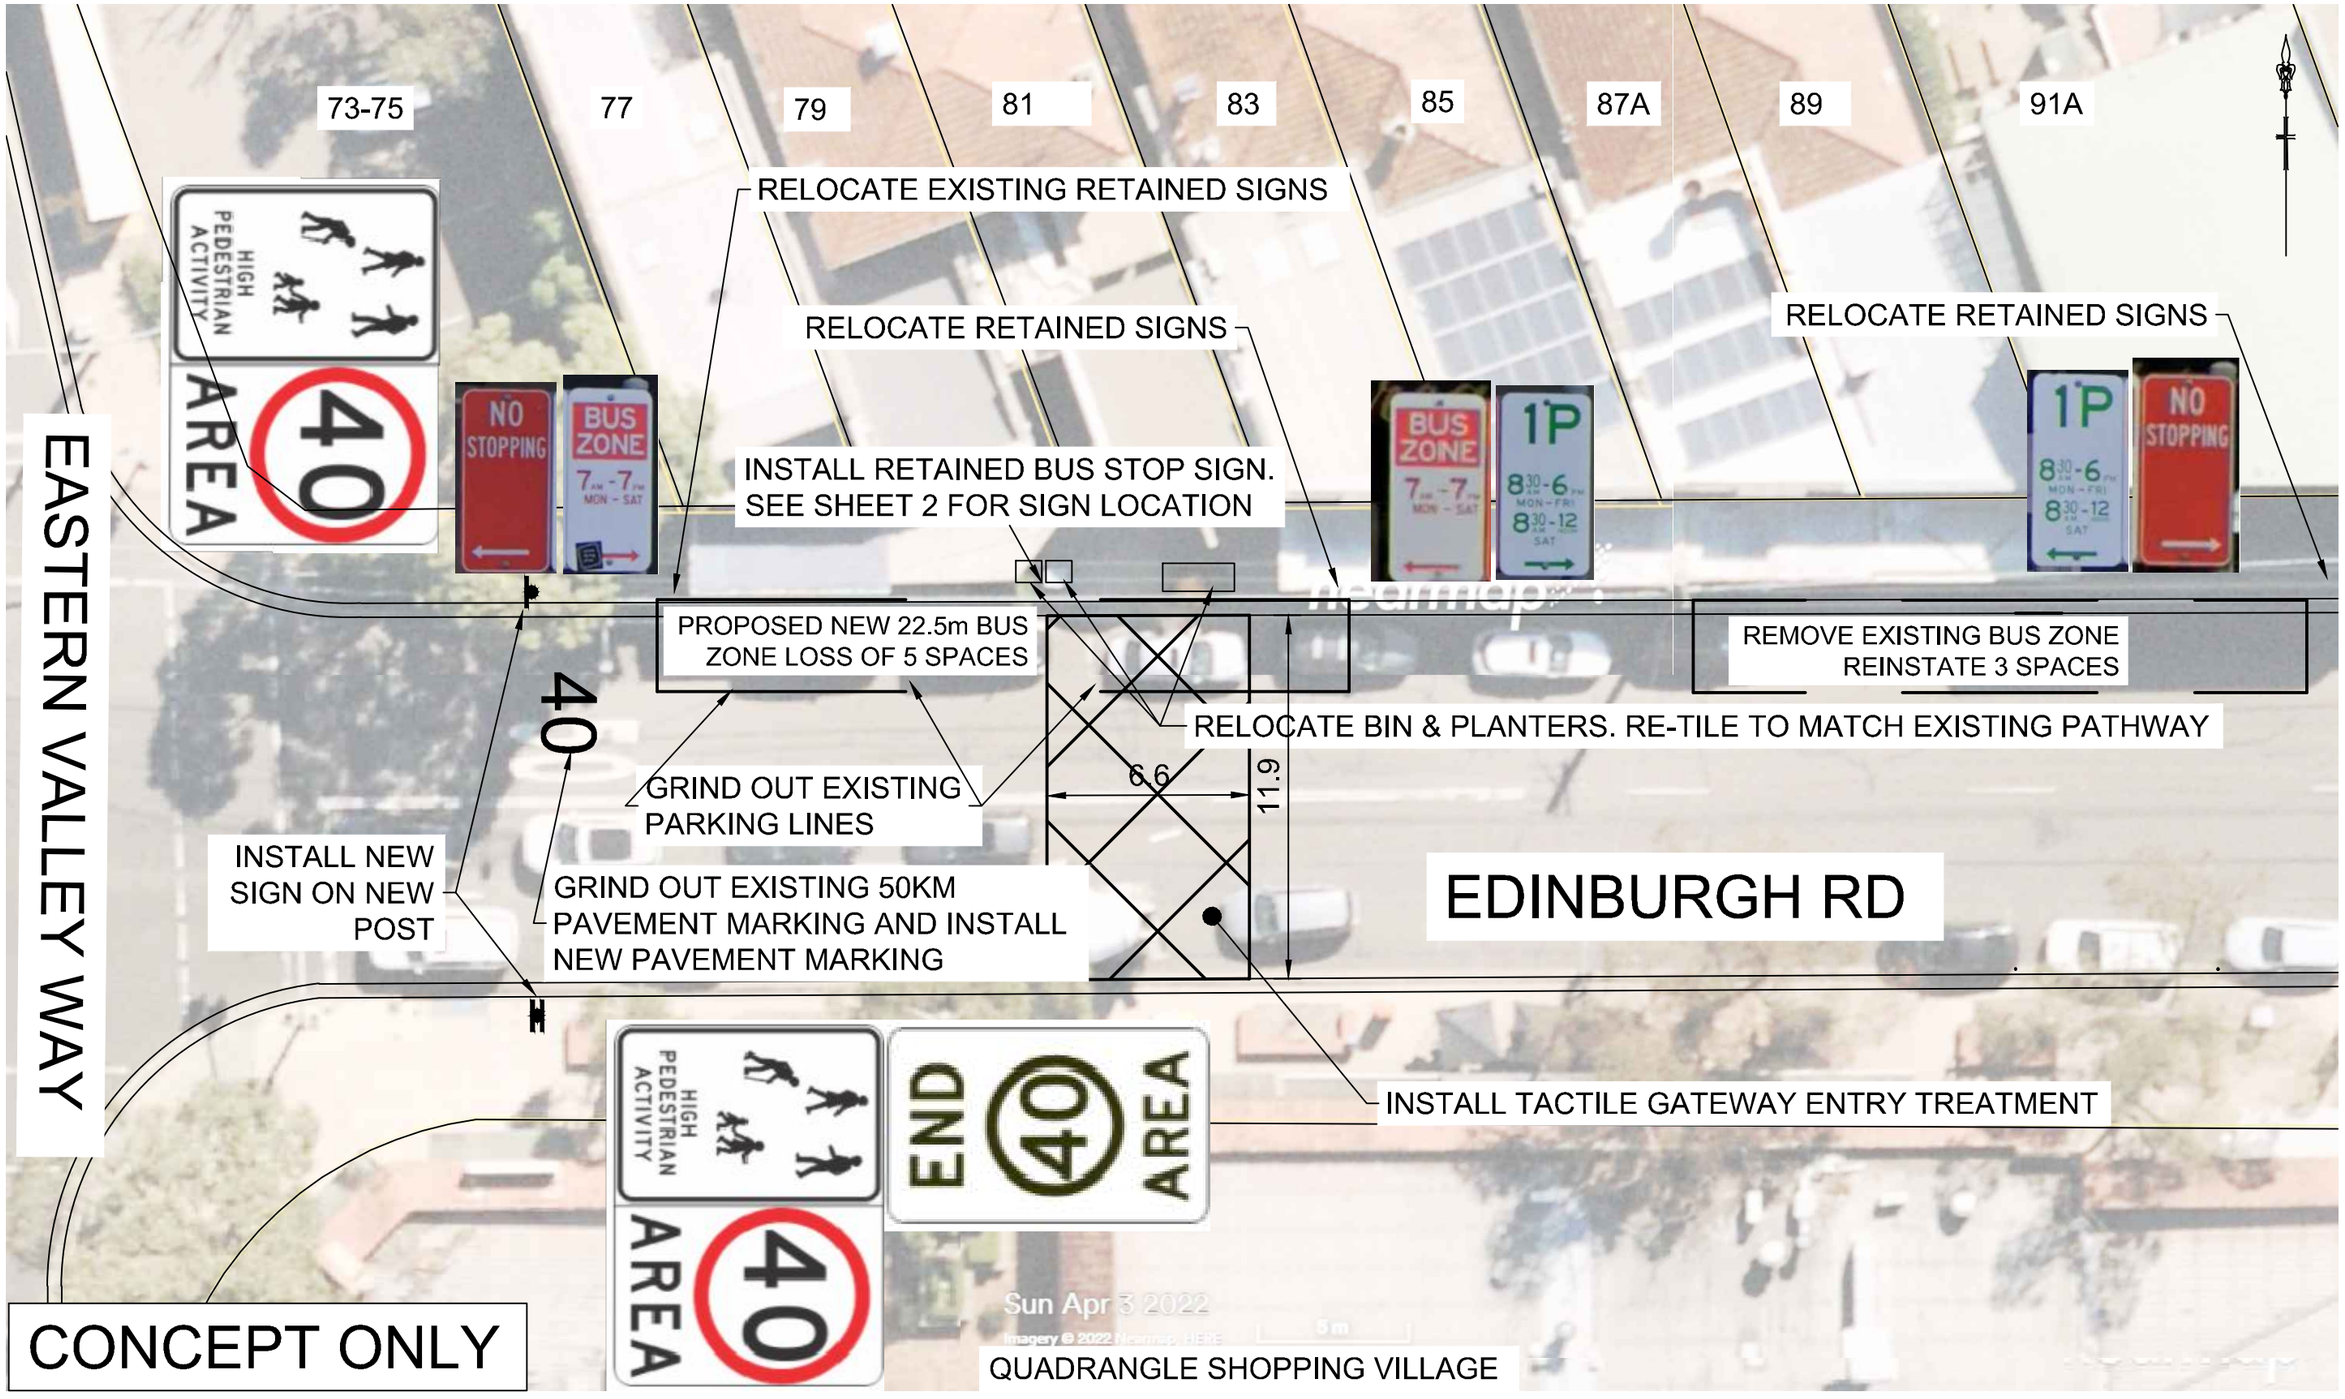

REV.	DESCRIPTION	BY	DATE

PREPARED BY:
DESIGN AND DRAINAGE TEAM LEADER (SIGNATURE & DATE)
ENDORSED BY:
DESIGN AND INFRASTRUCTURE DELIVERY MANAGER: (SIGNATURE & DATE)
APPROVED FOR CONSTRUCTION BY:
WORKS MANAGER (SIGNATURE & DATE)

SCALE: **1:200**
ALL DIMENSIONS IN METRES UNLESS NOTED OTHERWISE

SIZE: **A3**

SURVEYED	AERIAL	APR 22
DRAWN	D.LU	APR 22
DESIGNED	D.LU	APR 22
CHECKED	-	#/##/#

WILLOUGHBY CITY COUNCIL

CASTLECRAG

40KM/HR HPAA SIGNAGE & LINE MARKING

EASTERN VALLEY WAY & EDINBURGH RD

No. OF SHEETS **7**

SHEET No. **1**

DRAWING NUMBER:

CONCEPT

CONCEPT ONLY

INSTALL NEW SIGN ON NEW POST

INSTALL NEW PAVEMENT MARKING

40

6.4

6.6

RAEBURN AVE

AREA 40 HIGH PEDESTRIAN ACTIVITY

END 40 AREA

81 83 85 87A 89 91A

REMOVE EXISTING BUS ZONE
REINSTATE 3x 2.1m x 5.4m
PARKING SPACES

95 97

PROPOSED NEW 22.5m BUS ZONE LOSS OF 5 SPACES

INSTALL TACTILE ENTRY TREATMENT

RELOCATE EXISTING BUS STOP SIGN TO PROPOSED BUS STOP LOCATION. SEE SHEET 1

EDINBURGH RD

NO STOPPING

QUADRANGLE SHOPPING VILLAGE

INSTALL NEW NO STOPPING SIGN

116

REV.	DESCRIPTION	BY	DATE

PREPARED BY:
DESIGN AND DRAINAGE TEAM LEADER (SIGNATURE & DATE)

ENDORSED BY:
DESIGN AND INFRASTRUCTURE DELIVERY MANAGER: (SIGNATURE & DATE)

APPROVED FOR CONSTRUCTION BY:
WORKS MANAGER (SIGNATURE & DATE)

SCALE: **1:200**
ALL DIMENSIONS IN METRES UNLESS NOTED OTHERWISE

SIZE: **A3**

SURVEYED	AERIAL	APR 22
DRAWN	D.LU	APR 22
DESIGNED	D.LU	APR 22
CHECKED	-	#/##/##

WILLOUGHBY CITY COUNCIL

CASTLECRAG


40KM/HR HPAA SIGNAGE & LINE MARKING

EDINBURGH RD & RAEBURN AVE

No. OF SHEETS **7**

SHEET No. **2**

DRAWING NUMBER: **CONCEPT**

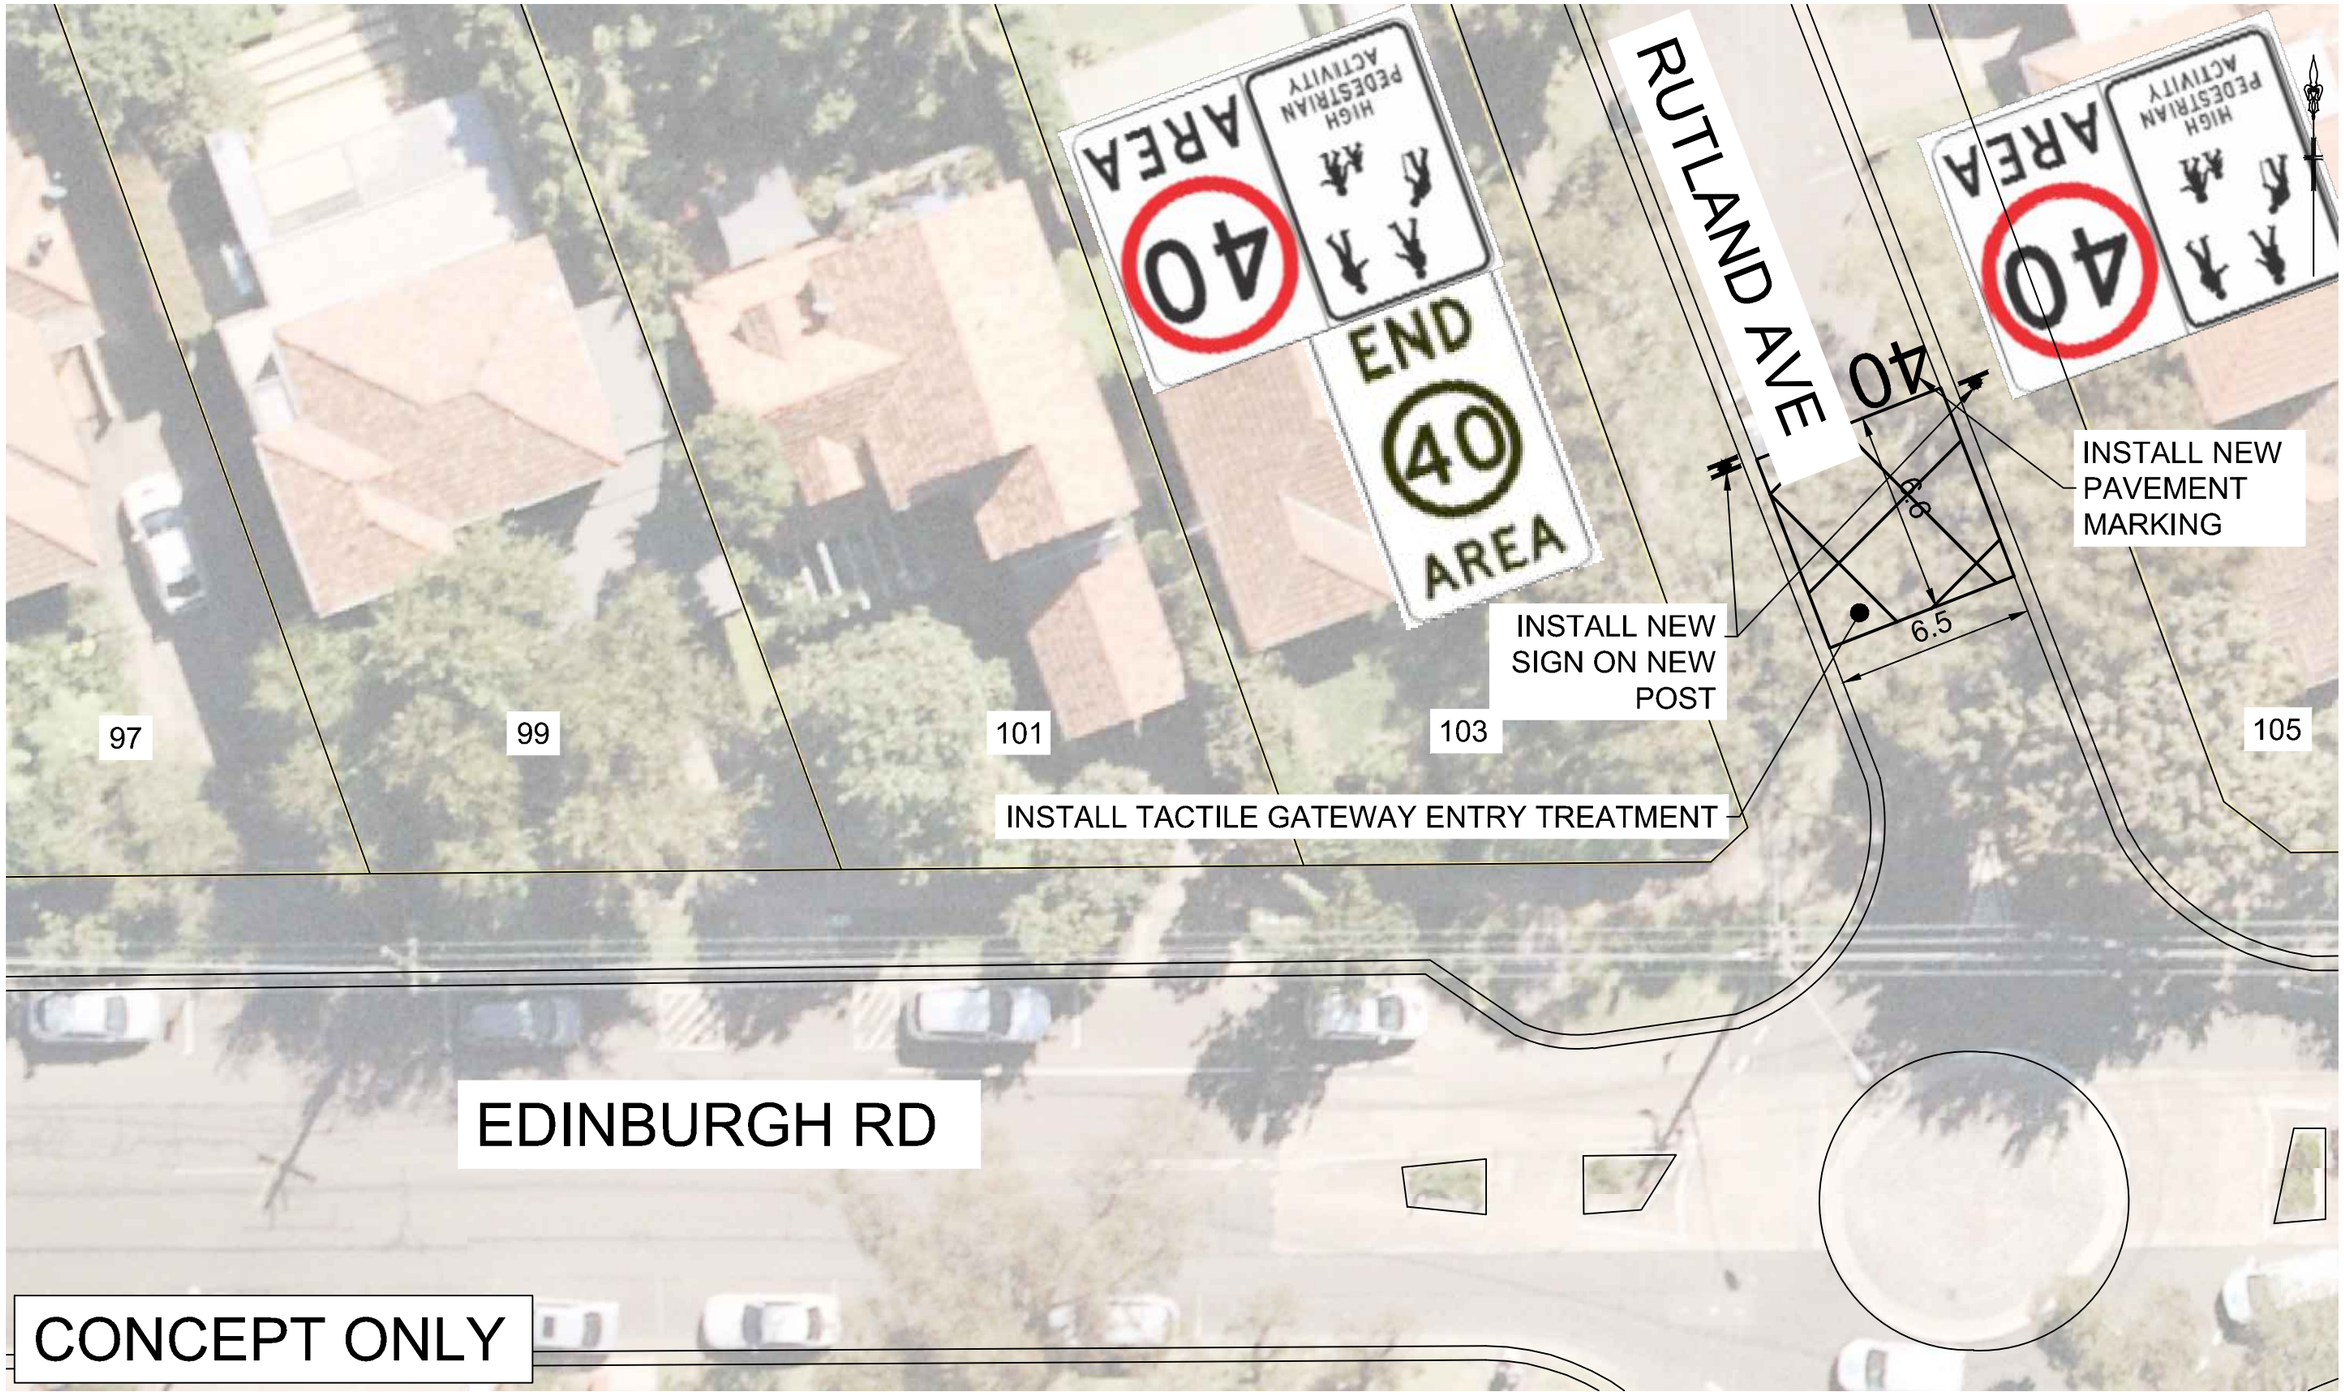

REV.	DESCRIPTION	BY	DATE

PREPARED BY:
DESIGN AND DRAINAGE TEAM LEADER (SIGNATURE & DATE)
ENDORSED BY:
D. Sung
DESIGN AND INFRASTRUCTURE DELIVERY MANAGER: (SIGNATURE & DATE)
APPROVED FOR CONSTRUCTION BY:
WORKS MANAGER (SIGNATURE & DATE)

SCALE: **1:200**
ALL DIMENSIONS IN METRES UNLESS NOTED OTHERWISE

SIZE: **A3**

SURVEYED	AERIAL	APR 22
DRAWN	D.LU	APR 22
DESIGNED	D.LU	APR 22
CHECKED	-	#/#/#

WILLOUGHBY CITY COUNCIL

CASTLECRAG

40KM/HR HPAA SIGNAGE & LINE MARKING

EDINBURGH RD & RUTLAND AVE

No. OF SHEETS **7**

SHEET No. **3**

DRAWING NUMBER: **CONCEPT**

CONCEPT ONLY

RUTLAND AVE

THE POSTERN

EDINBURGH RD

103

105

107

109

111

126

128

130

INSTALL TACTILE GATEWAY ENTRY TREATMENT

INSTALL NEW SIGN ON NEW POST

INSTALL NEW PAVEMENT MARKING

6.6

12.1

40

40 AREA

END 40 AREA

HIGH PEDESTRIAN ACTIVITY

REV.	DESCRIPTION	BY	DATE

PREPARED BY:

DESIGN AND DRAINAGE TEAM LEADER (SIGNATURE & DATE)

ENDORSED BY:

D. Sung

DESIGN AND INFRASTRUCTURE DELIVERY MANAGER: (SIGNATURE & DATE)

APPROVED FOR CONSTRUCTION BY:

WORKS MANAGER (SIGNATURE & DATE)

SCALE: **1:200**

ALL DIMENSIONS IN METRES UNLESS NOTED OTHERWISE

SIZE: **A3**

SURVEYED	AERIAL	APR 22
DRAWN	D.LU	APR 22
DESIGNED	D.LU	APR 22
CHECKED	-	#/#/#

WILLOUGHBY CITY COUNCIL

CASTLECRAG

40KM/HR HPAA SIGNAGE & LINE MARKING

RUT-POSTERN & EDINBURGH AVE

No. OF SHEETS **7**

SHEET No. **4**

DRAWING NUMBER:

CONCEPT

CONCEPT ONLY

EDINBURGH RD

THE POSTERN

HIGH PEDESTRIAN ACTIVITY AREA 40

AREA 40 END

HIGH PEDESTRIAN ACTIVITY AREA 40

9.5

6.6

40

INSTALL NEW PAVEMENT MARKING

INSTALL TACTILE GATEWAY ENTRY TREATMENT

INSTALL NEW SIGN ON NEW POST

122

126

4

REV.	DESCRIPTION	BY	DATE

PREPARED BY:

DESIGN AND DRAINAGE TEAM LEADER (SIGNATURE & DATE)

ENDORSED BY:

D. Sung

DESIGN AND INFRASTRUCTURE DELIVERY MANAGER: (SIGNATURE & DATE)

APPROVED FOR CONSTRUCTION BY:

WORKS MANAGER (SIGNATURE & DATE)

SCALE: **1:200**

ALL DIMENSIONS IN METRES UNLESS NOTED OTHERWISE

SIZE: **A3**

SURVEYED	AERIAL	APR 22
DRAWN	D.LU	APR 22
DESIGNED	D.LU	APR 22
CHECKED	-	#/#/#

WILLOUGHBY CITY COUNCIL

CASTLECRAG

40KM/HR HPAA SIGNAGE & LINE MARKING


EDINBURGH RD & THE POSTERN

No. OF SHEETS **7**

SHEET No. **5**

DRAWING NUMBER:


CONCEPT

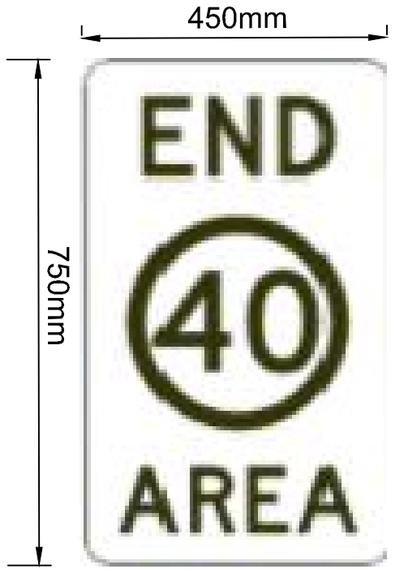

R4-11-A



R4-236-B

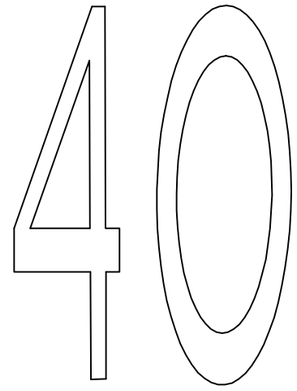

PAVEMENT MARKING
SEE TfNSW SPECIFICATION R145 FOR DETAILS

CONCEPT ONLY

REV.	DESCRIPTION	BY	DATE

PREPARED BY:
DESIGN AND DRAINAGE TEAM LEADER (SIGNATURE & DATE)

ENDORSED BY:
D. Sung
DESIGN AND INFRASTRUCTURE DELIVERY MANAGER: (SIGNATURE & DATE)

APPROVED FOR CONSTRUCTION BY:
WORKS MANAGER (SIGNATURE & DATE)

SCALE: **1:200**
ALL DIMENSIONS IN METRES UNLESS NOTED OTHERWISE

SIZE: **A3**

SURVEYED	AERIAL	APR 22
DRAWN	D.LU	APR 22
DESIGNED	D.LU	APR 22
CHECKED	-	#/#/#

WILLOUGHBY CITY COUNCIL

CASTLECRAG


40KM/HR HPAA SIGNAGE & LINE MARKING

SIGNS AND LINES DETAIL

No. OF SHEETS **7**


SHEET No. **6**

DRAWING NUMBER: **CONCEPT**

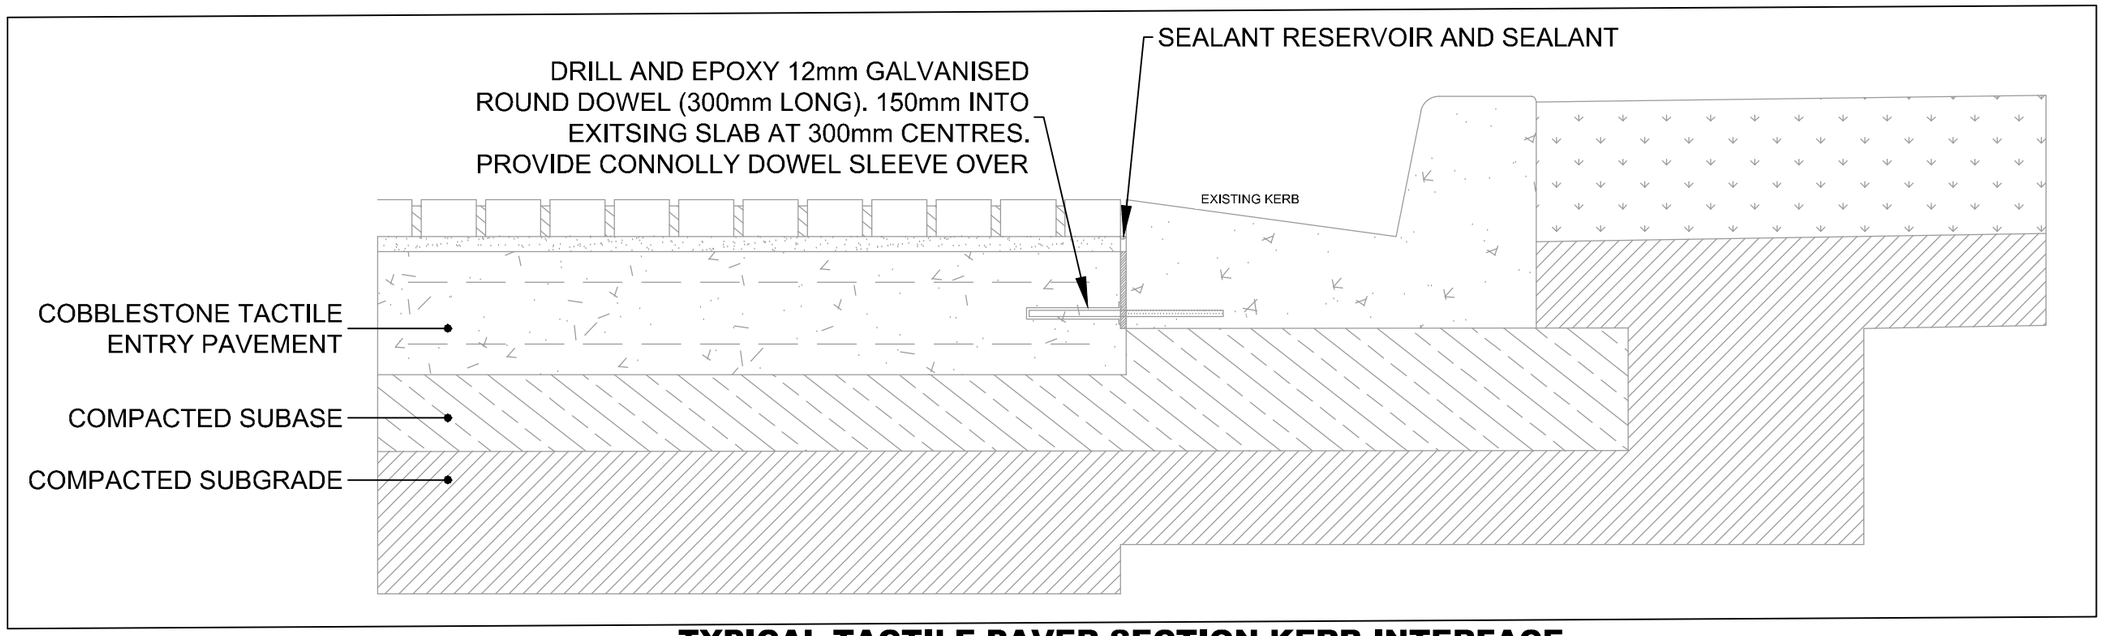

TYPICAL TACTILE PAVER SECTION KERB INTERFACE

NOT TO SCALE

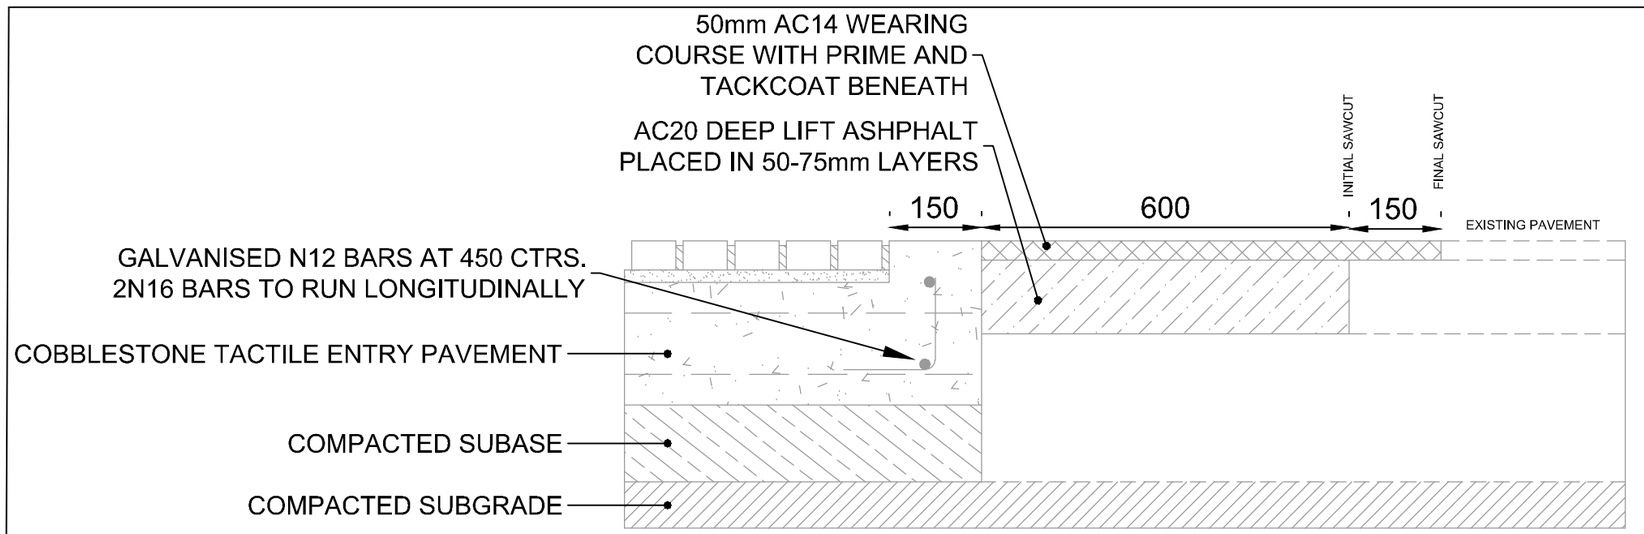

NOTES:

1. MATCH ASPHALT NEARTLY WITH EXISTING
2. FINAL SAWCUT TO BE UNDERTAKEN AT A TIME TO ENSURE MINIMAL DAMAGE OR CHIPPING OCCURS TO EDGE OF EXISITNG PAVEMENT
3. PAVERS TO BE DOWELED INTO EXISTING PAVEMENT FOR RIGID PAVEMENTS OR GUTTER FOR FLEXIBLE PAVEMENTS.

TYPICAL TACTILE PAVER SECTION PAVEMENT INTERFACE

NOT TO SCALE

CONCEPT ONLY

REV.	DESCRIPTION	BY	DATE

PREPARED BY:
DESIGN AND DRAINAGE TEAM LEADER (SIGNATURE & DATE)
ENDORSED BY:
D. Sung
DESIGN AND INFRASTRUCTURE DELIVERY MANAGER: (SIGNATURE & DATE)
APPROVED FOR CONSTRUCTION BY:
WORKS MANAGER (SIGNATURE & DATE)

SCALE: **1:200**
ALL DIMENSIONS IN METRES UNLESS NOTED OTHERWISE

SIZE: **A3**

SURVEYED	AERIAL	APR 22
DRAWN	D.LU	APR 22
DESIGNED	D.LU	APR 22
CHECKED	-	#/#/#

WILLOUGHBY CITY COUNCIL

CASTLECRAG

40KM/HR HPAA SIGNAGE & LINE MARKING

TACTILE ENTRY PAVERS DETAIL

No. OF SHEETS	SHEET No.
7	**7**

DRAWING NUMBER:
CONCEPT