


CHATSWOOD TO ST LEONARDS ACTIVE WAY

(Hampden Road and Herbert Street)

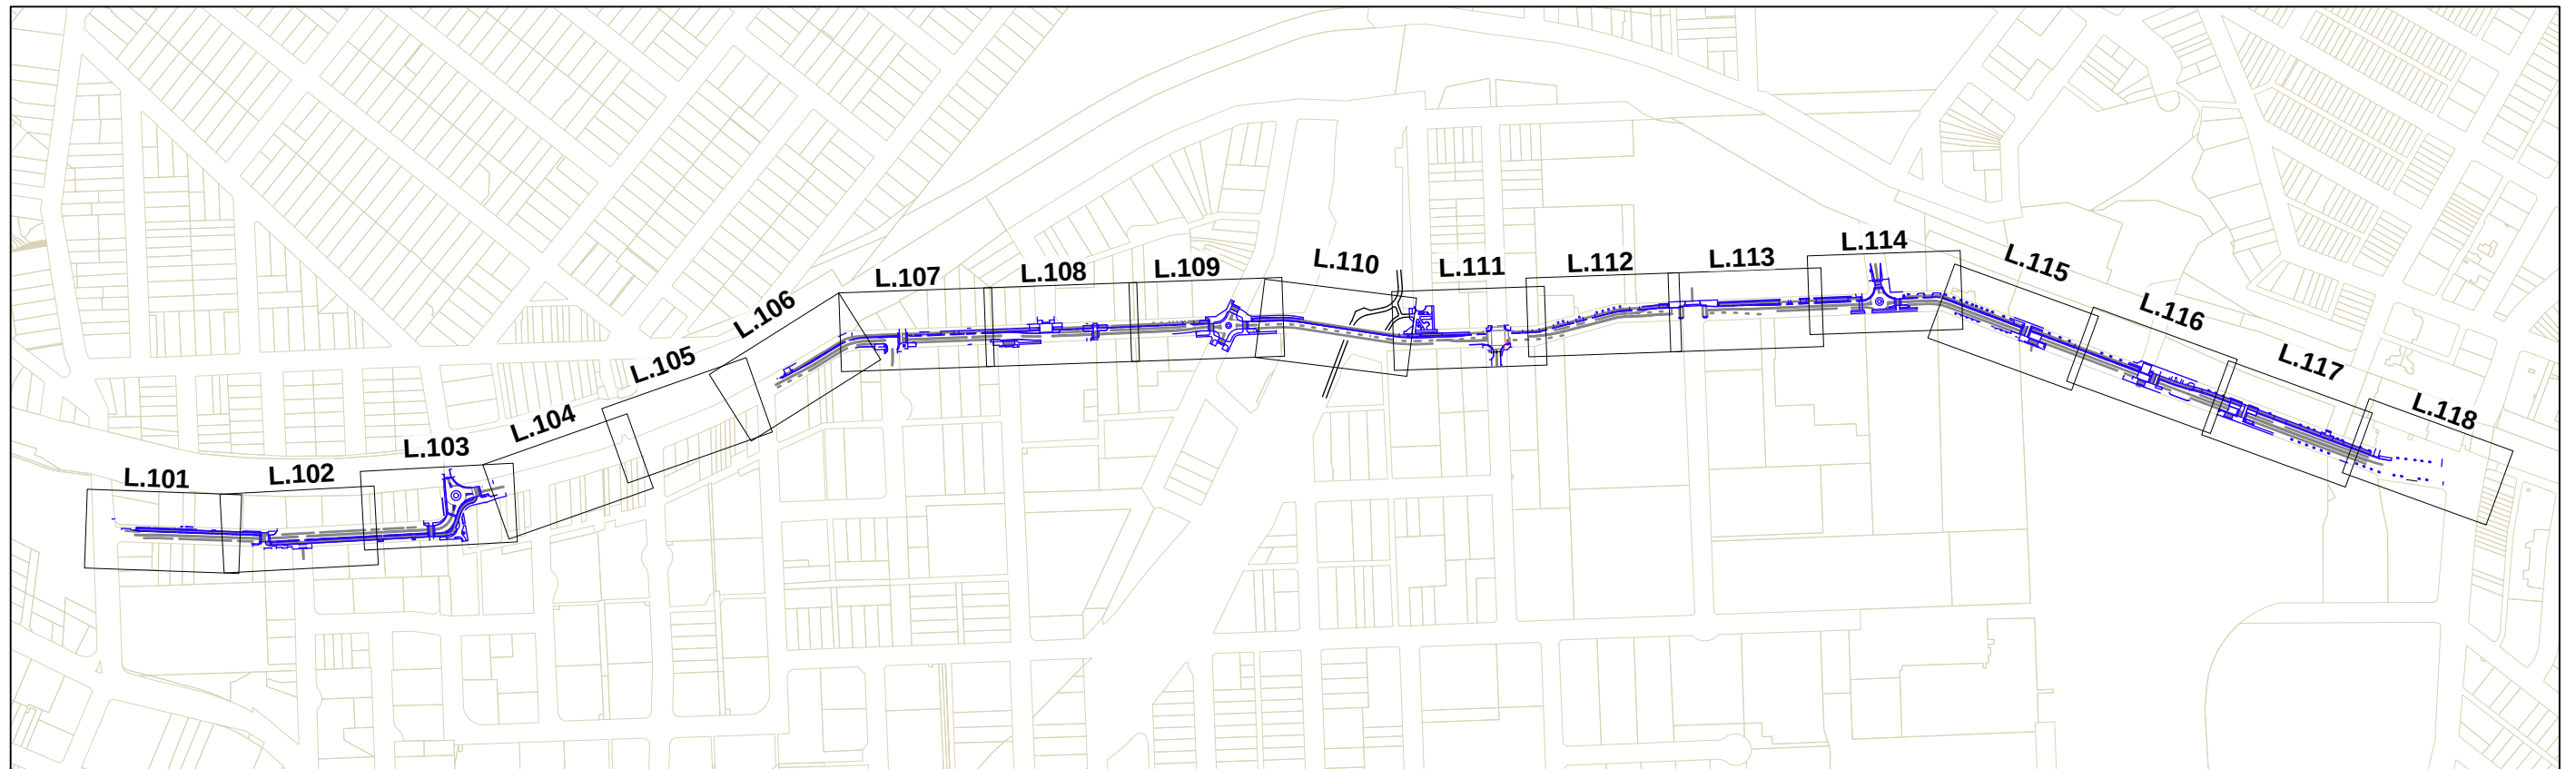

DRAWING NUMBER	DRAWING TITLE	SCALE	ISSUE
L-001	COVER SHEET	NA	F
L-002	PLANTING PALETTE	NA	F
L-003	MATERIALS PALETTE	NA	F
L-101	GENERAL ARRANGEMENT PLAN	1:400 @A3	F
L-102	GENERAL ARRANGEMENT PLAN	1:400 @A3	F
L-103	GENERAL ARRANGEMENT PLAN	1:400 @A3	F
L-104	GENERAL ARRANGEMENT PLAN	1:400 @A3	F
L-105	GENERAL NOT USED ARRANGEMENT PLAN	1:400 @A3	F
L-106	GENERAL ARRANGEMENT PLAN	1:400 @A3	F
L-107	GENERAL ARRANGEMENT PLAN	1:400 @A3	F
L-108	GENERAL ARRANGEMENT PLAN	1:400 @A3	F
L-109	GENERAL ARRANGEMENT PLAN	1:400 @A3	F
L-110	GENERAL ARRANGEMENT PLAN	1:400 @A3	F
L-111	GENERAL ARRANGEMENT PLAN	1:400 @A3	F
L-112	GENERAL ARRANGEMENT PLAN	1:400 @A3	F
L-113	GENERAL ARRANGEMENT PLAN	1:400 @A3	F
L-114	GENERAL ARRANGEMENT PLAN	1:400 @A3	F
L-115	GENERAL ARRANGEMENT PLAN	1:400 @A3	F
L-116	GENERAL ARRANGEMENT PLAN	1:400 @A3	F
L-117	GENERAL ARRANGEMENT PLAN	1:400 @A3	F
L-118	GENERAL ARRANGEMENT PLAN	1:400 @A3	F

V	AMENDMENT DESCRIPTION	DSGND	DRAWN	APRVD	DATE	NORTH	SCALE:	PREPARED FOR	 LANDSCAPE ARCHITECTS P.O. Box 880 Darlinghurst NSW 1300 T: 02 9361 4549 F: 02 9363 4569 info@sm2group.com.au  Woolacotts. CONSULTING ENGINEERS Level 6/42 Level 6/67 Albert Avenue, Chatswood, Sydney NSW 2067  LAS Lighting, Art + Science Level 3/41 Hume Street, Crows Nest, Sydney NSW 2065			PROJECT	SHEET
F	FINAL CONCEPT DESIGN ISSUE 6	AC	HM	MD	13.08.26		1:7000 @ A3	 WILLOUGHBY CITY COUNCIL City of Diversity  https://simm.studio/ PTY LTD ABN 65 065 578 985	CHATSWOOD TO ST LEONARDS ACTIVE WAY (Hampden Road and Herbert Street)	L.001			
E	FINAL CONCEPT DESIGN ISSUE 5	AC	HM	MD	12.05.26					REVISION			
D	FINAL CONCEPT DESIGN ISSUE 4	AC	HM	MD	28.10.25								
C	FINAL CONCEPT DESIGN ISSUE 3	AC	HM	MD	22.08.25								
B	REVISED CONCEPT DESIGN ISSUE 2	AC	HM	MD	08.04.25								
A	DRAFT CONCEPT DESIGN ISSUE 1	AC	HM	MD	19.02.25								
DRAWING											COVER SHEET	REVISION	F

INDICATIVE PLANTING PALETTE

HAMPDEN AND HERBERT STREET TREES



Tristaniopsis laurina
Water Gum



Flindersia australis
Australian Teak

ARTARMON TOWN CENTRE



Fraxinus raywoodii
Claret Ash

GARDEN BED PLANTING - SHRUBS, GRASSES AND GROUNDCOVERS



Carpobrotus rossii
White Hot



Chrysocephalum apiculatum
Desert Flame



Dianella caerulea
Blue Flax Lily



Doryanthes excelsa
Gymea Lily



Hibbertia scandens
Guinea flower



Leucophyta brownii
Silver Nugget

RAIN GARDEN PLANTING



Lomandra filiformis
Savannah Blue



Lomandra longifolia 'Tanika'
Spiny Head Mat-Rush




Scaevola aemula
Purple Fanfare



Juncus usitatus
Common Rush

V	AMENDMENT DESCRIPTION	DSGND	DRAWN	APRVD	DATE	NORTH	SCALE:	PREPARED FOR	LANDSCAPE ARCHITECTS	WSP	Woolacotts.	LAS	PROJECT	SHEET
F	FINAL CONCEPT DESIGN ISSUE 6	AC	HM	MD	13.08.26				P.O. Box 880 Darlinghurst NSW 1300	Level 27/680 George Street, Sydney NSW 2000	Suite 6.02, Level 6/67 Albert Avenue, Chatswood, Sydney NSW 2067	LAS Lighting, Art + Science Level 11/41 Hume Street, Crows Nest, Sydney NSW 2065	CHATSWOOD TO ST LEONARDS ACTIVE WAY (Hampden Road and Herbert Street)	L.002
E	FINAL CONCEPT DESIGN ISSUE 5	AC	HM	MD	12.05.26									
D	FINAL CONCEPT DESIGN ISSUE 4	AC	HM	MD	28.10.25									
C	FINAL CONCEPT DESIGN ISSUE 3	AC	HM	MD	22.08.25									
B	REVISED CONCEPT DESIGN ISSUE 2	AC	HM	MD	08.04.25									
A	DRAFT CONCEPT DESIGN ISSUE 1	AC	HM	MD	19.02.25								PLANTING PALETTE	REVISION F

PRECINCT PLAN

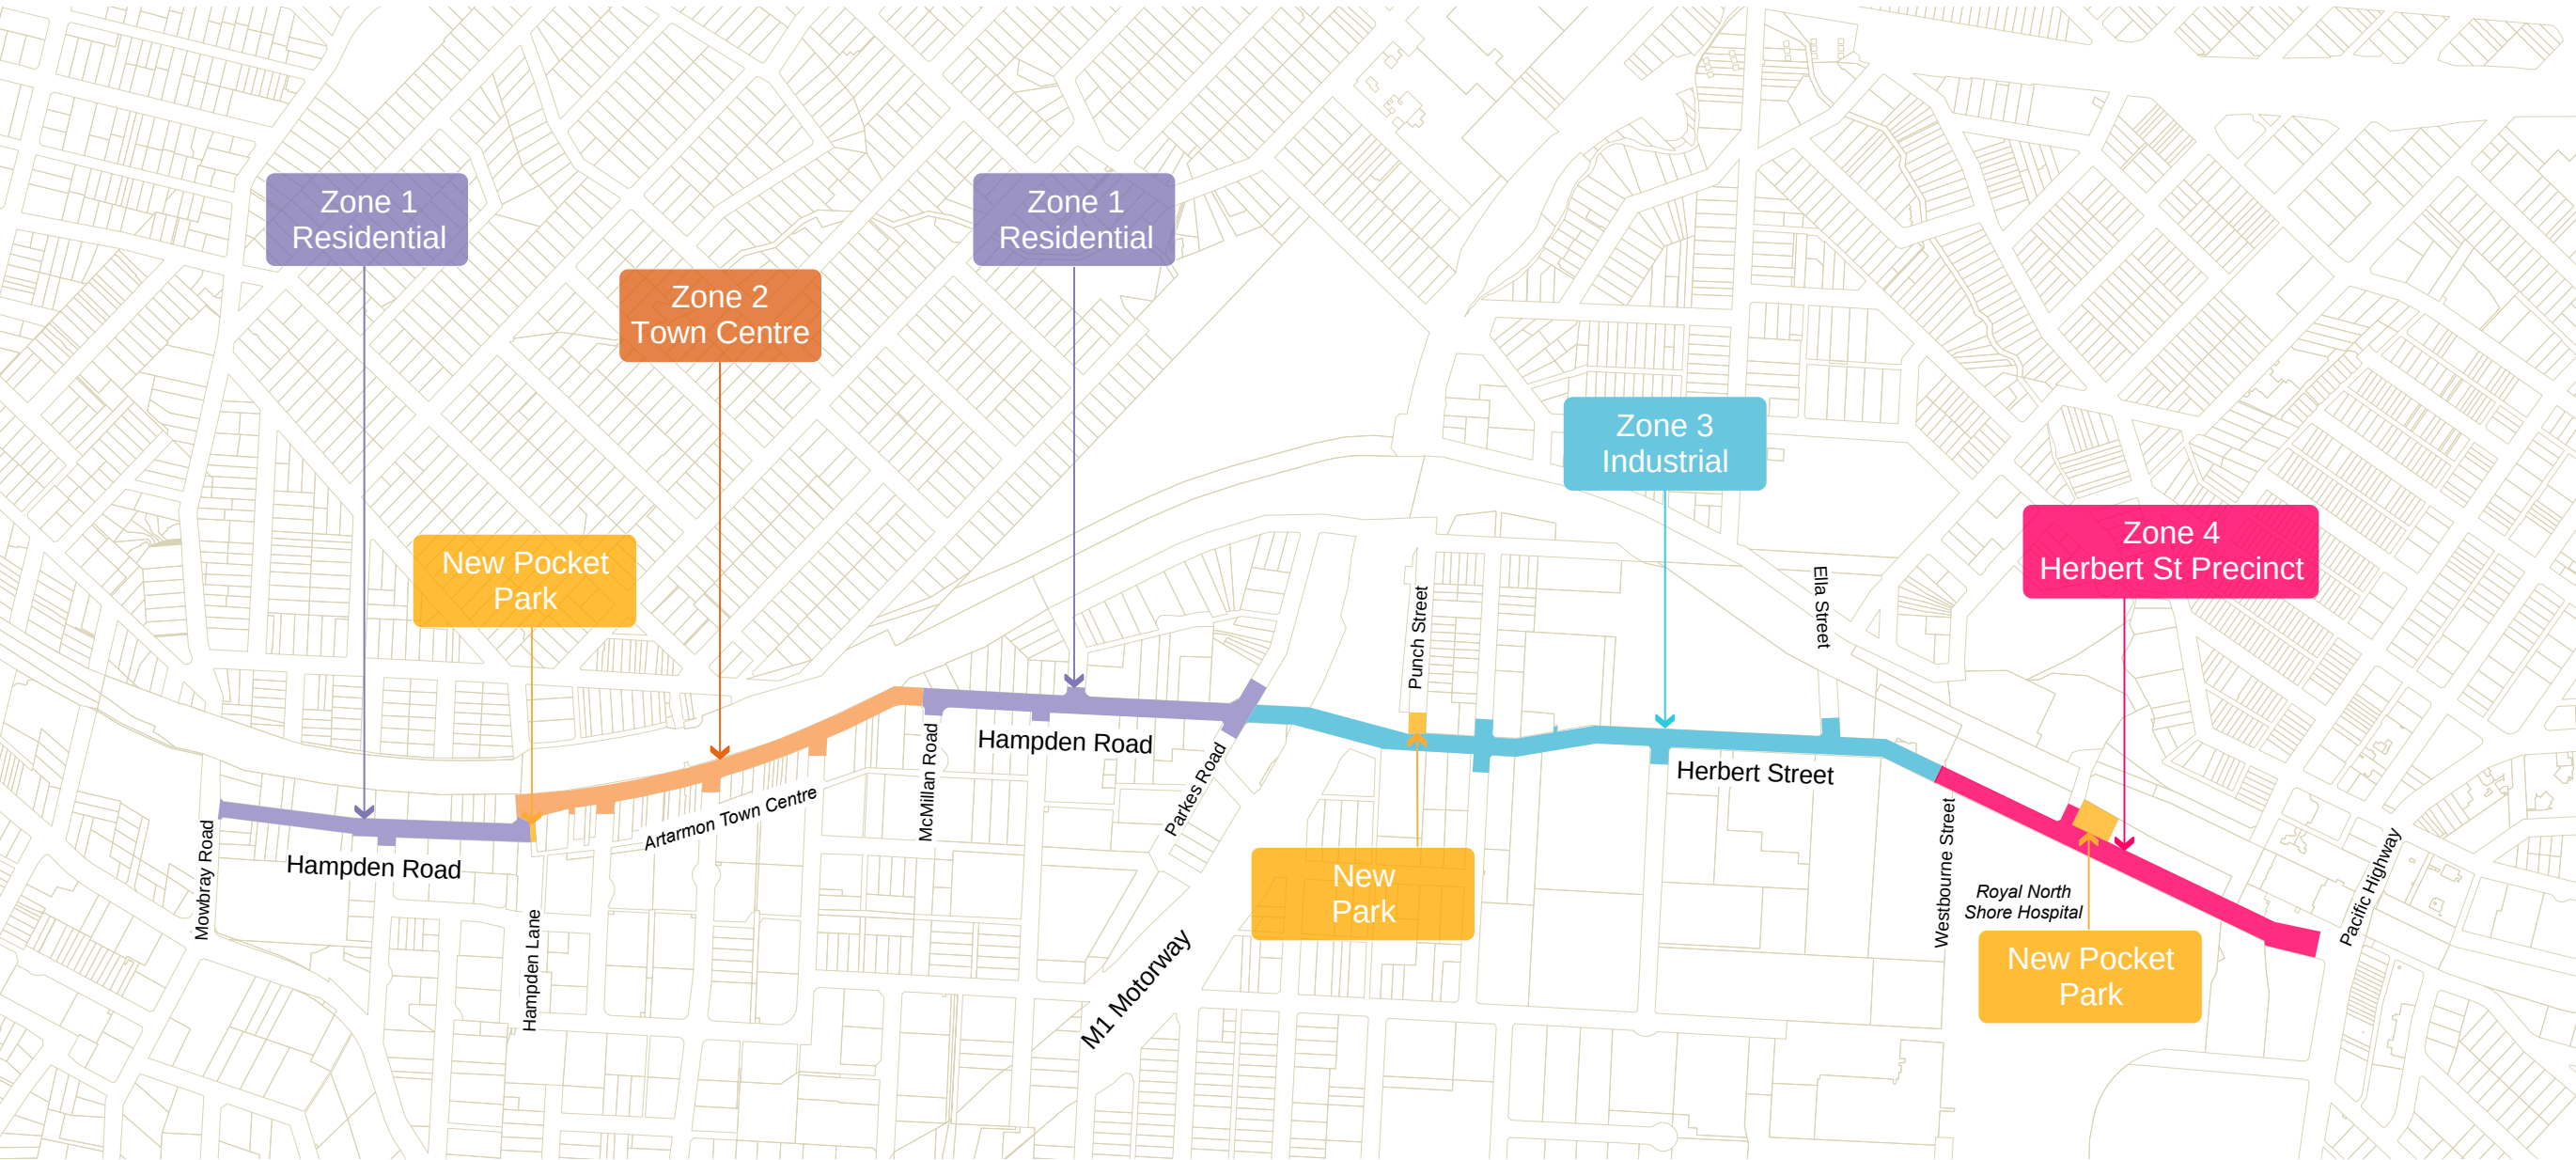

- Zone 1 - Residential:** Hampden Road - Mowbray Road to Hampden Lane, Hampden Road - McMillan Road to Parkes Road
- Zone 2 - Town Centre:** Hampden Road - Hampden Lane to McMillan Road
- Zone 3 - Industrial:** Parkes Road to Westbourne Street
- Zone 4 - Herbert Street Precinct:** Westbourne Street to Pacific Highway

V	AMENDMENT DESCRIPTION	DSGND	DRAWN	APRVD	DATE	NORTH	SCALE:	PREPARED FOR	smm	LANDSCAPE ARCHITECTS	wsp	Woolacotts.	LAS	PROJECT	SHEET
F	FINAL CONCEPT DESIGN ISSUE 6	AC	HM	MD	13.08.26		1: 8000 @ A3			P.O. Box 880 Darlinghurst NSW 1300 T: 02 9361 4549 F: 02 9361 4569 info@sm2group.com.au				CHATSWOOD TO ST LEONARDS ACTIVE WAY (Hampden Road and Herbert Street)	L.003
E	FINAL CONCEPT DESIGN ISSUE 5	AC	HM	MD	12.05.26										
D	FINAL CONCEPT DESIGN ISSUE 4	AC	HM	MD	28.10.25										
C	FINAL CONCEPT DESIGN ISSUE 3	AC	HM	MD	22.08.25										
B	REVISED CONCEPT DESIGN ISSUE 2	AC	HM	MD	08.04.25										
A	DRAFT CONCEPT DESIGN ISSUE 1	AC	HM	MD	19.02.25									DRAWING	REVISION
														MATERIALS PALETTE	F

PROPOSED MATERIALS PALETTE

ZONE 1 - RESIDENTIAL: MOWBRAY ROAD TO BRAND STREET & MCMILLAN ROAD TO PARKES ROAD

CODE	LOCATION	DESCRIPTION	MATERIAL/FINISH	COLOUR
Pavement & Surfaces				
PV1	Road Vehicles Thresholds / Intersection Treatments	Granite Cobbles	90 x 90 x 80 Granite Stone Cobble	Diamond Gold
PC1	Footpaths	Standard Concrete Path	Broom Finish	Grey
PC2	Shared Zones / Footpath Continuations / Raised Pedestrian Crossings	Concrete Bi Pavers	Honed	Oatmeal

ZONE 2 - ARTARMON TOWN CENTRE: BRAND STREET TO MCMILLAN ROAD

CODE	LOCATION	DESCRIPTION	MATERIAL/FINISH	COLOUR
Pavement & Surfaces				
PC2	Shared Zones / Footpath Continuations / Raised Pedestrian Crossings	Concrete Bi Pavers	Honed	Oatmeal
PC3	Footpaths within the Artarmon Town Centre	Paving to Match Existing. Pebblecrete Pavers	Mix: 50% PPX 1836 & PPX 1793. Shotblast Finish	PPX1836 & PPX1793

Furniture

S1	Public Gathering Spaces	Seating Type 1. Seating to Match Existing.	Murray Grey Brick Wall Plinth with Spotted Gum Battens	Spotted Gum Battens
----	-------------------------	--	--	---------------------

ZONE 3 - INDUSTRIAL: WESTBOURNE STREET TO PUNCH STREET

CODE	LOCATION	DESCRIPTION	MATERIAL/FINISH	COLOUR
Pavement & Surfaces				
PC2	Shared Zones / Footpath Continuations / Raised Pedestrian Crossings	Concrete Bi Pavers	Honed	Oatmeal
RB	Tree Pits	Resin Bonded Aggregate	Porous Pavements or Approved equivalent	Cinnamon Colour

OPEN SPACE OVERLAY

CODE	LOCATION	DESCRIPTION	MATERIAL/FINISH	COLOUR
Pavement & Surfaces				
BR1	Pedestrian Key Nodes	Brick Paving Type 1	Recycled Sandstock Brick Paving or Boral Paver	Earthy Tones Recycled Bricks or Murray Grey
PC4	Footpaths	Concrete Pavers	URBANSTONE. Mix: 50% Honed, 50% Milled	P
PC5	Shared Path	Integral Oxide Exposed Aggregate Concrete Paving	Sandbalsted Pattern or Heavy Exposure	CCS Oxide 3% Drovers Dust TBC

Furniture

BP1	Public Gathering Spaces	Bicycle Parking Standard	Cyla Hoop Compact Bicycle Rack. Civiq Public Use Products. Code CY - HOCO. Dimensions: 800mm high x 550mm wide	Silver
S2	Public Gathering Spaces	Seating Type 2	Concrete Wall plinth with heritage text etching and SFA - Aria seating fixed to top	Charcoal Frame with Spotted Gum Battens
TA1	Public Gathering Spaces	Table Setting	SFA Aria Table and Bench	Charcoal Frame with Spotted Gum Battens
B1	Public Gathering Spaces	Bins	StraBe Wharf Bin surround	Mild Steel construction with powdercoated finish in Charcoal and Spotted Gum Battens
DF	Public Gathering Spaces	Drinking Fountain	Drinking Fountain Aquafil - Civiq Public Use Products Aquafil Bild 850BF with swinging dog drinking Bowl.	Material: Housing Frame: Stainless Steel, Housing Unit: Anodised Aluminium, Graphic Panels: Stainless Steel
BS	Public Gathering Spaces	Bicycle Fix Station	Deluxe Public Work Stand and Bicycle Pump with wheel chock. Bike Fix station or Approved Equivalent.	Material: Housing Frame: Stainless Steel, Housing Unit: Anodised Aluminium, Graphic Panels: Stainless Steel


ZONE 4 - HERBERT STREET PRECINCT: PACIFIC HIGHWAY TO WESTBOURNE STREET

CODE	LOCATION	DESCRIPTION	MATERIAL/FINISH	COLOUR
Pavement & Surfaces				
PV1	Road Vehicles Thresholds / Intersection Treatments	Granite Cobbles	90 x 90 x 80 Granite Stone Cobble	Diamond Gold
PV2	Pedestrian Areas	Granite Paving	Mix: 60% Sandblasted, 40% Bush Hammered Finish	Honey Jasper
PC2	Shared Zones / Footpath Continuations / Raised Pedestrian Crossings	Concrete Bi Pavers	Honed	Oatmeal
RB	Tree Pits	Resin Bonded Aggregate	Porous Pavements or Approved equivalent	Cinnamon Colour

Furniture

BP1	Public Gathering Spaces	Bicycle Parking Standard	Cyla Hoop Compact Bicycle Rack. Civiq Public Use Products. Code CY - HOCO. Dimensions: 800mm high x 550mm wide	Silver
S3	Public Gathering Spaces	Seating Type 3	SFA - Linea Curved Bench (LIB6-C)	Monument Frame with Spotted Gum Battens


PAVEMENT & SURFACES

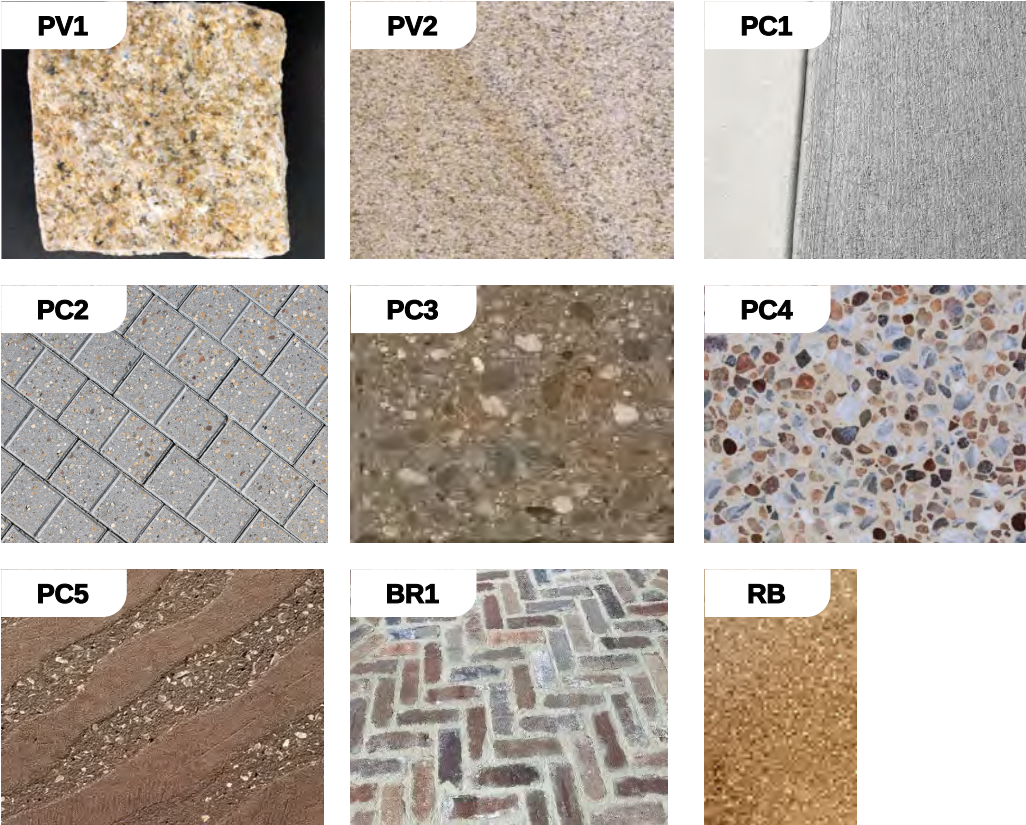

FURNITURE



V	AMENDMENT DESCRIPTION	DSGND	DRAWN	APRVD	DATE	NORTH	SCALE:	PREPARED FOR	LANDSCAPE ARCHITECTS	WSP	Woolacotts.	LAS	PROJECT	SHEET
F	FINAL CONCEPT DESIGN ISSUE 6	AC	HM	MD	13.08.26								CHATSWOOD TO ST LEONARDS ACTIVE WAY (Hampden Road and Herbert Street)	L.004
E	FINAL CONCEPT DESIGN ISSUE 5	AC	HM	MD	12.05.26									
D	FINAL CONCEPT DESIGN ISSUE 4	AC	HM	MD	28.10.25									
C	FINAL CONCEPT DESIGN ISSUE 3	AC	HM	MD	22.08.25									
B	REVISED CONCEPT DESIGN ISSUE 2	AC	HM	MD	08.04.25									
A	DRAFT CONCEPT DESIGN ISSUE 1	AC	HM	MD	19.02.25								MATERIALS PALETTE	REVISION F

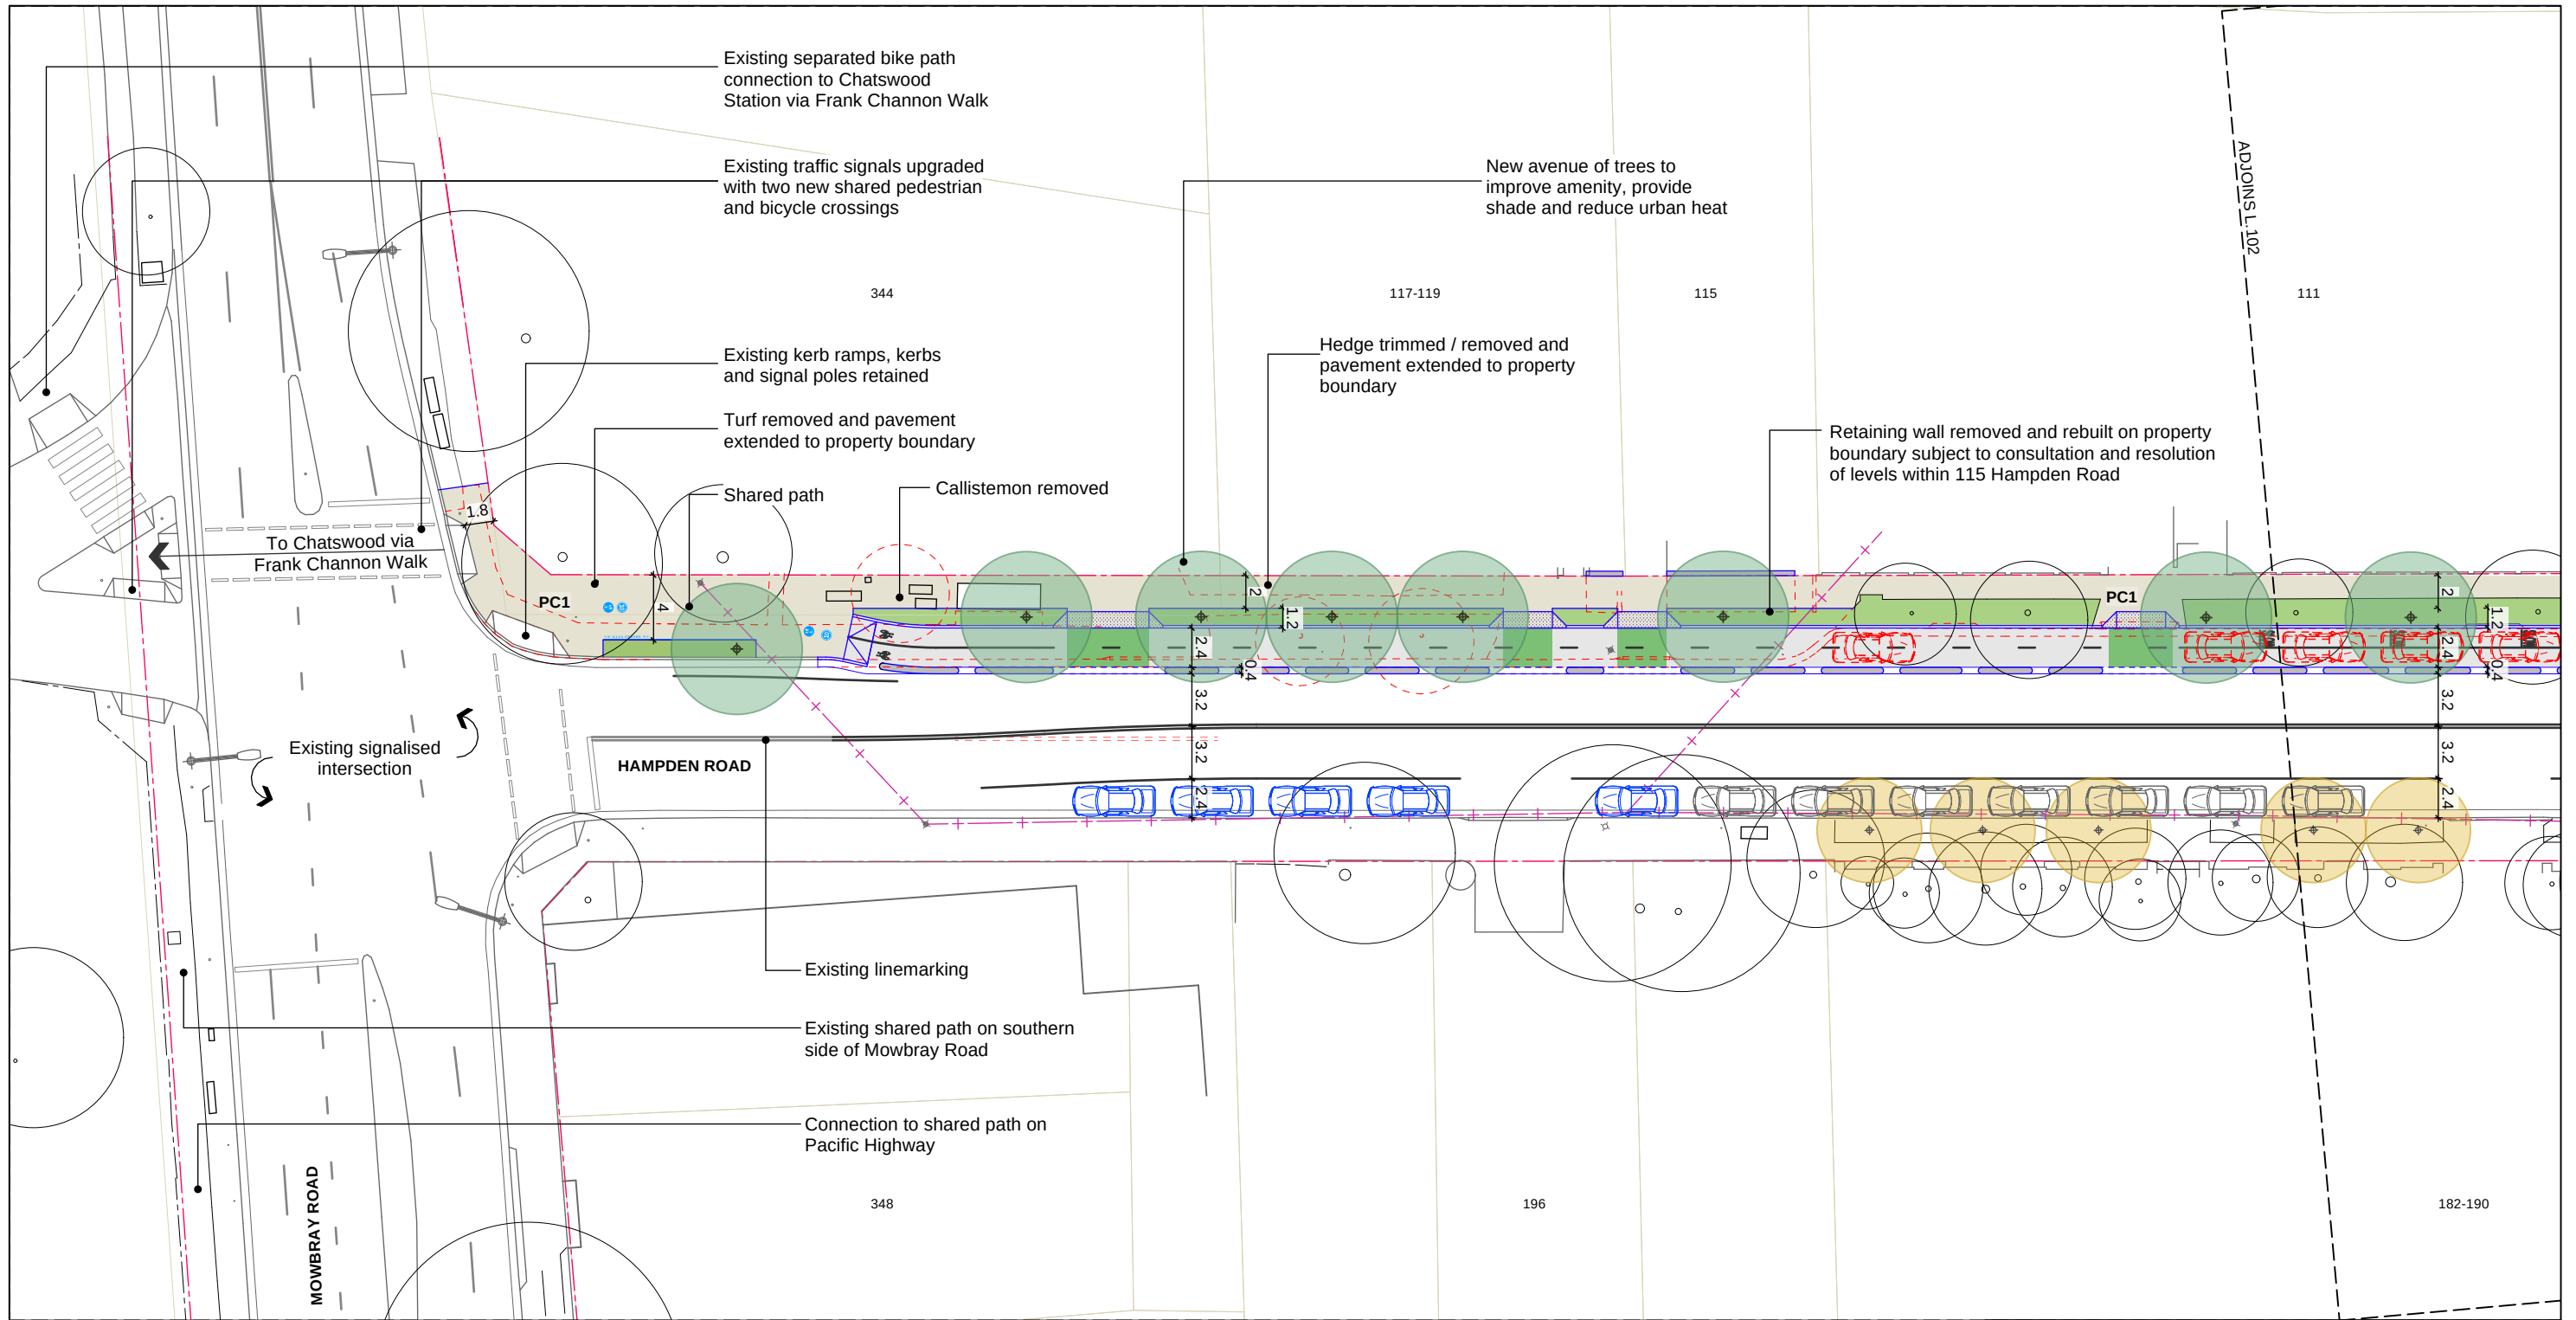

KEY
GENERAL

- New Item
- New Linemarking
- - - Items Removed
- Existing Light/Power Posts
- Existing Overhead Lines
- New Tactile Indicators
- New Retaining Wall
- Light Pole Removed

HARDSCAPE

- PC1 New Standard Path Pavement
- PC2 New Feature Bi-Pave Concrete Pavers
- PC3 New Feature Concrete Pavement within Artarmon Precinct
- PC4 New Feature Concrete Pavement within Punch St Park
- PC5 New Shared Path Concrete Pavement within Punch St Park
- PV1 New Road Threshold Pavement
- PV2 New Granite Pavement St Leonards Precinct

SOFTSCAPE


- BR1 New Recycled Brick Paving
- New Turf
- New Garden Bed - Shrubs, Grasses & Groundcover Species
- New Rain Garden - Grass Species
- New Green Surface Cycleway Paint
- New Porous Pavement

TREES


- Existing Trees - Retained
 - Existing Trees - Removed
 - Fraxinus raywoodii
 - Flindersia australis
 - Tristaniopsis laurina
- Please note: Tree locations are subject to change based on further investigations during the detailed design phase

TRAFFIC

- Existing Parking
- New/Relocated Parking
- Removed Parking
- Existing Parking Meter Retained
- Existing Parking Meter to be relocated
- Existing Parking Meter Relocated
- Traffic Signal Removed
- New Traffic Signal

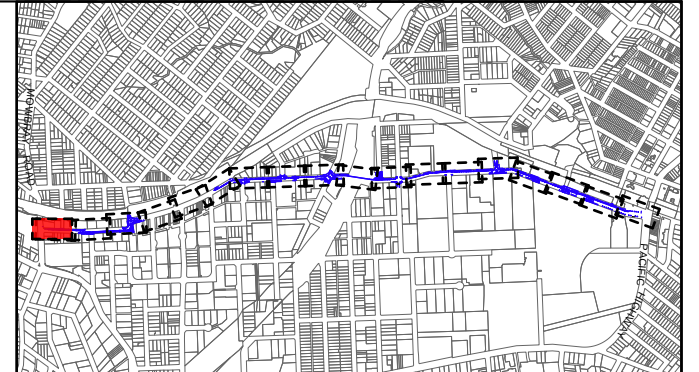

V	AMENDMENT DESCRIPTION	DSGND	DRAWN	APRVD	DATE	NORTH	SCALE:	PREPARED FOR	LANDSCAPE ARCHITECTS	WSP	Woolacotts	LAS	PROJECT	SHEET
F	FINAL CONCEPT DESIGN ISSUE 6	AC	HM	MD	13.08.26		1: 400 @ A3		simmm LANDSCAPE ARCHITECTS P.O. Box 880 Darlinghurst NSW 1300 https://simmm.studio/ PTY LTD ABN 65 065 578 985 T: 02 9361 4549 F: 02 9361 4569 info@sm2group.com.au	 WSP Level 27/680 George Street, Sydney NSW 2000	 Woolacotts Suite 6.02, Level 6/67 Albert Avenue, Chatswood, Sydney NSW 2067	 LAS Lighting, Art + Science Level 11/41 Hume Street, Crows Nest, Sydney NSW 2065	PROJECT CHATSWOOD TO ST LEONARDS ACTIVE WAY (Hampden Road and Herbert Street)	SHEET L.101
E	FINAL CONCEPT DESIGN ISSUE 5	AC	HM	MD	12.05.26									
D	FINAL CONCEPT DESIGN ISSUE 4	AC	HM	MD	28.10.25									
C	FINAL CONCEPT DESIGN ISSUE 3	AC	HM	MD	22.08.25									
B	REVISED CONCEPT DESIGN ISSUE 2	AC	HM	MD	08.04.25									
A	DRAFT CONCEPT DESIGN ISSUE 1	AC	HM	MD	19.02.25								DRAWING FINAL CONCEPT DESIGN ISSUE 5 STAGE 1	REVISION F

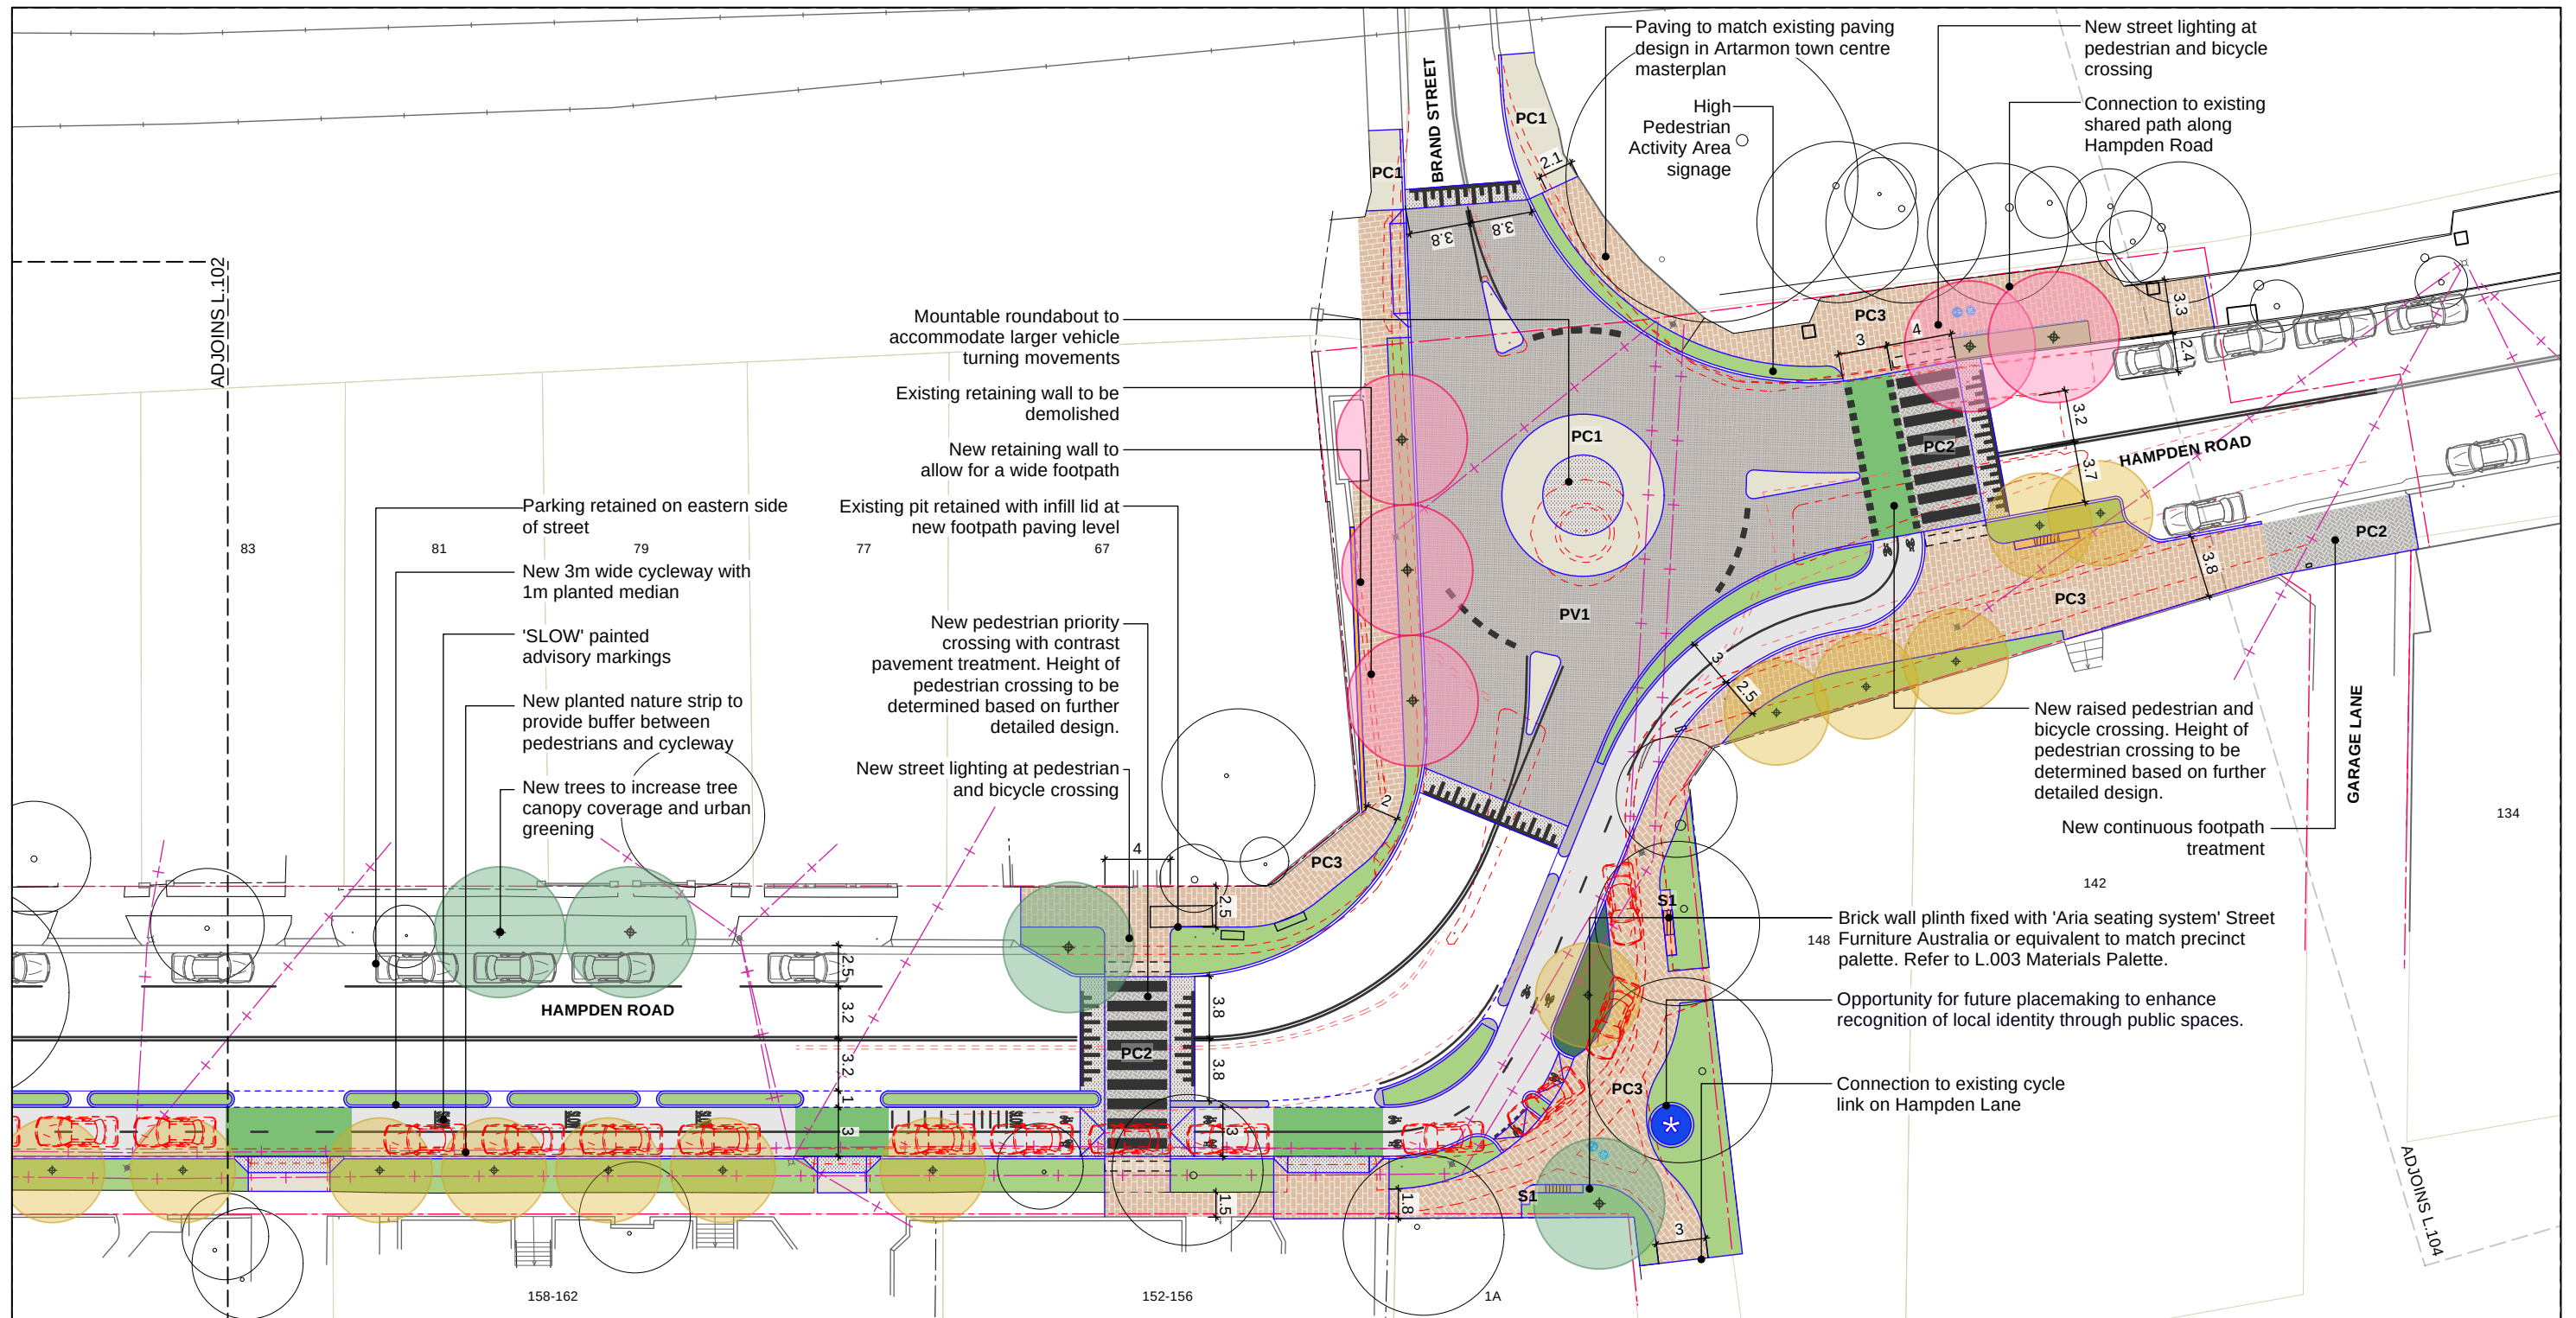

KEY
GENERAL

- New Item
- New Linemarking
- - - Items Removed
- ⊕ Existing Light/Power Posts
- Existing Overhead Lines
- - - New Tactile Indicators
- New Retaining Wall
- Light Pole Removed

HARDSCAPE

- PC1** New Standard Path Pavement
- PC2** New Feature Bi-Pave Concrete Pavers
- PC3** New Feature Concrete Pavement within Artarmon Precinct
- PC4** New Feature Concrete Pavement within Punch St Park
- PC5** New Shared Path Concrete Pavement within Punch St Park
- PV1** New Road Threshold Pavement
- PV2** New Granite Pavement St Leonards Precinct

SOFTSCAPE


- BR1** New Recycled Brick Paving
- New Turf
- New Garden Bed - Shrubs, Grasses & Groundcover Species
- New Rain Garden - Grass Species
- New Green Surface Cycleway Paint
- New Porous Pavement

TREES


- Existing Trees - Retained
 - Existing Trees - Removed
 - Fraxinus raywoodii
 - Flindersia australis
 - Tristanopsis laurina
- Please note: Tree locations are subject to change based on further investigations during the detailed design phase

TRAFFIC

- Existing Parking
- New/Relocated Parking
- Removed Parking
- Existing Parking Meter Retained
- Existing Parking Meter to be relocated
- Existing Parking Meter Relocated
- Traffic Signal Removed
- New Traffic Signal

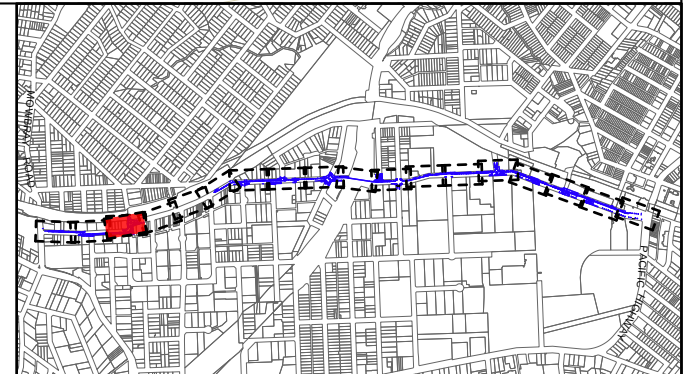

V	AMENDMENT DESCRIPTION	DSGND	DRAWN	APRVD	DATE	NORTH	SCALE:	PREPARED FOR	LANDSCAPE ARCHITECTS	WSP	Woolacotts.	LAS	PROJECT	SHEET
F	FINAL CONCEPT DESIGN ISSUE 6	AC	HM	MD	13.08.26		1: 400 @ A3		 LANDSCAPE ARCHITECTS P.O. Box 880 Darlinghurst NSW 1500 T: 02 9361 4549 F: 02 9361 4569 info@sm2group.com.au	 WSP Level 27/680 George Street, Sydney NSW 2000	 Woolacotts Suite 6.02, Level 6/67 Albert Avenue, Chatswood, Sydney NSW 2067	 LAS Lighting, Art + Science Level 1/41 Hume Street, Crows Nest, Sydney NSW 2065	CHATSWOOD TO ST LEONARDS ACTIVE WAY (Hampden Road and Herbert Street)	L.103
E	FINAL CONCEPT DESIGN ISSUE 5	AC	HM	MD	12.05.26									
D	FINAL CONCEPT DESIGN ISSUE 4	AC	HM	MD	28.10.25									
C	FINAL CONCEPT DESIGN ISSUE 3	AC	HM	MD	22.08.25									
B	REVISED CONCEPT DESIGN ISSUE 2	AC	HM	MD	08.04.25									
A	DRAFT CONCEPT DESIGN ISSUE 1	AC	HM	MD	19.02.25								FINAL CONCEPT DESIGN ISSUE 5 STAGE 1	REVISION F

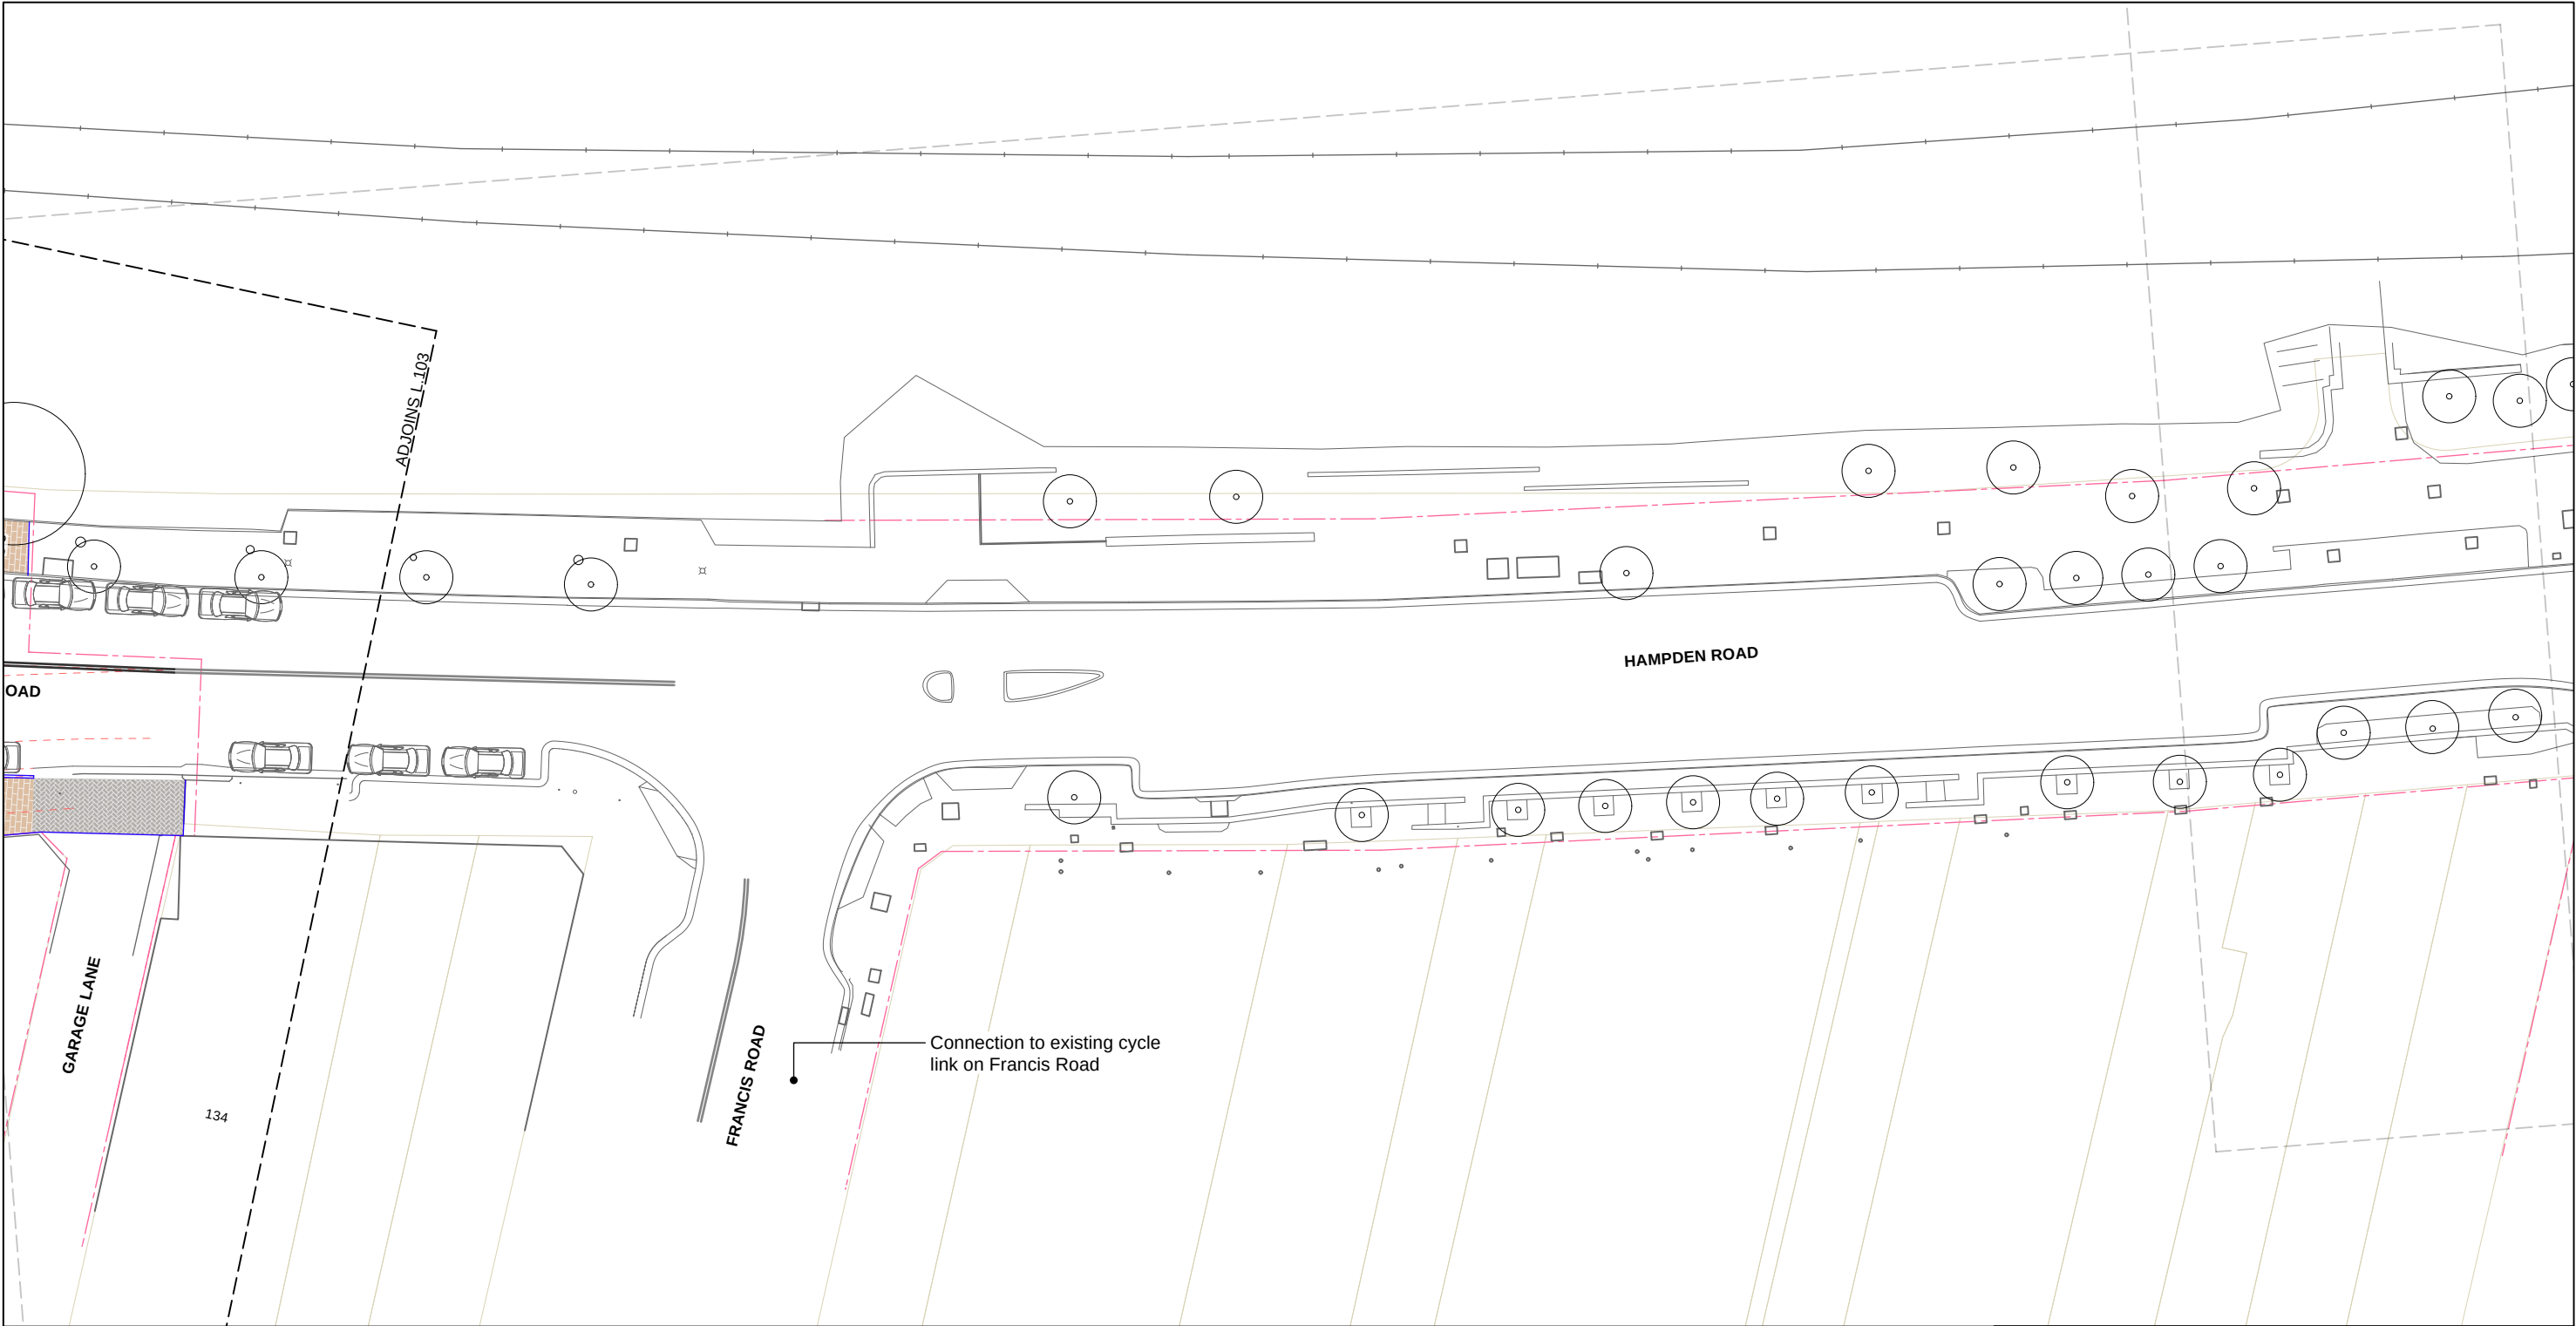

KEY
GENERAL

New Item

New Linemarking

Items Removed

Existing Light/Power Posts

Existing Overhead Lines

New Tactile Indicators

New Retaining Wall

Light Pole Removed

HARDSCAPE

PC1

New Standard Path Pavement

PC2

New Feature Bi-Pave Concrete Pavers

PC3

New Feature Concrete Pavement within Artarmon Precinct

PC4

New Feature Concrete Pavement within Punch St Park

PC5

New Shared Path Concrete Pavement within Punch St Park

PV1

New Road Threshold Pavement

PV2

New Granite Pavement St Leonards Precinct

BR1

New Recycled Brick Paving

SOFTSCAPE

New Turf

New Garden Bed - Shrubs, Grasses & Groundcover Species

New Rain Garden - Grass Species

New Green Surface Cycleway Paint

New Porous Pavement

TREES

Existing Trees - Retained

Existing Trees - Removed

Fraxinus raywoodii

Flindersia australis

Tristaniopsis laurina

Please note: Tree locations are subject to change based on further investigations during the detailed design phase

TRAFFIC

Existing Parking

New/Relocated Parking

Removed Parking

Existing Parking Meter Retained


Existing Parking Meter to be relocated

Existing Parking Meter Relocated

Traffic Signal Removed

New Traffic Signal

V	AMENDMENT DESCRIPTION	DSGND	DRAWN	APRVD	DATE	NORTH	SCALE:	PREPARED FOR	LANDSCAPE ARCHITECTS	WSP	Woolacotts	LAS	PROJECT	SHEET
F	FINAL CONCEPT DESIGN ISSUE 6	AC	HM	MD	13.08.26		1: 400 @ A3		simmm LANDSCAPE ARCHITECTS P.O. Box 880 Darlinghurst NSW 1300 https://simmm.studio/ PTY LTD ABN 65 065 578 985	 WSP Level 27/680 George Street, Sydney NSW 2000	 Woolacotts Suite 6.02, Level 6/67 Albert Avenue, Chatswood, Sydney NSW 2067	 LAS Lighting, Art + Science Level 11/41 Hume Street, Crows Nest, Sydney NSW 2065	CHATSWOOD TO ST LEONARDS ACTIVE WAY (Hampden Road and Herbert Street)	L.104
E	FINAL CONCEPT DESIGN ISSUE 5	AC	HM	MD	12.05.26									
D	FINAL CONCEPT DESIGN ISSUE 4	AC	HM	MD	28.10.25									
C	FINAL CONCEPT DESIGN ISSUE 3	AC	HM	MD	22.08.25									
B	REVISED CONCEPT DESIGN ISSUE 2	AC	HM	MD	08.04.25									
A	DRAFT CONCEPT DESIGN ISSUE 1	AC	HM	MD	19.02.25								FINAL CONCEPT DESIGN ISSUE 6	REVISION F

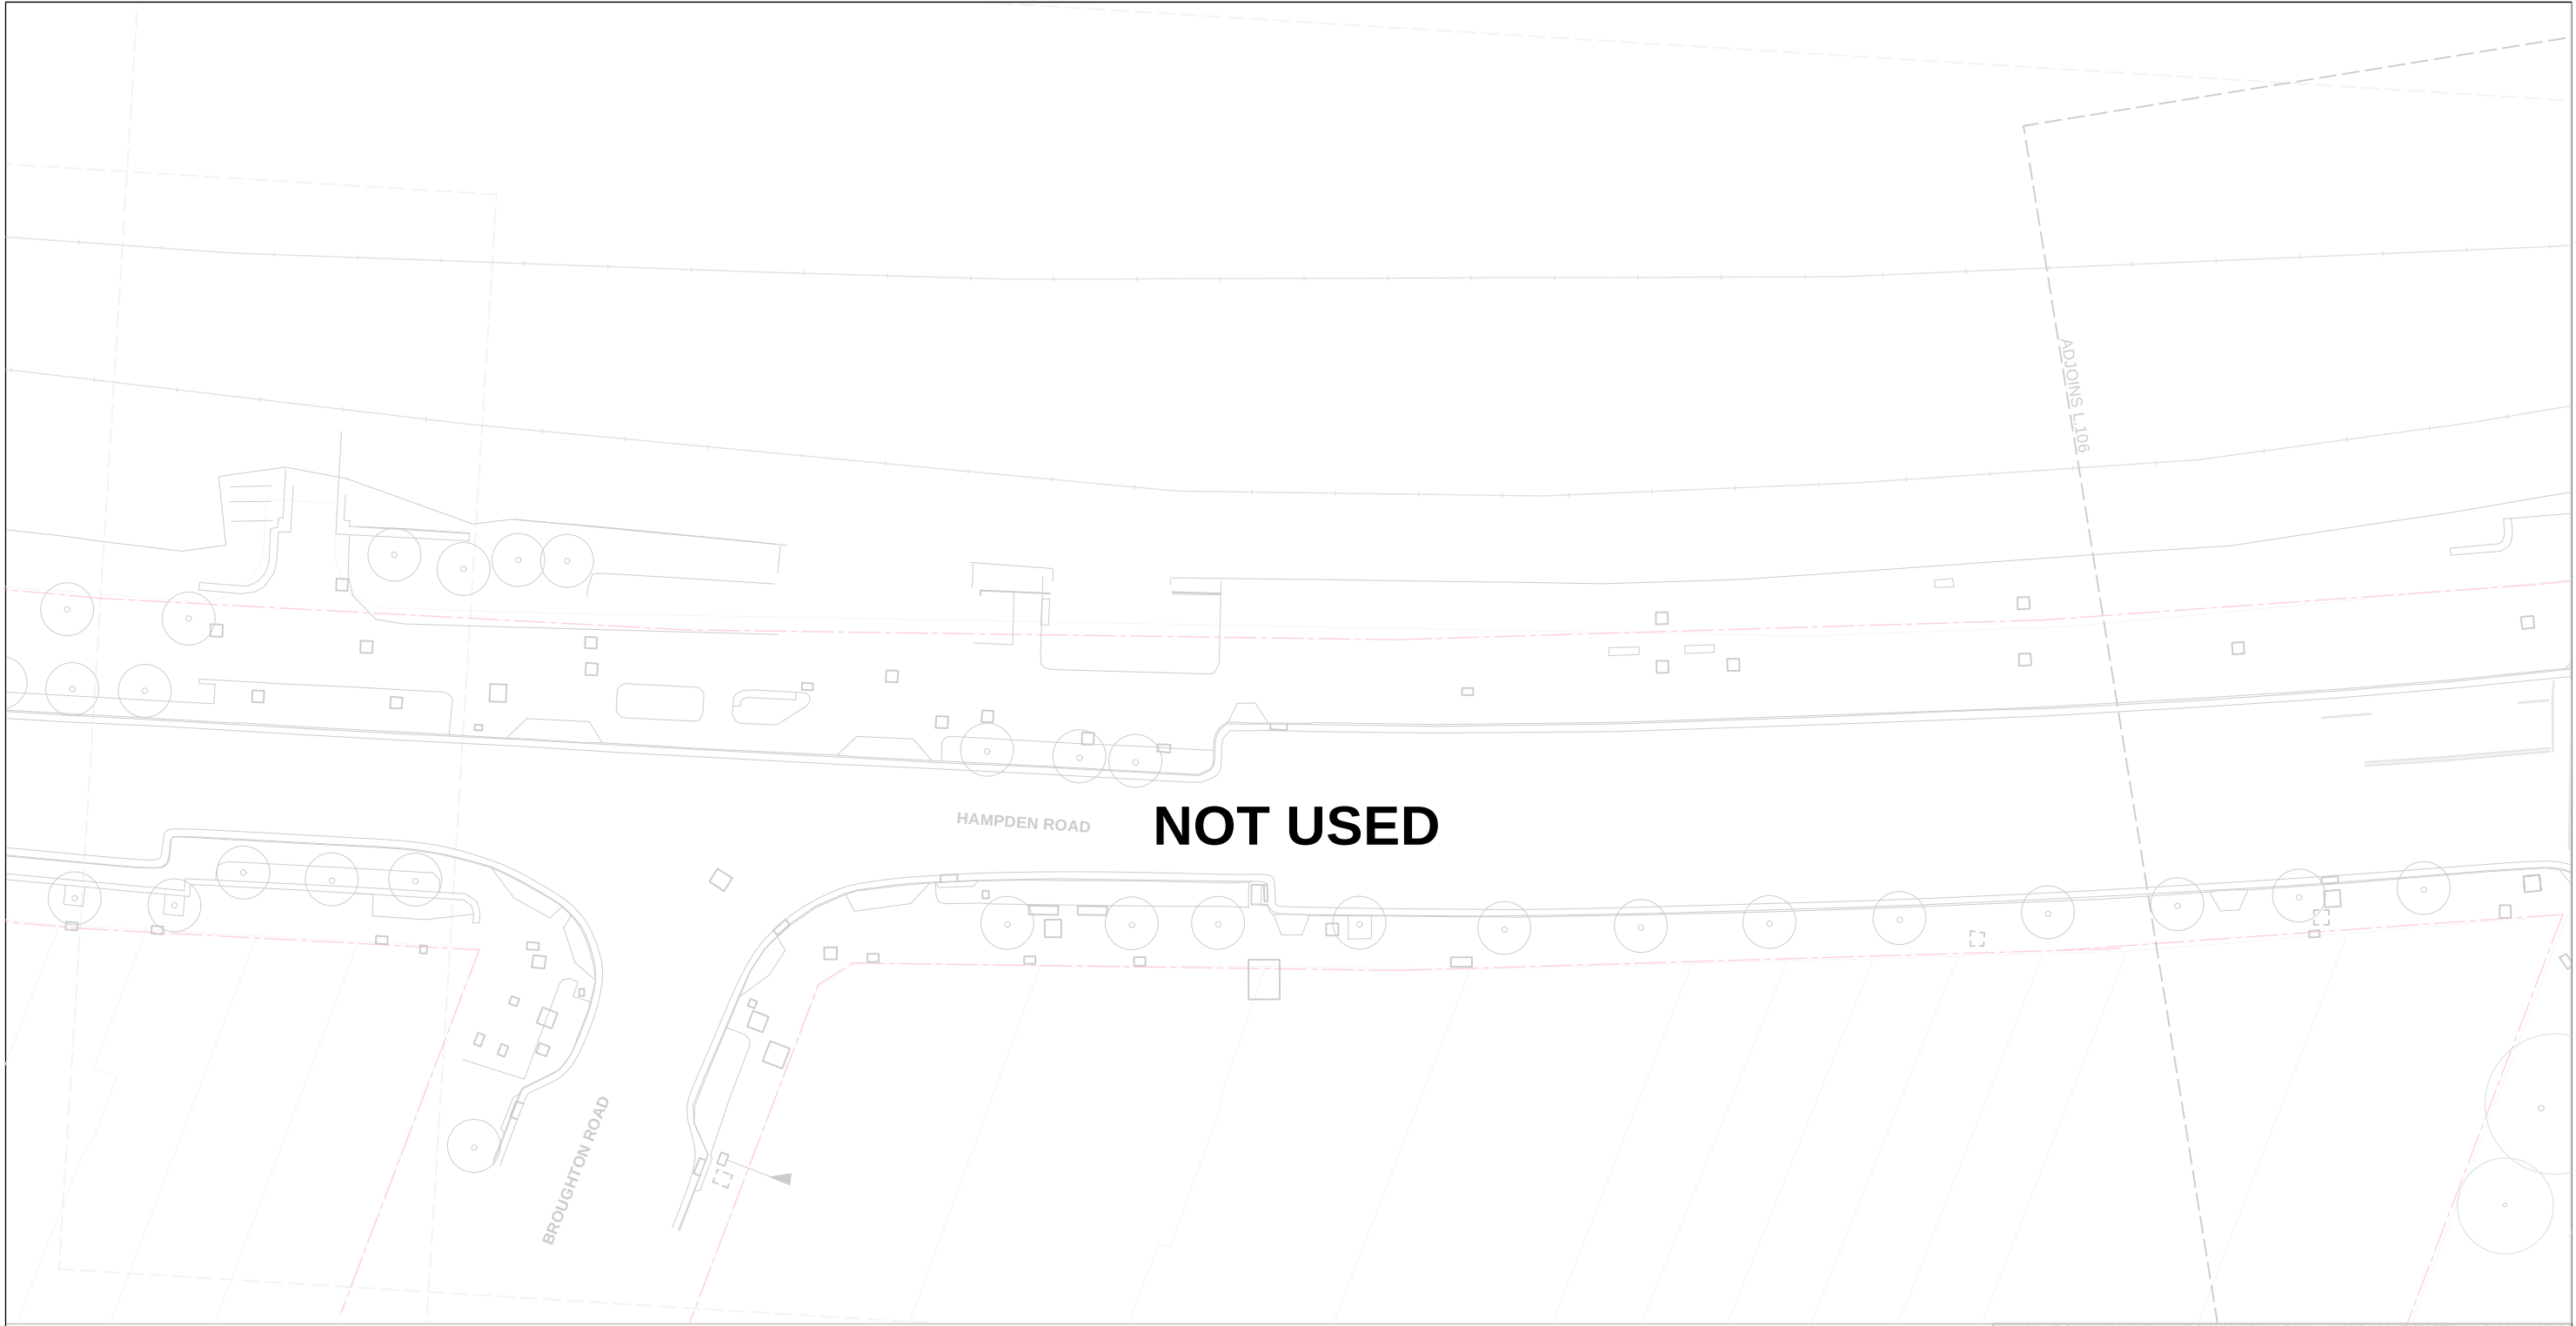

KEY
GENERAL

- New Item
- New Linemarking
- Items Removed
- Existing Light/Power Posts
- Existing Overhead Lines
- New Tactile Indicators
- New Retaining Wall
- Light Pole Removed

HARDSCAPE

- PC1 New Standard Path Pavement
- PC2 New Feature Bi-Pave Concrete Pavers
- PC3 New Feature Concrete Pavement within Artarmon Precinct
- PC4 New Feature Concrete Pavement within Punch St Park
- PC5 New Shared Path Concrete Pavement within Punch St Park
- PV1 New Road Threshold Pavement
- PV2 New Granite Pavement St Leonards Precinct

SOFTSCAPE

- BR1 New Recycled Brick Paving
- New Turf
- New Garden Bed - Shrubs, Grasses & Groundcover Species
- New Rain Garden - Grass Species
- New Green Surface Cycleway Paint
- New Porous Pavement


TREES

- Existing Trees - Retained
- Existing Trees - Removed
- Fraxinus raywoodii
- Flindersia australis
- Tristanopsis laurina


Please note: Tree locations are subject to change based on further investigations during the detailed design phase

TRAFFIC

- Existing Parking
- New/Relocated Parking
- Removed Parking
- Existing Parking Meter Retained
- Existing Parking Meter to be relocated
- Existing Parking Meter Relocated
- Traffic Signal Removed
- New Traffic Signal

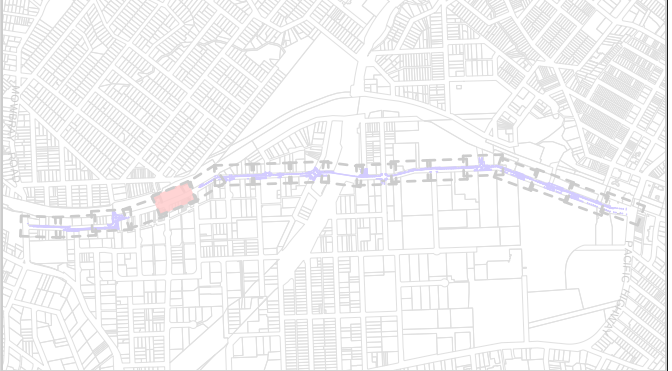

V	AMENDMENT DESCRIPTION	DSGND	DRAWN	APRVD	DATE	NORTH	SCALE:	PREPARED FOR	LANDSCAPE ARCHITECTS	WSP	Woolacotts.	LAS	PROJECT	SHEET
F	FINAL CONCEPT DESIGN ISSUE 6	AC	HM	MD	13.08.26		1: 400 @ A3		sim LANDSCAPE ARCHITECTS P.O. Box 880 Darlinghurst NSW 1300 https://smm.studio/ PTY LTD ABN 65 065 578 985	wsp WSP Level 27/680 George Street, Sydney NSW 2000	Woolacotts. Woolacotts Suite 6.02, Level 6/67 Albert Avenue, Chatswood, Sydney NSW 2067	LAS LAS Lighting, Art + Science Level 11/41 Hume Street, Crows Nest, Sydney NSW 2065	PROJECT CHATSWOOD TO ST LEONARDS ACTIVE WAY (Hampden Road and Herbert Street)	SHEET L.105
E	FINAL CONCEPT DESIGN ISSUE 5	AC	HM	MD	12.05.26									
D	FINAL CONCEPT DESIGN ISSUE 4	AC	HM	MD	28.10.25									
C	FINAL CONCEPT DESIGN ISSUE 3	AC	HM	MD	22.08.25									
B	REVISED CONCEPT DESIGN ISSUE 2	AC	HM	MD	08.04.25									
A	DRAFT CONCEPT DESIGN ISSUE 1	AC	HM	MD	19.02.25								DRAWING FINAL CONCEPT DESIGN ISSUE 6	REVISION F

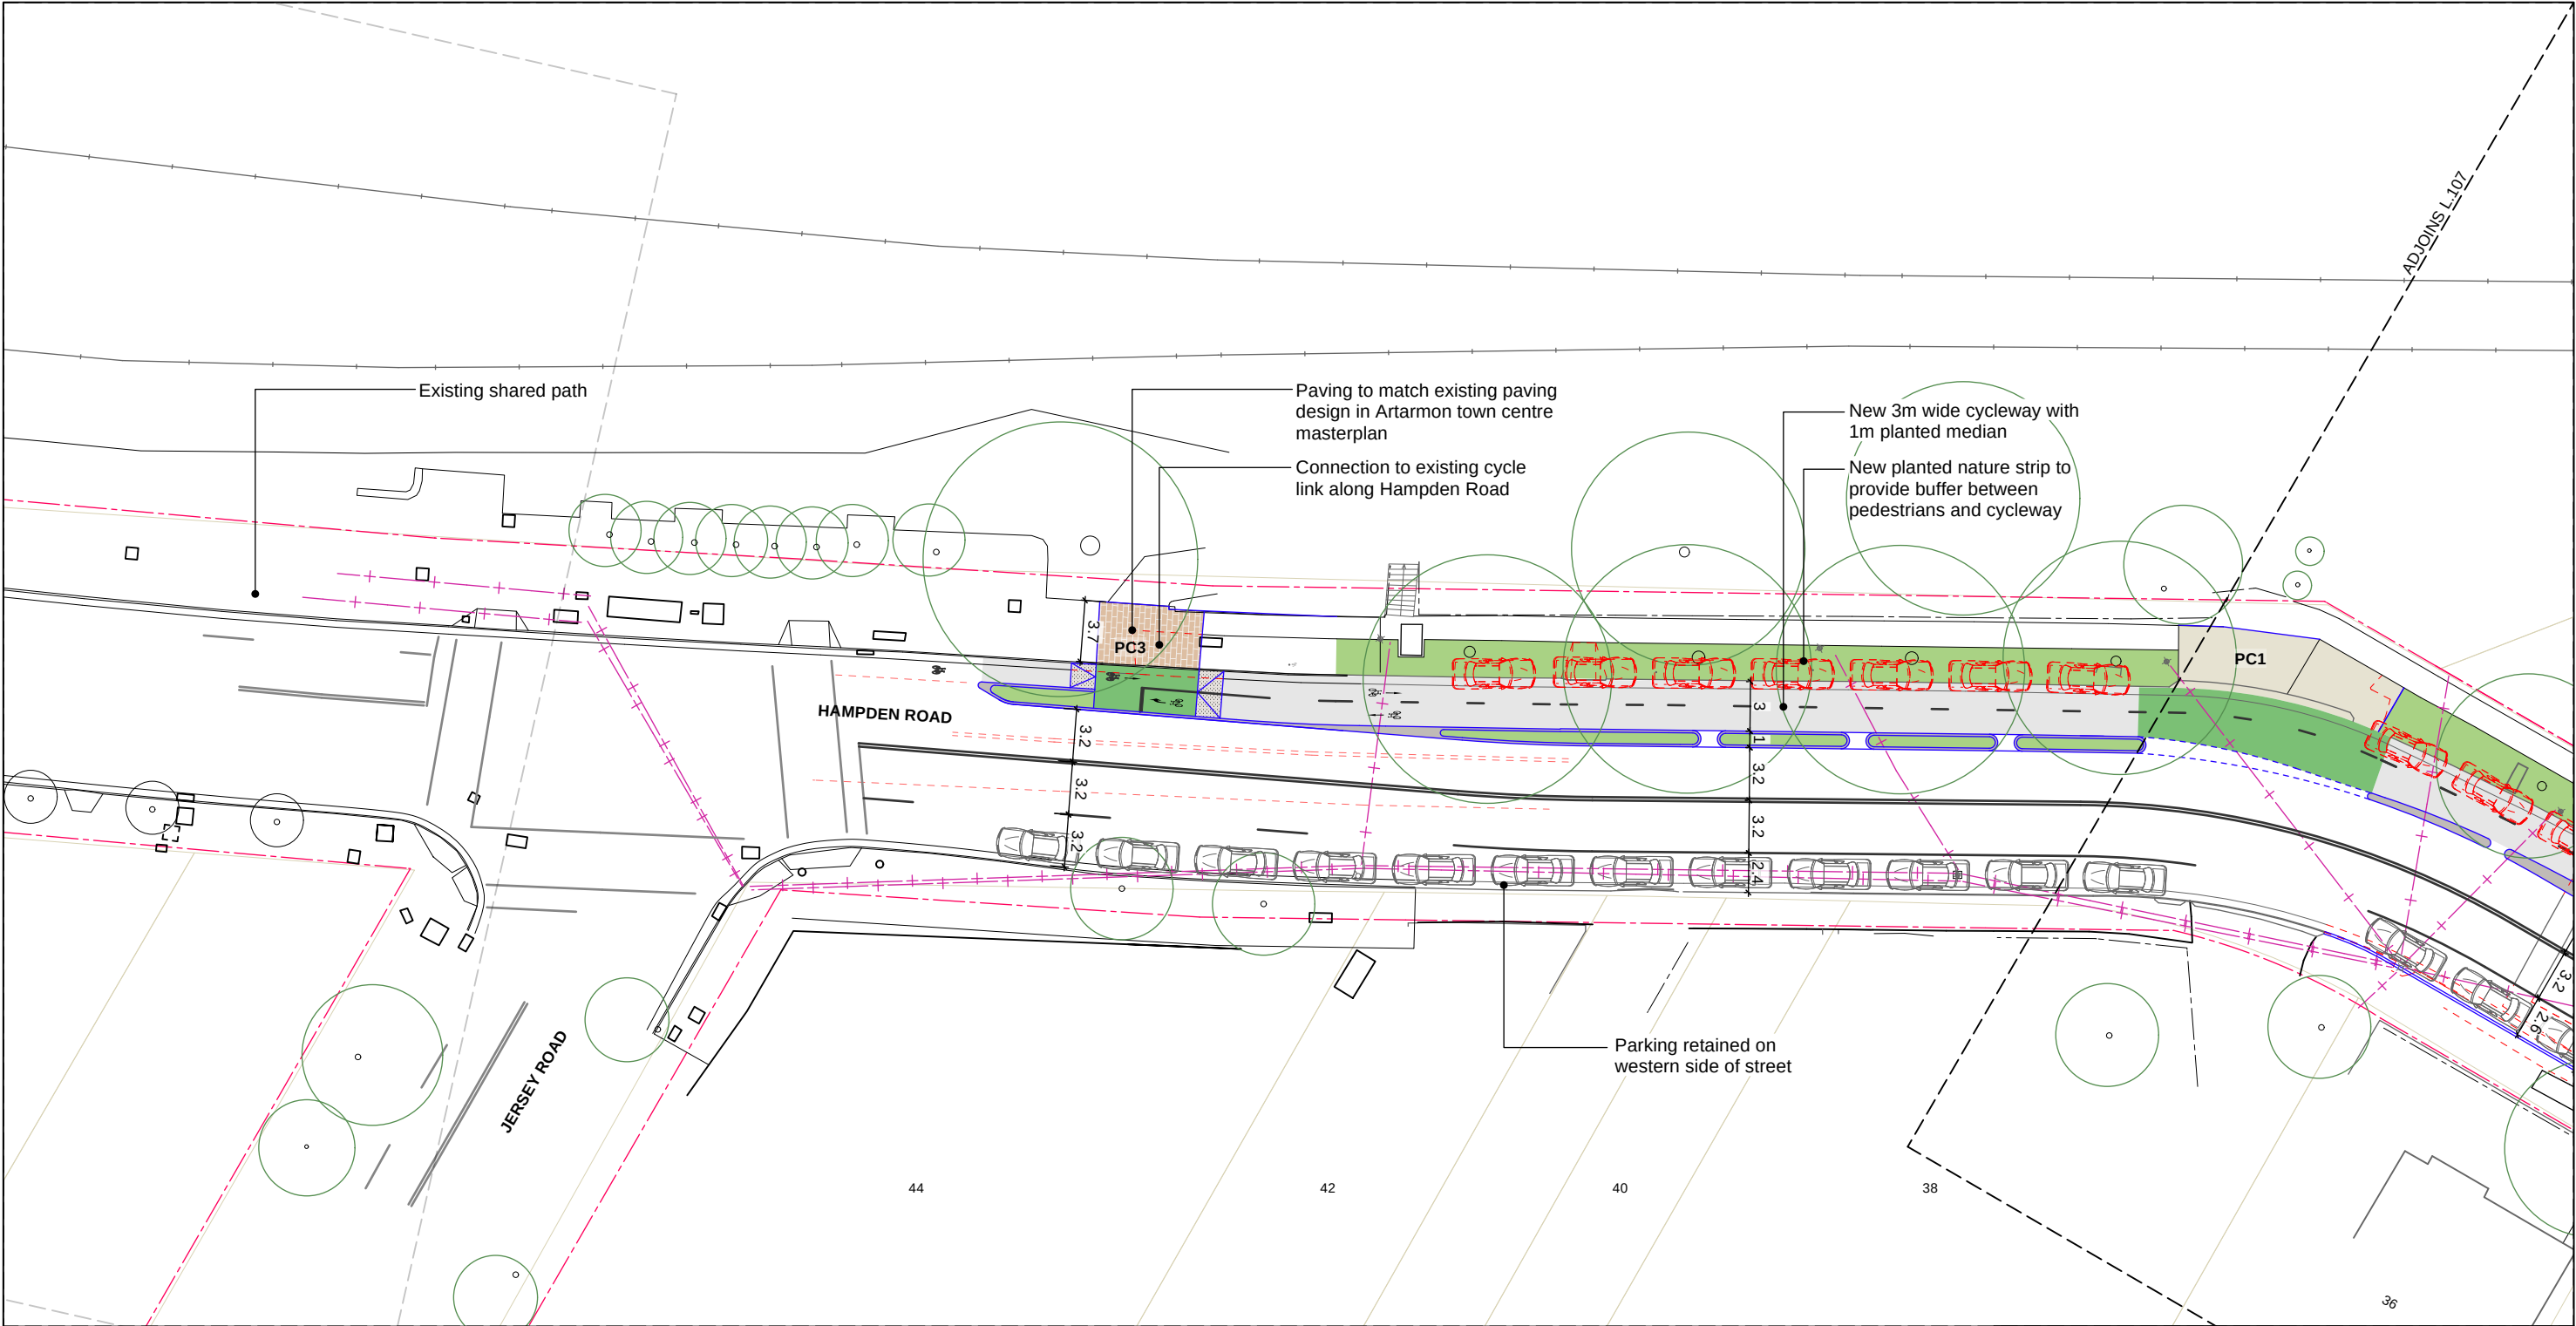

KEY

GENERAL

- New Item
- New Linemarking
- Items Removed
- Existing Light/Power Posts
- Existing Overhead Lines
- New Tactile Indicators
- New Retaining Wall
- Light Pole Removed

HARDSCAPE

- PC1** New Standard Path Pavement
- PC2** New Feature Bi-Pave Concrete Pavers
- PC3** New Feature Concrete Pavement within Artarmon Precinct
- PC4** New Feature Concrete Pavement within Punch St Park
- PC5** New Shared Path Concrete Pavement within Punch St Park
- PV1** New Road Threshold Pavement
- PV2** New Granite Pavement St Leonards Precinct

SOFTSCAPE

- BR1** New Recycled Brick Paving
- New Turf
- New Garden Bed - Shrubs, Grasses & Groundcover Species
- New Rain Garden - Grass Species
- New Green Surface Cycleway Paint
- New Porous Pavement

TREES


- Existing Trees - Retained
- Existing Trees - Removed
- Fraxinus raywoodii
- Flindersia australis
- Tristanopsis laurina

Please note: Tree locations are subject to change based on further investigations during the detailed design phase

TRAFFIC

- Existing Parking
- New/Relocated Parking
- Removed Parking
- Existing Parking Meter Retained
- Existing Parking Meter to be relocated
- Existing Parking Meter Relocated
- Traffic Signal Removed
- New Traffic Signal

V	AMENDMENT DESCRIPTION	DSGND	DRAWN	APRVD	DATE	NORTH	SCALE:	PREPARED FOR	LANDSCAPE ARCHITECTS	WSP	Woolacotts	LAS	PROJECT	SHEET
F	FINAL CONCEPT DESIGN ISSUE 6	AC	HM	MD	13.08.26		1: 400 @ A3		simmm LANDSCAPE ARCHITECTS P.O. Box 880 Darlinghurst NSW 1300 https://simmm.studio/ PTY LTD ABN 65 065 578 985 T: 02 9361 4549 F: 02 9361 4569 info@sm2group.com.au	 WSP Level 27/680 George Street, Sydney NSW 2000	 Woolacotts Suite 6.02, Level 6/67 Albert Avenue, Chatswood, Sydney NSW 2067	 LAS Lighting, Art + Science Level 1/41 Hume Street, Crows Nest, Sydney NSW 2065	CHATSWOOD TO ST LEONARDS ACTIVE WAY (Hampden Road and Herbert Street)	L.106
E	FINAL CONCEPT DESIGN ISSUE 5	AC	HM	MD	12.05.26									
D	FINAL CONCEPT DESIGN ISSUE 4	AC	HM	MD	28.10.25									
C	FINAL CONCEPT DESIGN ISSUE 3	AC	HM	MD	22.08.25									
B	REVISED CONCEPT DESIGN ISSUE 2	AC	HM	MD	08.04.25									
A	DRAFT CONCEPT DESIGN ISSUE 1	AC	HM	MD	19.02.25								FINAL CONCEPT DESIGN ISSUE 5 FUTURE STAGES	REVISION F

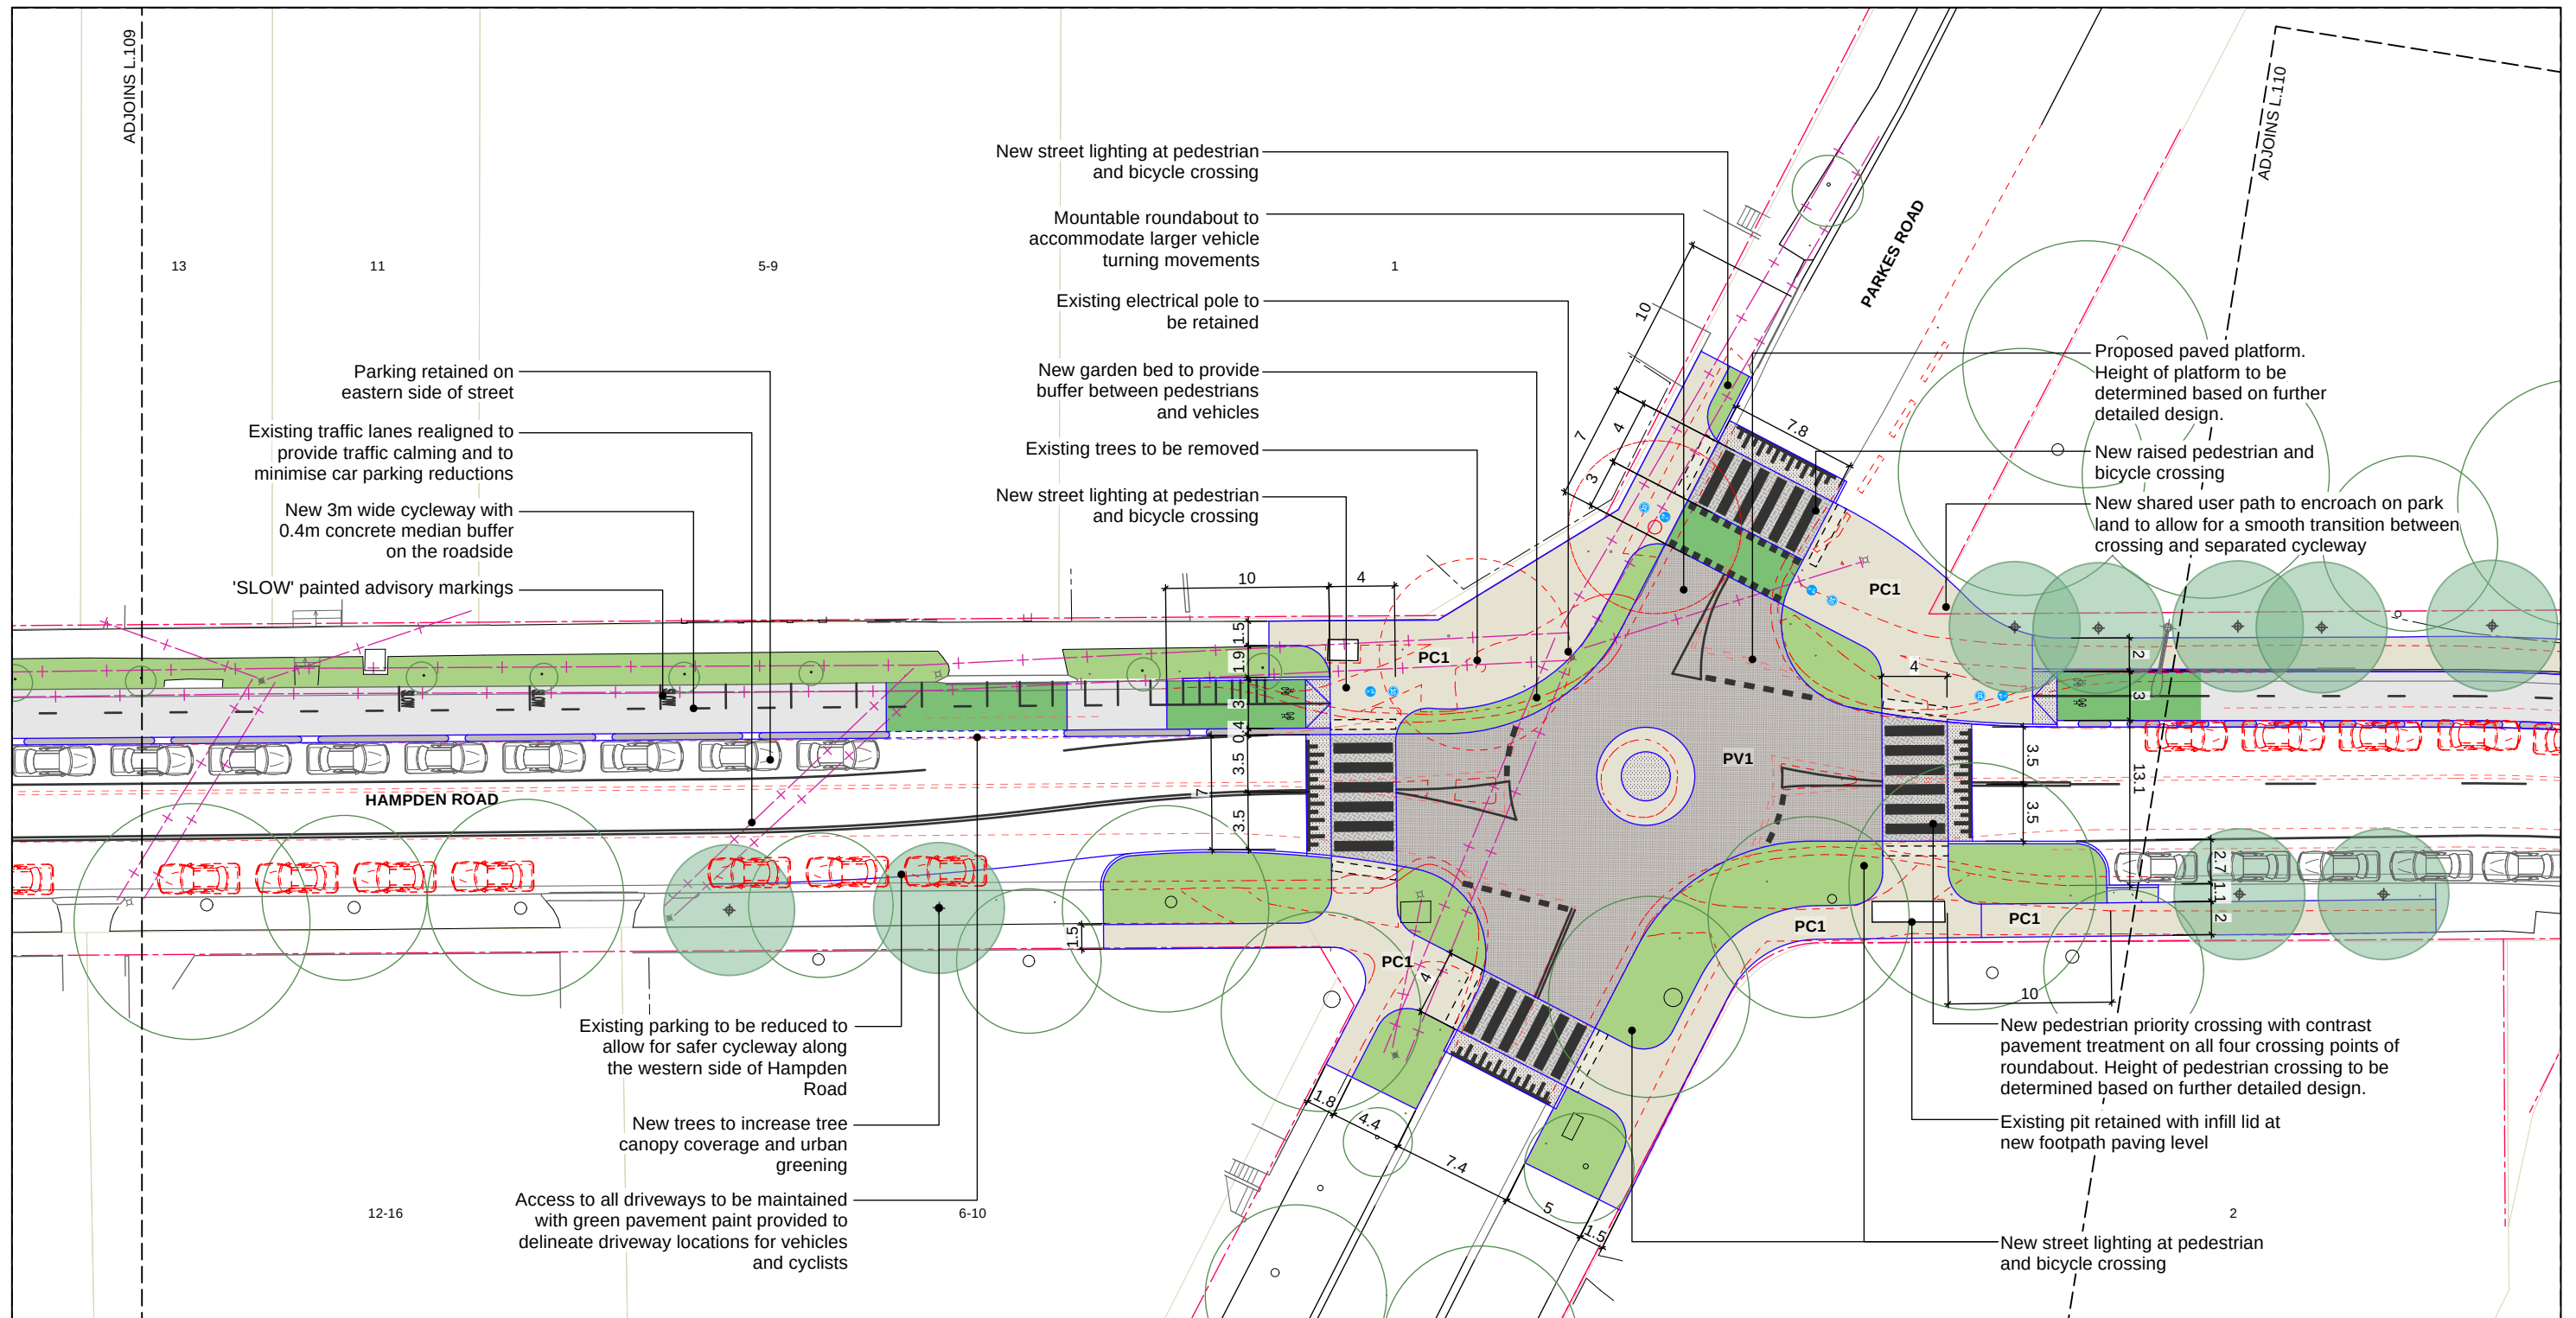

KEY GENERAL

- New Item
- New Linemarking
- Items Removed
- Existing Light/Power Posts
- Existing Overhead Lines
- New Tactile Indicators
- New Retaining Wall
- Light Pole Removed

HARDSCAPE

- PC1 New Standard Path Pavement
- PC2 New Feature Bi-Pave Concrete Pavers
- PC3 New Feature Concrete Pavement within Artarmon Precinct
- PC4 New Feature Concrete Pavement within Punch St Park
- PC5 New Shared Path Concrete Pavement within Punch St Park
- PV1 New Road Threshold Pavement
- PV2 New Granite Pavement St Leonards Precinct

SOFTSCAPE


- BR1 New Recycled Brick Paving
- New Turf
- New Garden Bed - Shrubs, Grasses & Groundcover Species
- New Rain Garden - Grass Species
- New Green Surface Cycleway Paint
- New Porous Pavement

TREES


- Existing Trees - Retained
 - Existing Trees - Removed
 - Fraxinus raywoodii
 - Flindersia australis
 - Tristanopsis laurina
- Please note: Tree locations are subject to change based on further investigations during the detailed design phase

TRAFFIC


- Existing Parking
- New/Relocated Parking
- Removed Parking
- Existing Parking Meter Retained
- Existing Parking Meter to be relocated
- Existing Parking Meter Relocated
- Traffic Signal Removed
- New Traffic Signal

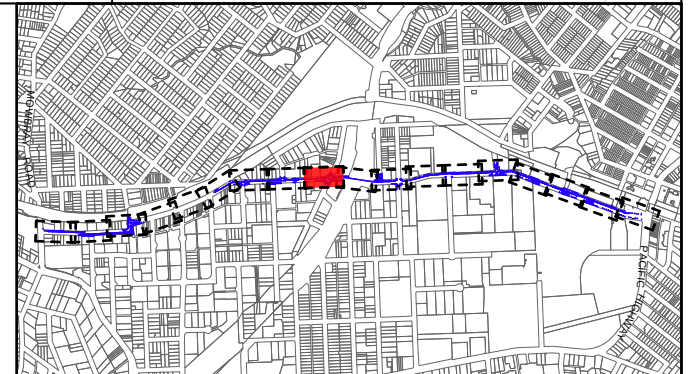

V	AMENDMENT DESCRIPTION	DSGND	DRAWN	APRVD	DATE	NORTH	SCALE:
F	FINAL CONCEPT DESIGN ISSUE 6	AC	HM	MD	13.08.26		1: 400 @ A3
E	FINAL CONCEPT DESIGN ISSUE 5	AC	HM	MD	12.05.26		
D	FINAL CONCEPT DESIGN ISSUE 4	AC	HM	MD	28.10.25		
C	FINAL CONCEPT DESIGN ISSUE 3	AC	HM	MD	22.08.25		
B	REVISED CONCEPT DESIGN ISSUE 2	AC	HM	MD	08.04.25		
A	DRAFT CONCEPT DESIGN ISSUE 1	AC	HM	MD	19.02.25		

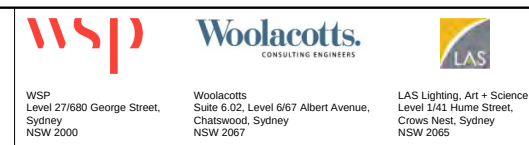

PROJECT	CHATSWOOD TO ST LEONARDS ACTIVE WAY (Hampden Road and Herbert Street)	SHEET	L.109
DRAWING	FINAL CONCEPT DESIGN ISSUE 5 FUTURE STAGES	REVISION	F

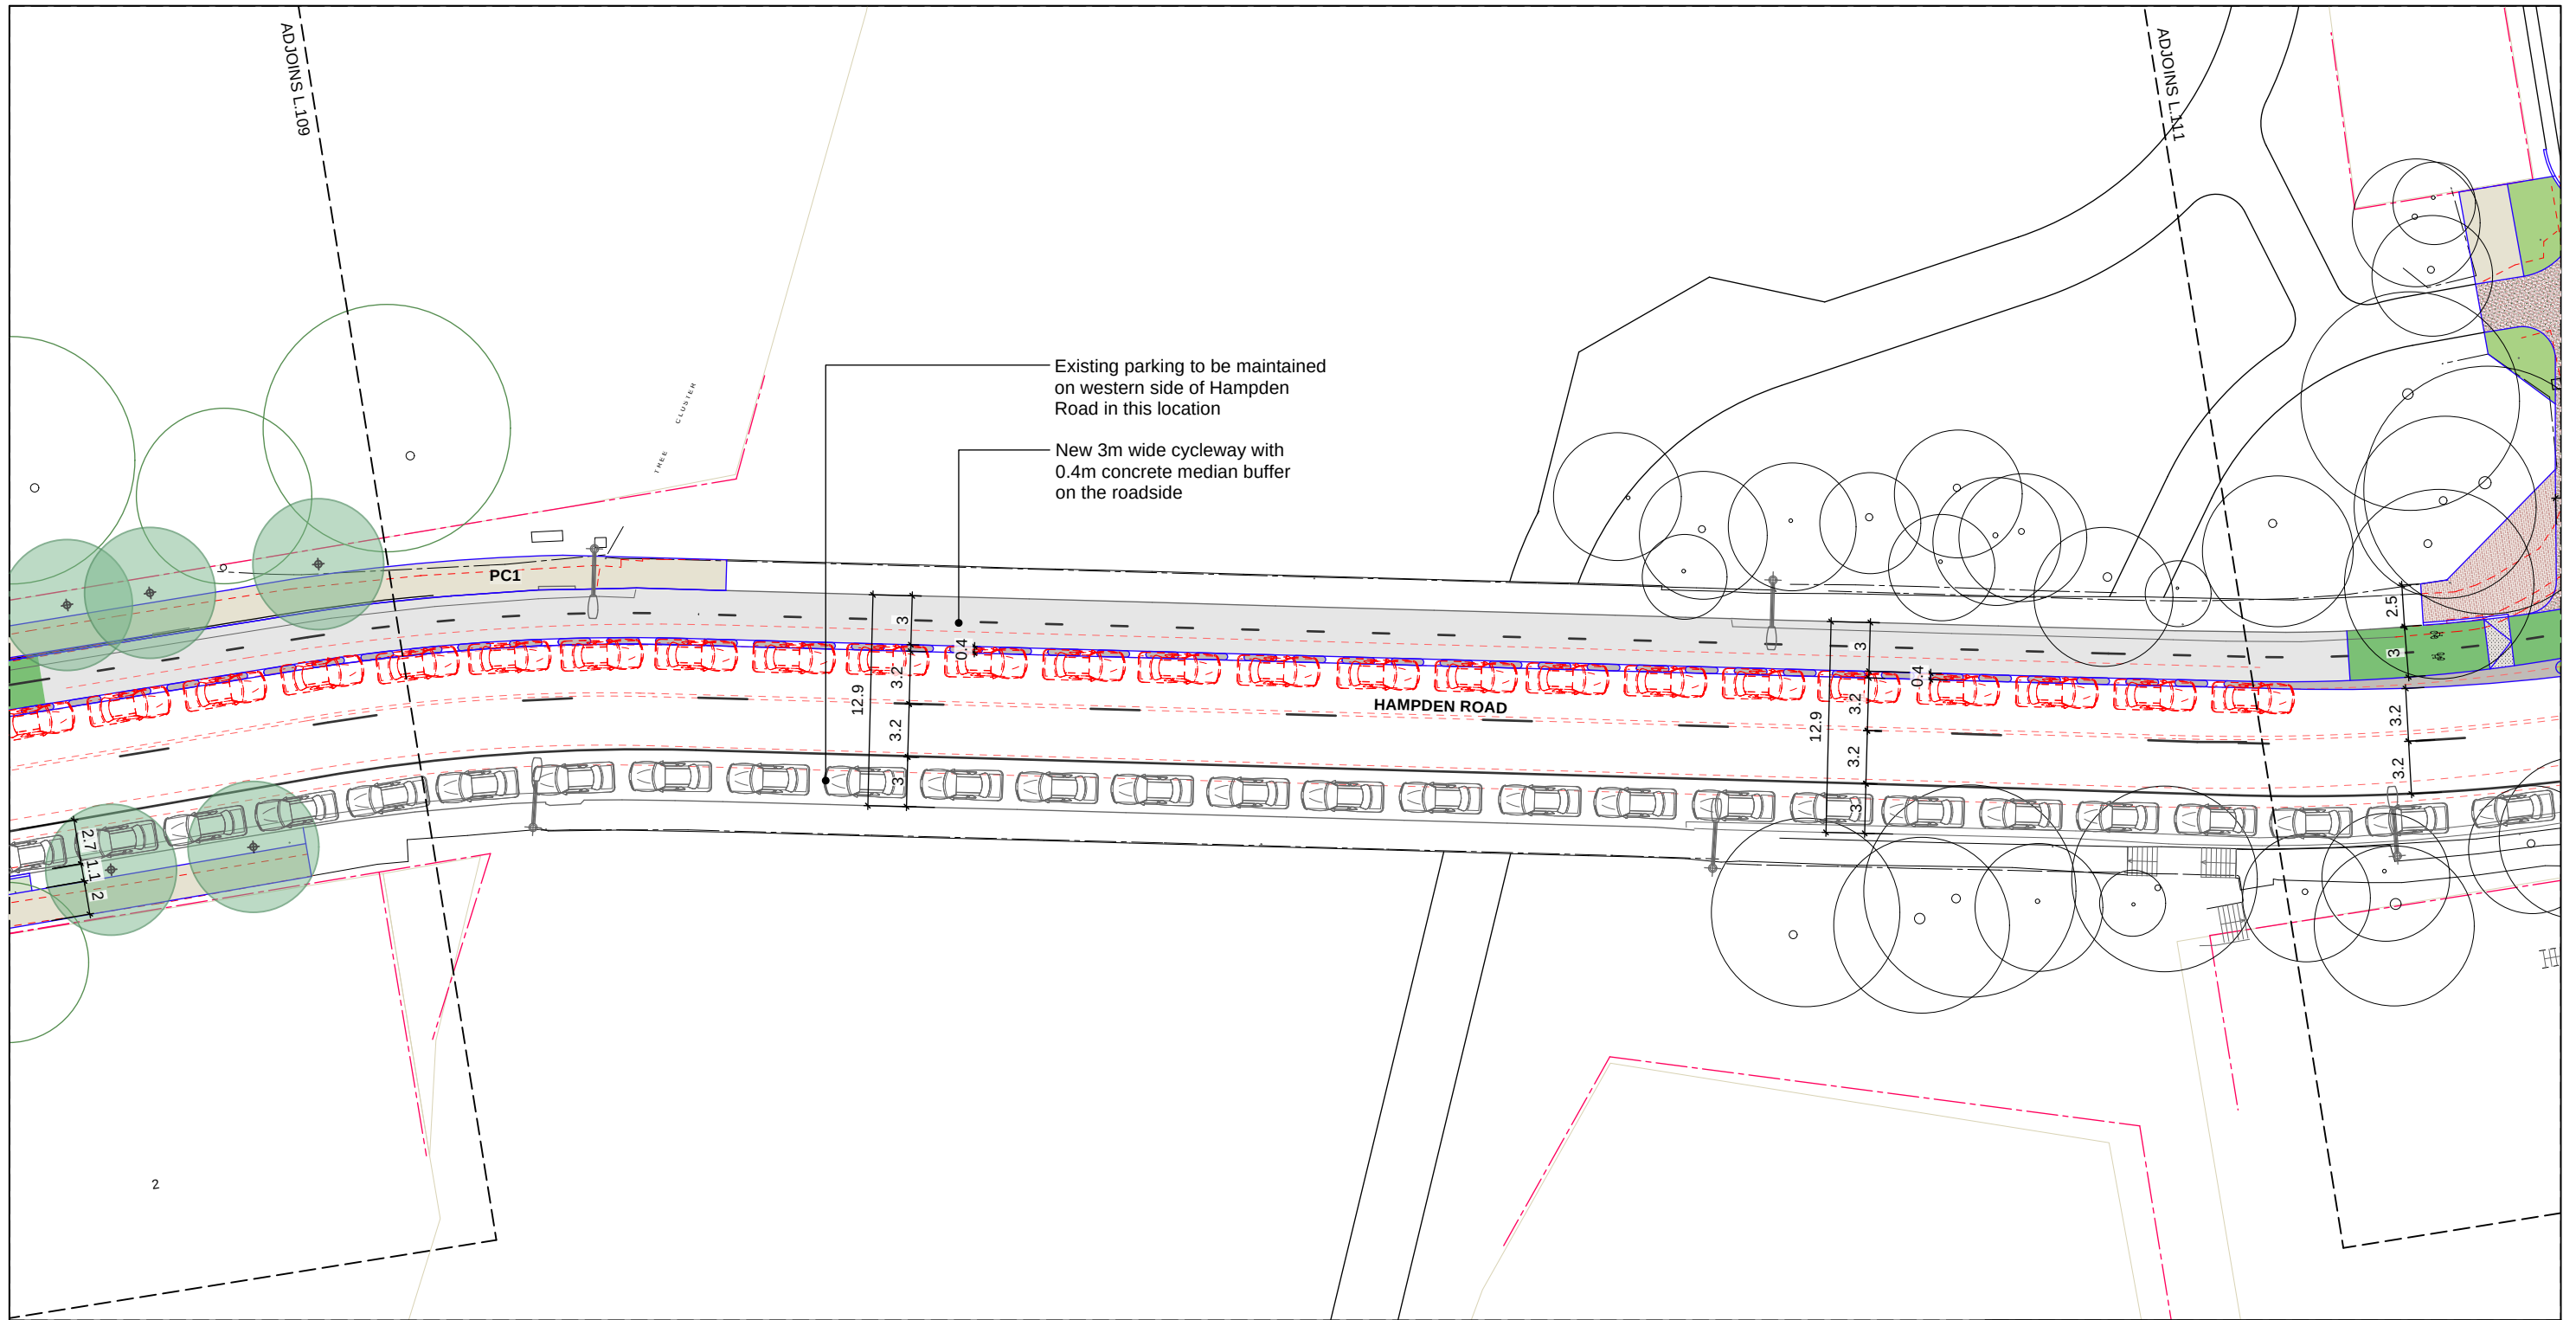

KEY

GENERAL

- New Item
- New Linemarking
- Items Removed
- Existing Light/Power Posts
- Existing Overhead Lines
- New Tactile Indicators
- New Retaining Wall
- Light Pole Removed

HARDSCAPE

- PC1** New Standard Path Pavement
- PC2** New Feature Bi-Pave Concrete Pavers
- PC3** New Feature Concrete Pavement within Artarmon Precinct
- PC4** New Feature Concrete Pavement within Punch St Park
- PC5** New Shared Path Concrete Pavement within Punch St Park
- PV1** New Road Threshold Pavement
- PV2** New Granite Pavement St Leonards Precinct

- BR1** New Recycled Brick Paving

SOFTSCAPE

- New Turf
- New Garden Bed - Shrubs, Grasses & Groundcover Species
- New Rain Garden - Grass Species
- New Green Surface Cycleway Paint
- New Porous Pavement


TREES

- Existing Trees - Retained
- Existing Trees - Removed
- Fraxinus raywoodii
- Flindersia australis
- Tristanopsis laurina


Please note: Tree locations are subject to change based on further investigations during the detailed design phase

TRAFFIC

- Existing Parking
- New/Relocated Parking
- Removed Parking
- Existing Parking Meter Retained
- Existing Parking Meter to be relocated
- Existing Parking Meter Relocated
- Traffic Signal Removed
- New Traffic Signal

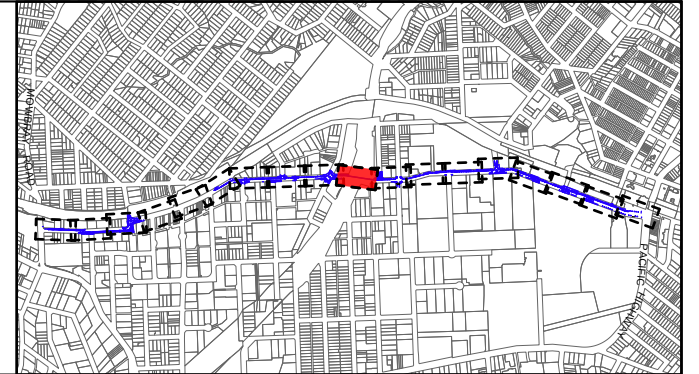

V	AMENDMENT DESCRIPTION	DSGND	DRAWN	APRVD	DATE	NORTH	SCALE:	PREPARED FOR	LANDSCAPE ARCHITECTS	WSP	Woolacotts.	LAS	PROJECT	SHEET
F	FINAL CONCEPT DESIGN ISSUE 6	AC	HM	MD	13.08.26		1: 400 @ A3		 LANDSCAPE ARCHITECTS P.O. Box 880 Darlinghurst NSW 1300 T: 02 9361 4549 F: 02 9361 4569 info@sm2group.com.au	 WSP Level 27/680 George Street, Sydney NSW 2000	 Woolacotts Suite 6.02, Level 6/67 Albert Avenue, Chatswood, Sydney NSW 2067	 LAS Lighting, Art + Science Level 11/41 Hume Street, Crows Nest, Sydney NSW 2065	PROJECT CHATSWOOD TO ST LEONARDS ACTIVE WAY (Hampden Road and Herbert Street)	SHEET L.110
E	FINAL CONCEPT DESIGN ISSUE 5	AC	HM	MD	12.05.26									
D	FINAL CONCEPT DESIGN ISSUE 4	AC	HM	MD	28.10.25									
C	FINAL CONCEPT DESIGN ISSUE 3	AC	HM	MD	22.08.25									
B	REVISED CONCEPT DESIGN ISSUE 2	AC	HM	MD	08.04.25									
A	DRAFT CONCEPT DESIGN ISSUE 1	AC	HM	MD	19.02.25								DRAWING FINAL CONCEPT DESIGN ISSUE 5 FUTURE STAGES	REVISION F

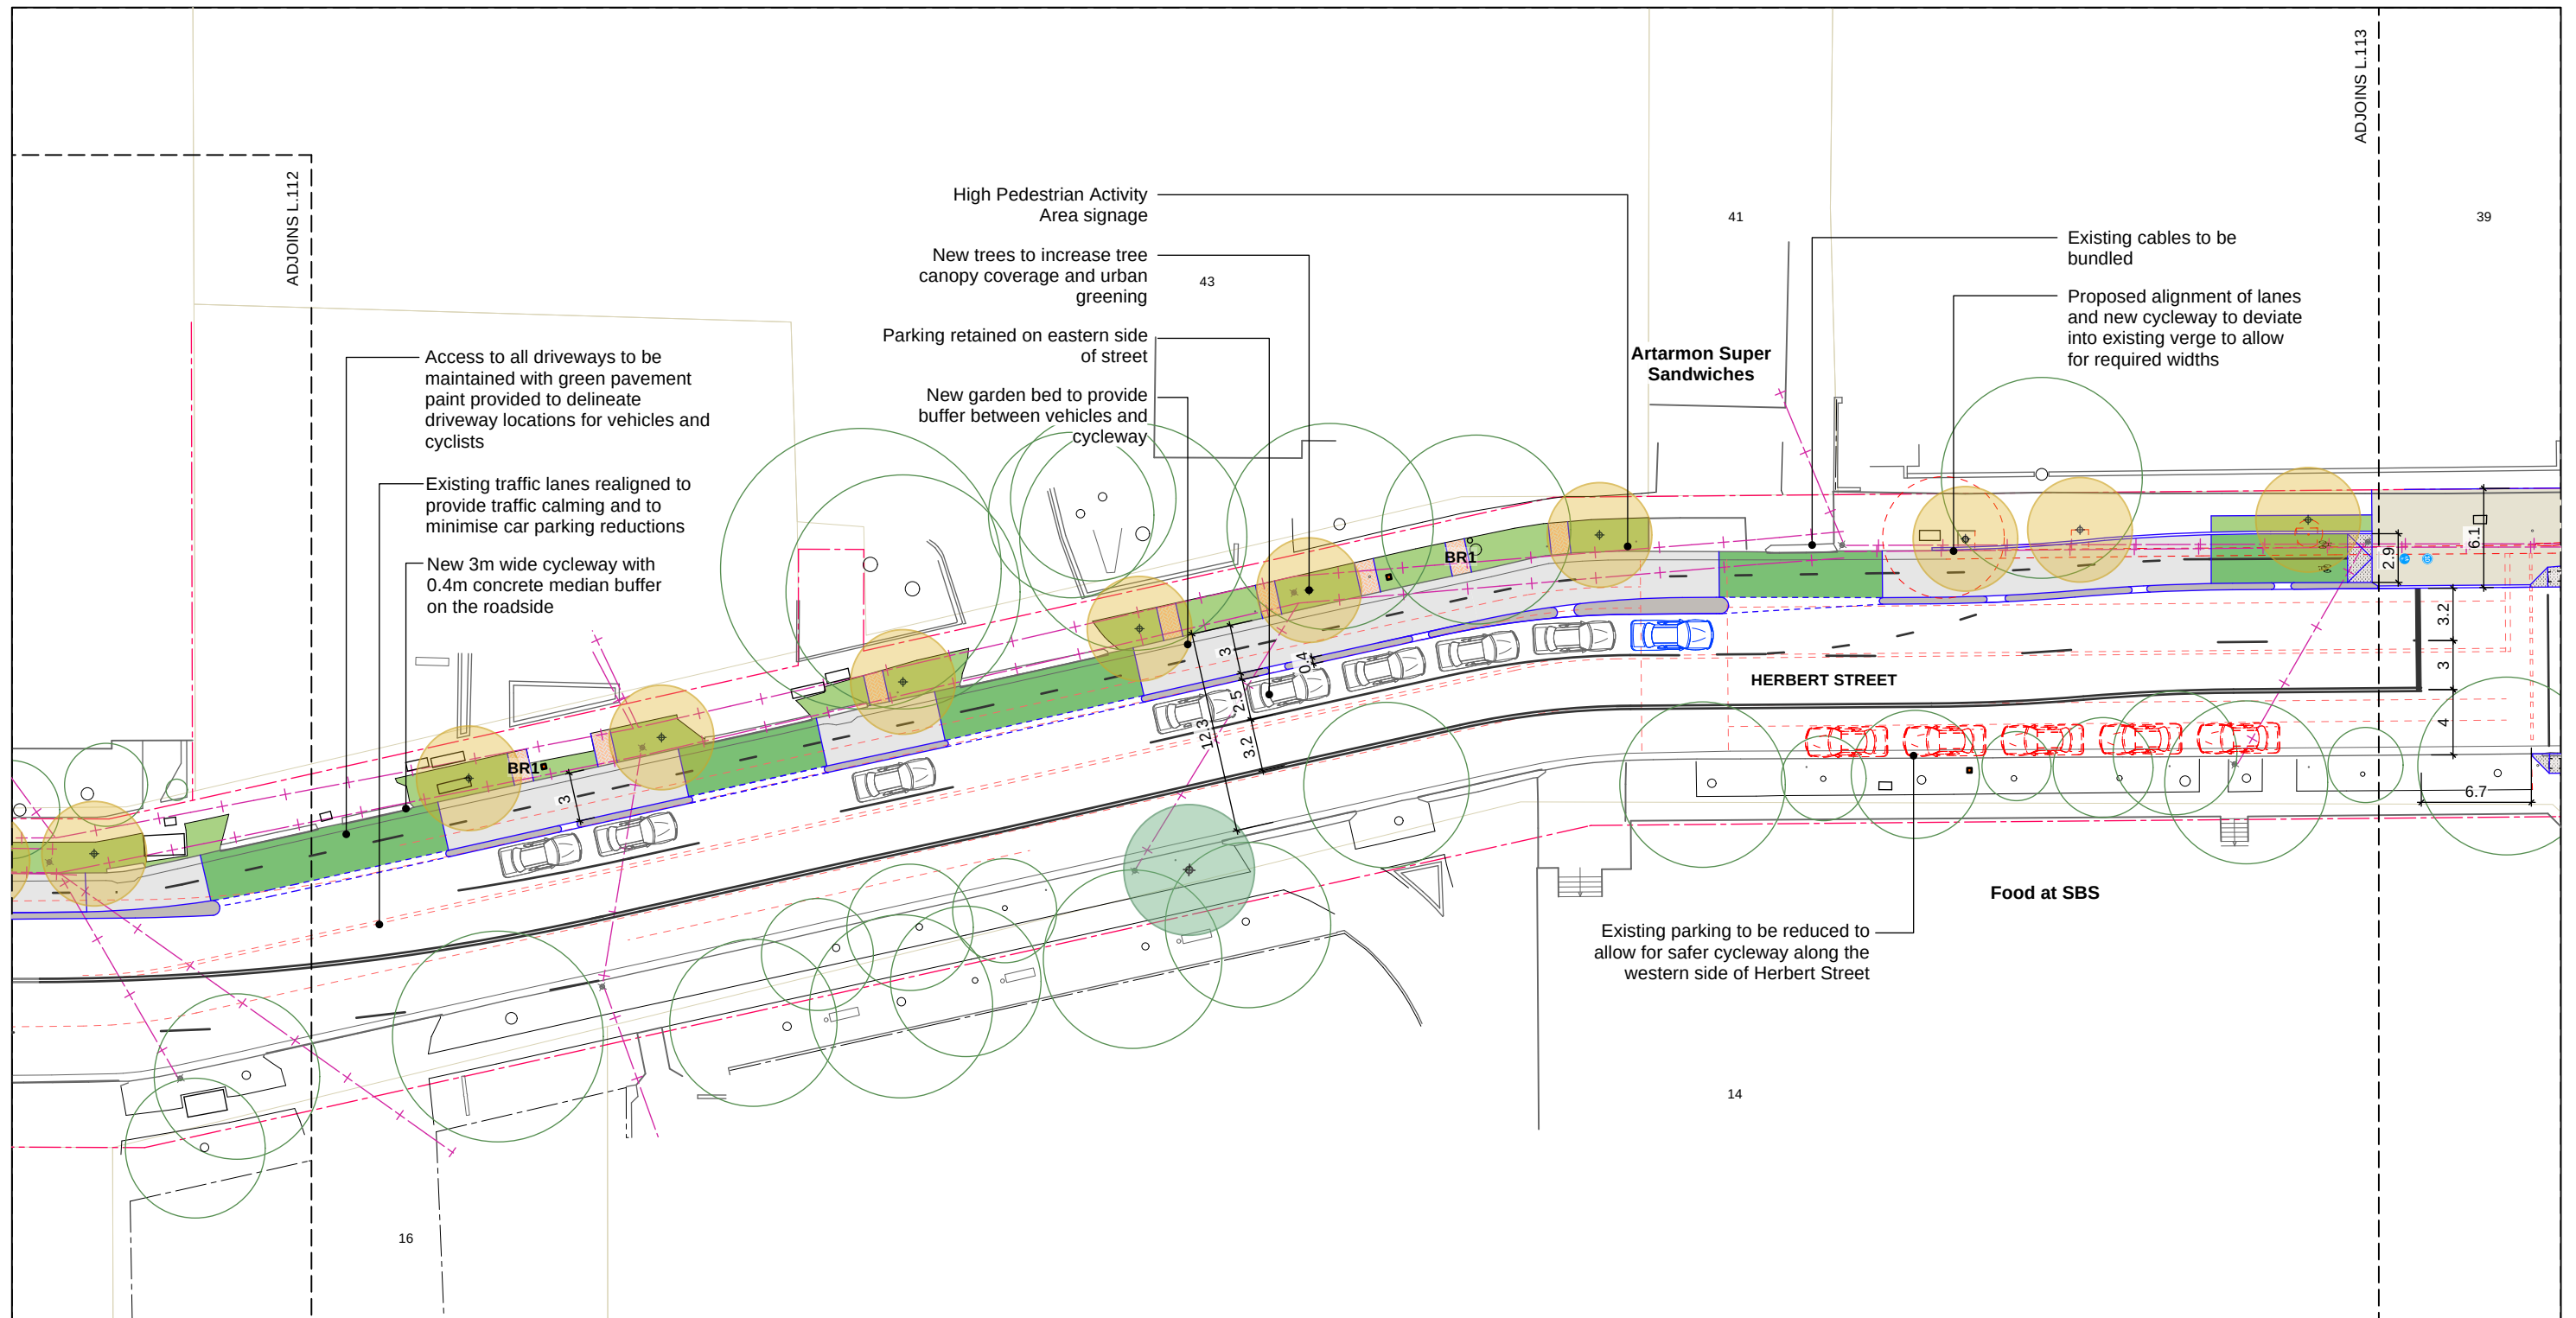

KEY

GENERAL

- New Item
- New Linemarking
- Items Removed
- Existing Light/Power Posts
- Existing Overhead Lines
- New Tactile Indicators
- New Retaining Wall
- Light Pole Removed

HARDSCAPE

- PC1 New Standard Path Pavement
- PC2 New Feature Bi-Pave Concrete Pavers
- PC3 New Feature Concrete Pavement within Artarmon Precinct
- PC4 New Feature Concrete Pavement within Punch St Park
- PC5 New Shared Path Concrete Pavement within Punch St Park
- PV1 New Road Threshold Pavement
- PV2 New Granite Pavement St Leonards Precinct

SOFTSCAPE


- BR1 New Recycled Brick Paving
- New Turf
- New Garden Bed - Shrubs, Grasses & Groundcover Species
- New Rain Garden - Grass Species
- New Green Surface Cycleway Paint
- New Porous Pavement

TREES


- Existing Trees - Retained
 - Existing Trees - Removed
 - Fraxinus raywoodii
 - Flindersia australis
 - Tristanopsis laurina
- Please note: Tree locations are subject to change based on further investigations during the detailed design phase

TRAFFIC

- Existing Parking
- New/Relocated Parking
- Removed Parking
- Existing Parking Meter Retained
- Existing Parking Meter to be relocated
- Existing Parking Meter Relocated
- Traffic Signal Removed
- New Traffic Signal

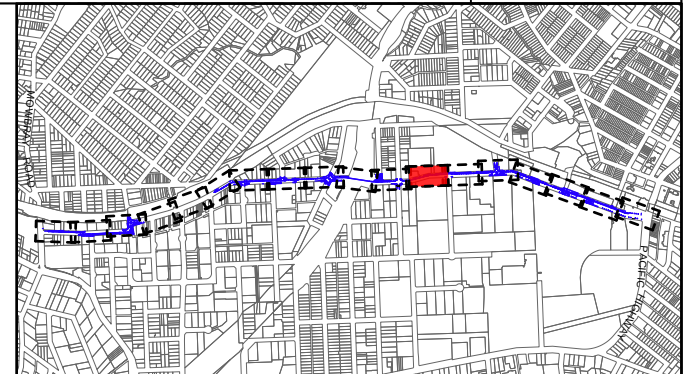

V	AMENDMENT DESCRIPTION	DSGND	DRAWN	APRVD	DATE	NORTH	SCALE:	PREPARED FOR	LANDSCAPE ARCHITECTS	WSP	Woolacotts.	LAS	PROJECT	SHEET
F	FINAL CONCEPT DESIGN ISSUE 6	AC	HM	MD	13.08.26		1: 400 @ A3		 LANDSCAPE ARCHITECTS P.O. Box 880 Darlinghurst NSW 1300 https://simmm.studio/ PTY LTD ABN 65 065 578 985 T: 02 9361 4549 F: 02 9361 4569 info@sm2group.com.au	 WSP Level 27/680 George Street, Sydney NSW 2000	 Woolacotts Suite 6.02, Level 6/67 Albert Avenue, Chatswood, Sydney NSW 2067	 LAS Lighting, Art + Science Level 1/41 Hume Street, Crows Nest, Sydney NSW 2065	CHATSWOOD TO ST LEONARDS ACTIVE WAY (Hampden Road and Herbert Street)	L.112
E	FINAL CONCEPT DESIGN ISSUE 5	AC	HM	MD	12.05.26								DRAWING	REVISION
D	FINAL CONCEPT DESIGN ISSUE 4	AC	HM	MD	28.10.25								FINAL CONCEPT DESIGN ISSUE 5 FUTURE STAGES	F
C	FINAL CONCEPT DESIGN ISSUE 3	AC	HM	MD	22.08.25									
B	REVISED CONCEPT DESIGN ISSUE 2	AC	HM	MD	08.04.25									
A	DRAFT CONCEPT DESIGN ISSUE 1	AC	HM	MD	19.02.25									

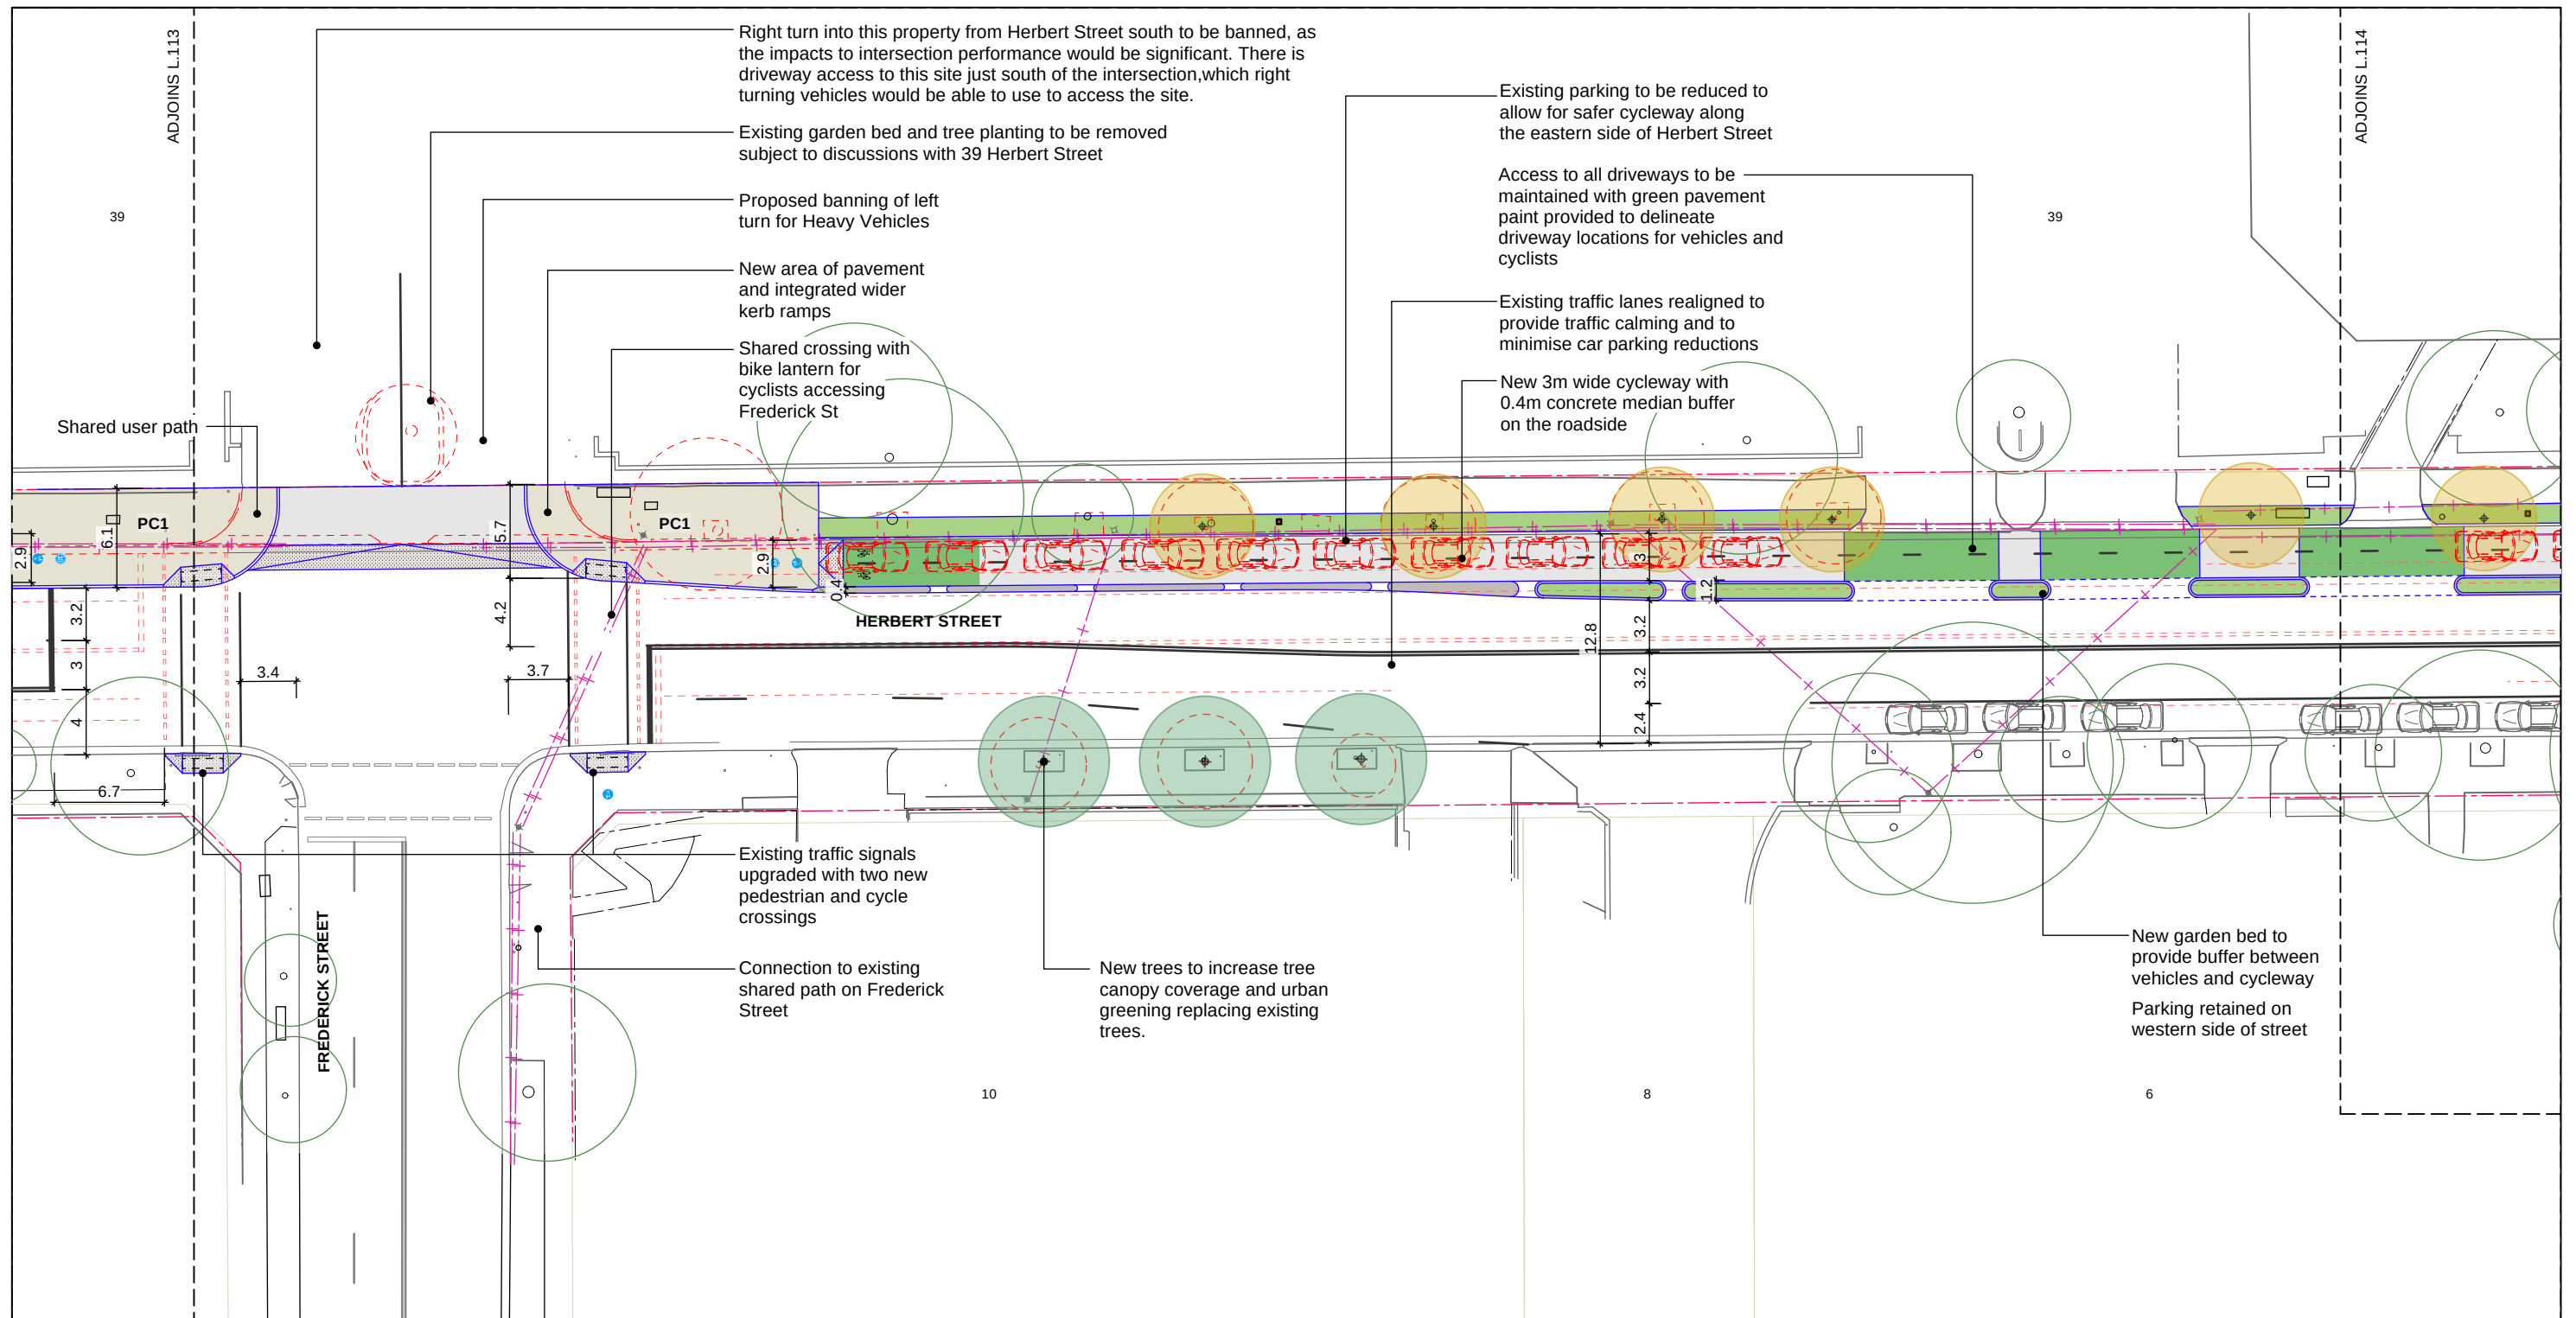


- KEY**
GENERAL
- New Item
 - New Linemarking
 - Items Removed
 - Existing Light/Power Posts
 - Existing Overhead Lines
 - New Tactile Indicators
 - New Retaining Wall
 - Light Pole Removed

- HARDSCAPE**
- PC1** New Standard Path Pavement
 - PC2** New Feature Bi-Pave Concrete Pavers
 - PC3** New Feature Concrete Pavement within Artarmon Precinct
 - PC4** New Feature Concrete Pavement within Punch St Park
 - PC5** New Shared Path Concrete Pavement within Punch St Park
 - PV1** New Road Threshold Pavement
 - PV2** New Granite Pavement St Leonards Precinct


- SOFTSCAPE**
- BR1** New Recycled Brick Paving
 - New Turf
 - New Garden Bed - Shrubs, Grasses & Groundcover Species
 - New Rain Garden - Grass Species
 - New Green Surface Cycleway Paint
 - New Porous Pavement

- TREES**
- Existing Trees - Retained
 - Existing Trees - Removed
 - Fraxinus raywoodii
 - Flindersia australis
 - Tristanopsis laurina
- Please note: Tree locations are subject to change based on further investigations during the detailed design phase

- TRAFFIC**
- Existing Parking
 - New/Relocated Parking
 - Removed Parking
 - Existing Parking Meter Retained
 - Existing Parking Meter to be relocated
 - Existing Parking Meter Relocated
 - Traffic Signal Removed
 - New Traffic Signal

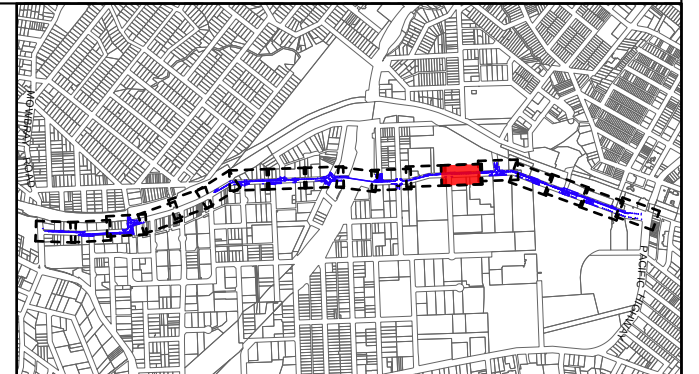

V	AMENDMENT DESCRIPTION	DSGND	DRAWN	APRVD	DATE	NORTH	SCALE:	PREPARED FOR	LANDSCAPE ARCHITECTS	WSP	Woolacotts	LAS	PROJECT	SHEET
F	FINAL CONCEPT DESIGN ISSUE 6	AC	HM	MD	13.08.26		1: 400 @ A3		simmm LANDSCAPE ARCHITECTS P.O. Box 880 Darlinghurst NSW 1300 https://simmm.studio/ PTY LTD ABN 65 065 578 985 T: 02 9361 4549 F: 02 9361 4569 info@sm2group.com.au	 WSP Level 27/680 George Street, Sydney NSW 2000	 Woolacotts Suite 6.02, Level 6/67 Albert Avenue, Chatswood, Sydney NSW 2067	 LAS Lighting, Art + Science Level 1/41 Hume Street, Crows Nest, Sydney NSW 2065	PROJECT CHATSWOOD TO ST LEONARDS ACTIVE WAY (Hampden Road and Herbert Street)	SHEET L.113
E	FINAL CONCEPT DESIGN ISSUE 5	AC	HM	MD	12.05.26									
D	FINAL CONCEPT DESIGN ISSUE 4	AC	HM	MD	28.10.25									
C	FINAL CONCEPT DESIGN ISSUE 3	AC	HM	MD	22.08.25									
B	REVISED CONCEPT DESIGN ISSUE 2	AC	HM	MD	08.04.25									
A	DRAFT CONCEPT DESIGN ISSUE 1	AC	HM	MD	19.02.25								DRAWING FINAL CONCEPT DESIGN ISSUE 5 FUTURE STAGES	REVISION F

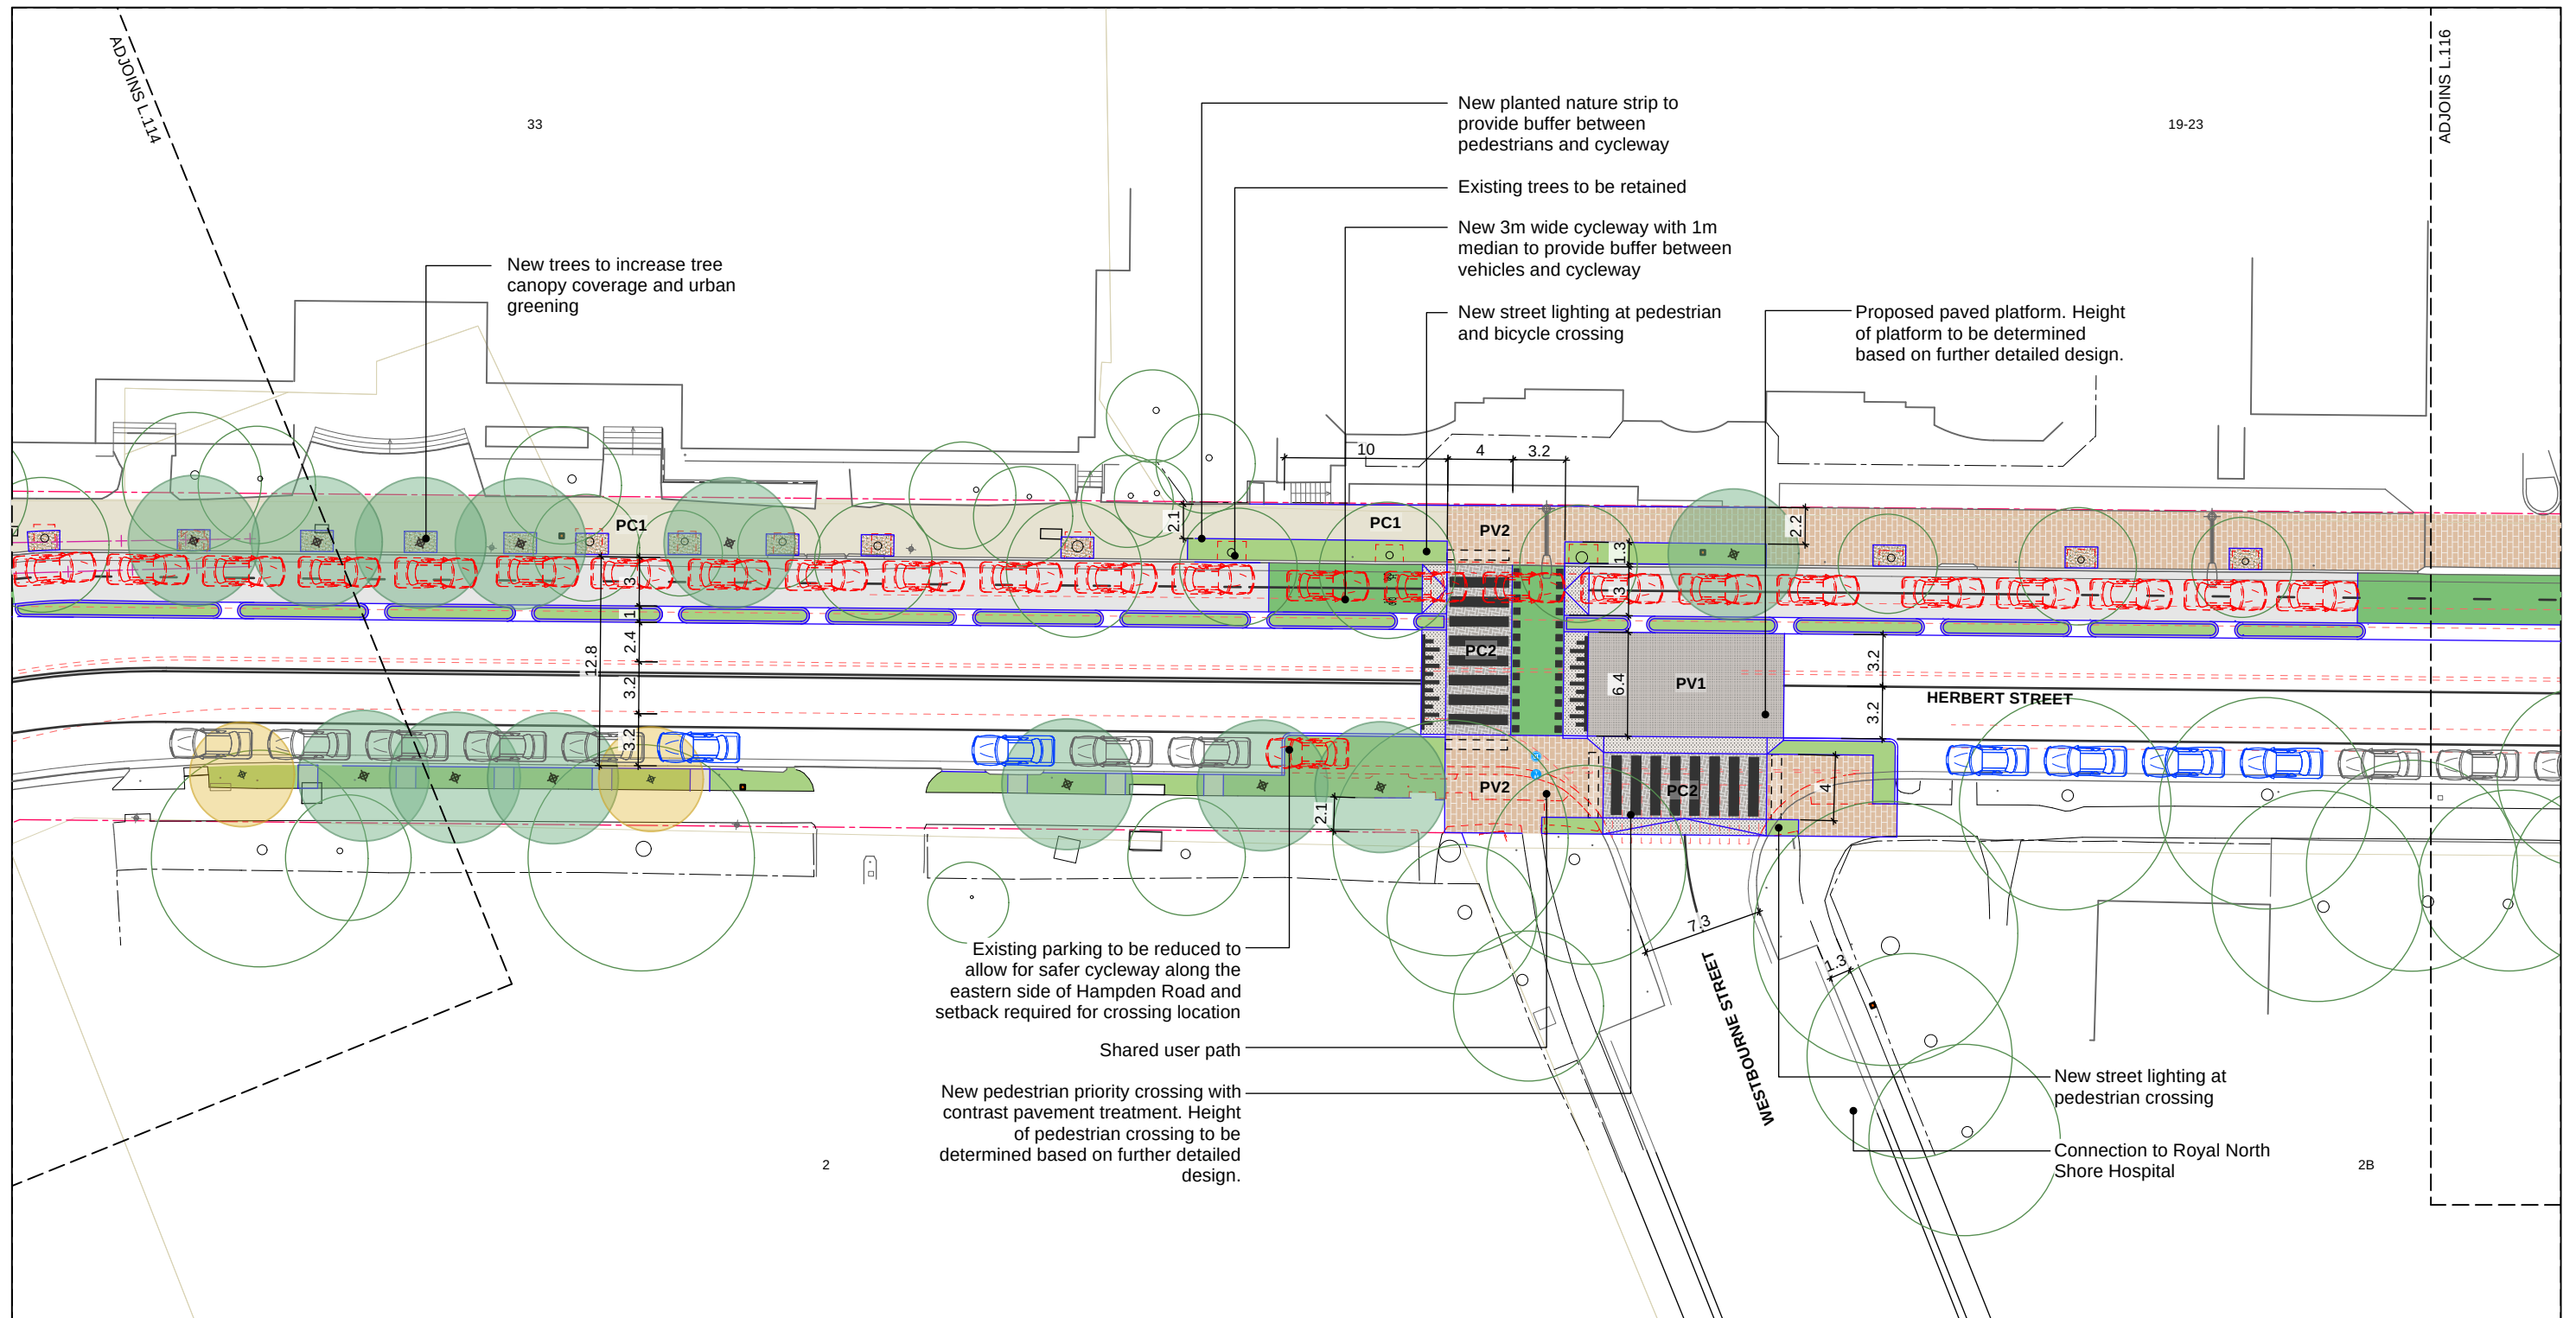

KEY
GENERAL

- New Item
- New Linemarking
- - - Items Removed
- Existing Light/Power Posts
- Existing Overhead Lines
- - - New Tactile Indicators
- New Retaining Wall
- - - Light Pole Removed

HARDSCAPE

- PC1 New Standard Path Pavement
- PC2 New Feature Bi-Pave Concrete Pavers
- PC3 New Feature Concrete Pavement within Artarmon Precinct
- PC4 New Feature Concrete Pavement within Punch St Park
- PC5 New Shared Path Concrete Pavement within Punch St Park
- PV1 New Road Threshold Pavement
- PV2 New Granite Pavement St Leonards Precinct

SOFTSCAPE


- BR1 New Recycled Brick Paving
- New Turf
- New Garden Bed - Shrubs, Grasses & Groundcover Species
- New Rain Garden - Grass Species
- New Green Surface Cycleway Paint
- New Porous Pavement

TREES


- Existing Trees - Retained
 - Existing Trees - Removed
 - Fraxinus raywoodii
 - Flindersia australis
 - Tristanopsis laurina
- Please note: Tree locations are subject to change based on further investigations during the detailed design phase

TRAFFIC

- Existing Parking
- New/Relocated Parking
- Removed Parking
- Existing Parking Meter Retained
- Existing Parking Meter to be relocated
- Existing Parking Meter Relocated
- Traffic Signal Removed
- New Traffic Signal

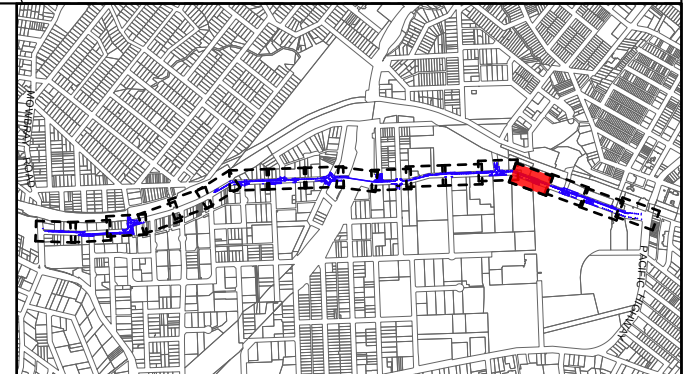

V	AMENDMENT DESCRIPTION	DSGND	DRAWN	APRVD	DATE	NORTH	SCALE:	PREPARED FOR	LANDSCAPE ARCHITECTS	WSP	Woolacotts.	LAS	PROJECT	SHEET
F	FINAL CONCEPT DESIGN ISSUE 6	AC	HM	MD	13.08.26		1: 400 @ A3		smm LANDSCAPE ARCHITECTS P.O. Box 880 Darlinghurst NSW 1300 https://smm.studio/ PTY LTD ABN 65 065 578 985 T: 02 9361 4549 F: 02 9361 4569 info@sm2group.com.au	 WSP Level 27/680 George Street, Sydney NSW 2000	 Woolacotts Suite 6.02, Level 6/67 Albert Avenue, Chatswood, Sydney NSW 2067	 LAS Lighting, Art + Science Level 11/41 Hume Street, Crows Nest, Sydney NSW 2065	PROJECT CHATSWOOD TO ST LEONARDS ACTIVE WAY (Hampden Road and Herbert Street)	SHEET L.115
E	FINAL CONCEPT DESIGN ISSUE 5	AC	HM	MD	12.05.26									
D	FINAL CONCEPT DESIGN ISSUE 4	AC	HM	MD	28.10.25									
C	FINAL CONCEPT DESIGN ISSUE 3	AC	HM	MD	22.08.25									
B	REVISED CONCEPT DESIGN ISSUE 2	AC	HM	MD	08.04.25									
A	DRAFT CONCEPT DESIGN ISSUE 1	AC	HM	MD	19.02.25								DRAWING FINAL CONCEPT DESIGN ISSUE 5 FUTURE STAGES	REVISION F

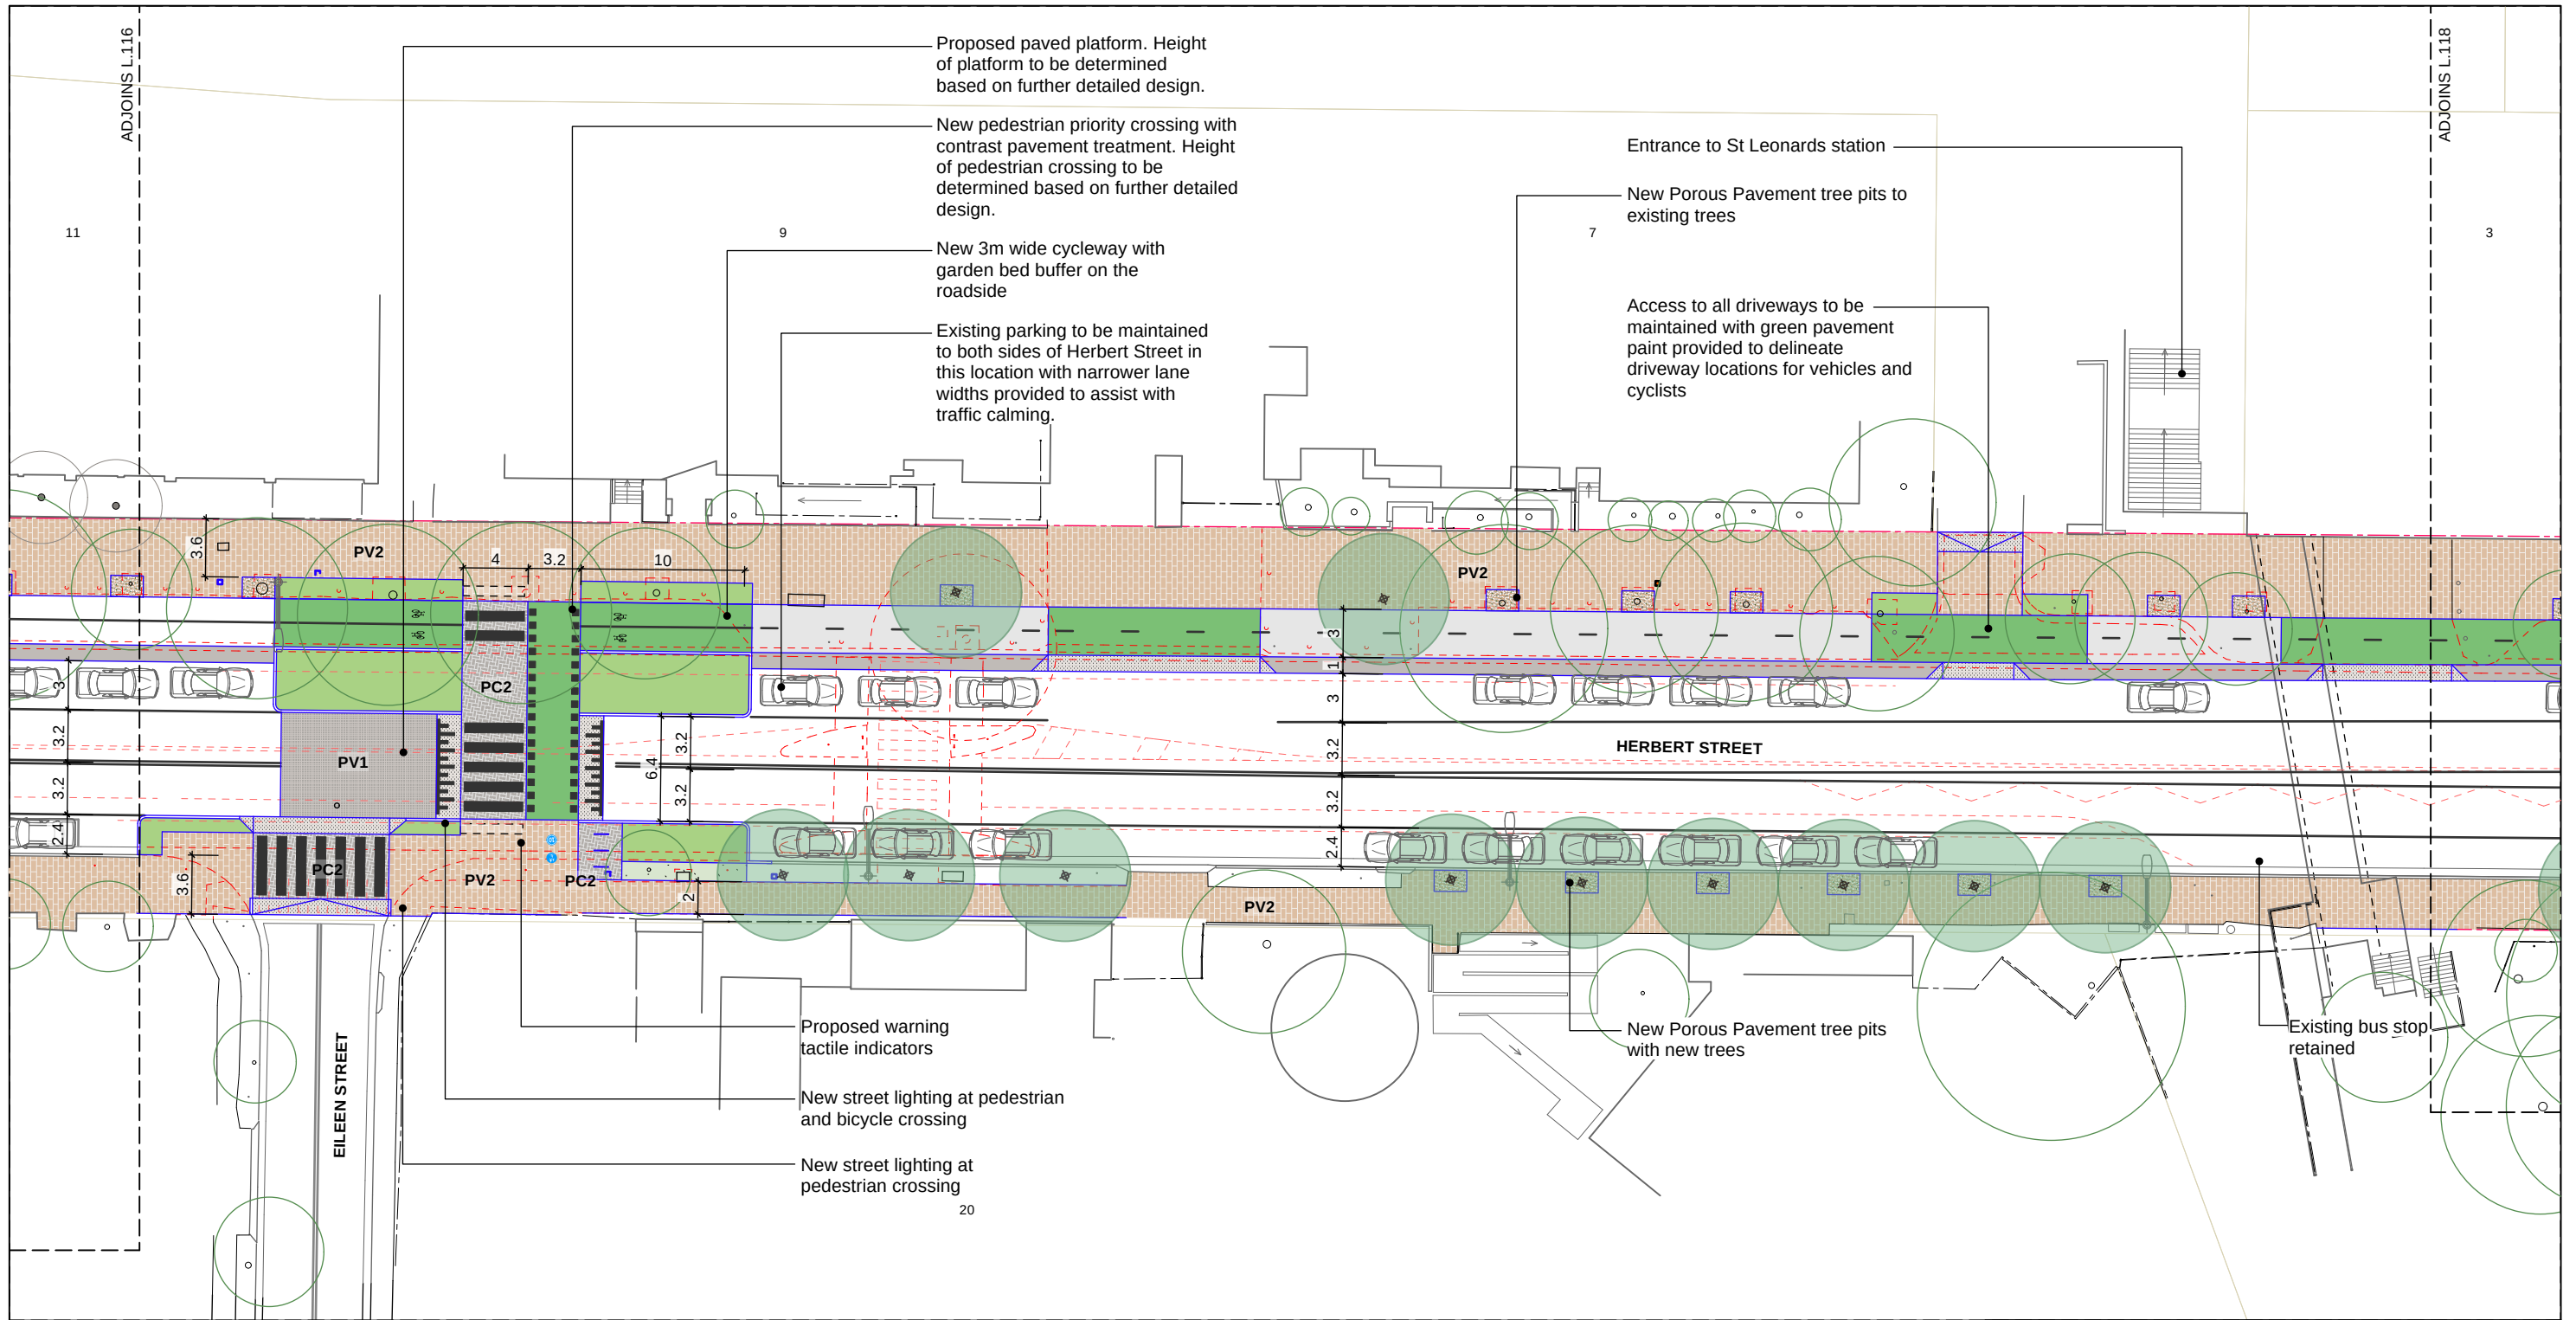


- KEY**
GENERAL
- New Item
 - New Linemarking
 - - - Items Removed
 - ⚡ Existing Light/Power Posts
 - Existing Overhead Lines
 - - - New Tactile Indicators
 - New Retaining Wall
 - Light Pole Removed

- HARDSCAPE**
- PC1** New Standard Path Pavement
 - PC2** New Feature Bi-Pave Concrete Pavers
 - PC3** New Feature Concrete Pavement within Artarmon Precinct
 - PC4** New Feature Concrete Pavement within Punch St Park
 - PC5** New Shared Path Concrete Pavement within Punch St Park
 - PV1** New Road Threshold Pavement
 - PV2** New Granite Pavement St Leonards Precinct



- SOFTSCAPE**
- BR1** New Recycled Brick Paving
 - New Turf
 - New Garden Bed - Shrubs, Grasses & Groundcover Species
 - New Rain Garden - Grass Species
 - New Green Surface Cycleway Paint
 - New Porous Pavement

- TREES**
- Existing Trees - Retained
 - Existing Trees - Removed
 - Fraxinus raywoodii
 - Flindersia australis
 - Tristanopsis laurina
- Please note: Tree locations are subject to change based on further investigations during the detailed design phase

- TRAFFIC**
- Existing Parking
 - New/Relocated Parking
 - Removed Parking
 - Existing Parking Meter Retained
 - Existing Parking Meter to be relocated
 - Existing Parking Meter Relocated
 - Traffic Signal Removed
 - New Traffic Signal

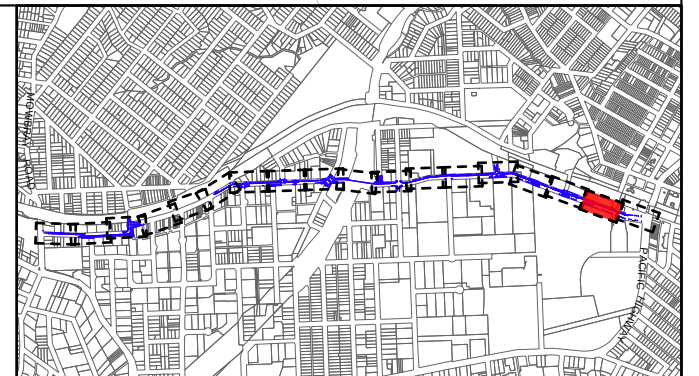

V	AMENDMENT DESCRIPTION	DSGND	DRAWN	APRVD	DATE	NORTH	SCALE:
F	FINAL CONCEPT DESIGN ISSUE 6	AC	HM	MD	13.08.26		1: 400 @ A3
E	FINAL CONCEPT DESIGN ISSUE 5	AC	HM	MD	12.05.26		
D	FINAL CONCEPT DESIGN ISSUE 4	AC	HM	MD	28.10.25		
C	FINAL CONCEPT DESIGN ISSUE 3	AC	HM	MD	22.08.25		
B	REVISED CONCEPT DESIGN ISSUE 2	AC	HM	MD	08.04.25		
A	DRAFT CONCEPT DESIGN ISSUE 1	AC	HM	MD	19.02.25		

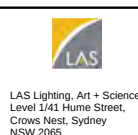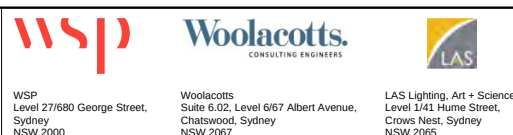

PROJECT	CHATSWOOD TO ST LEONARDS ACTIVE WAY (Hampden Road and Herbert Street)	SHEET	L.117
DRAWING	FINAL CONCEPT DESIGN ISSUE 5 FUTURE STAGES	REVISION	F

