CHATSWOOD TO ST LEONARDS BICYCLE ROUTE

Route 1 - Pacific Highway - Shared Path

DETAILED DESIGN ISSUE - DRAFT



Amendments

	Description	Date
A	DRAFT DD ISSUE	19/04/2021
B	REVISED DD ISSUE	19/05/2021

Client

Willoughby Council
31 Victor Street, Chatswood, NSW 2067, Australia
T 02 9777 1000

Consultant

Cardno Engineering
Level 9, The Forum, 203 Pacific Highway, St Leonards, NSW, 2065
T +61 3369 9822

Architect

GROUPGSA
Group GSA Pty Ltd ABN 76 002 113 779
Level 7, 80 William St East Sydney NSW Australia 2011 www.groupgsa.com
T +612 9361 4144 F +612 9332 3458
architecture interior design urban design landscape
nom architect M. Sheldon 3990

DRAFT

Project Title

ACTIVE TRANSPORT LINK 1
PACIFIC HIGHWAY


Drawing Title

SHARED PATH
DESIGN DEVELOPMENT


Drawing Created (date)	LI
Drawing Created (by)	LI
Verified	TF
Approved	SH
Scale	1:500 @A1

Project No.	Drawing No.	Issue
200773	0000	B

This drawing is the copyright of Group GSA Pty Ltd and may not be altered, reproduced or transmitted in any form or by any means in part or in whole without the written permission of Group GSA Pty Ltd.
All levels and dimensions are to be checked and verified on site prior to the commencement of any work, making of shop drawings or fabrication of components. Do not scale drawings. Use figured Dimensions.

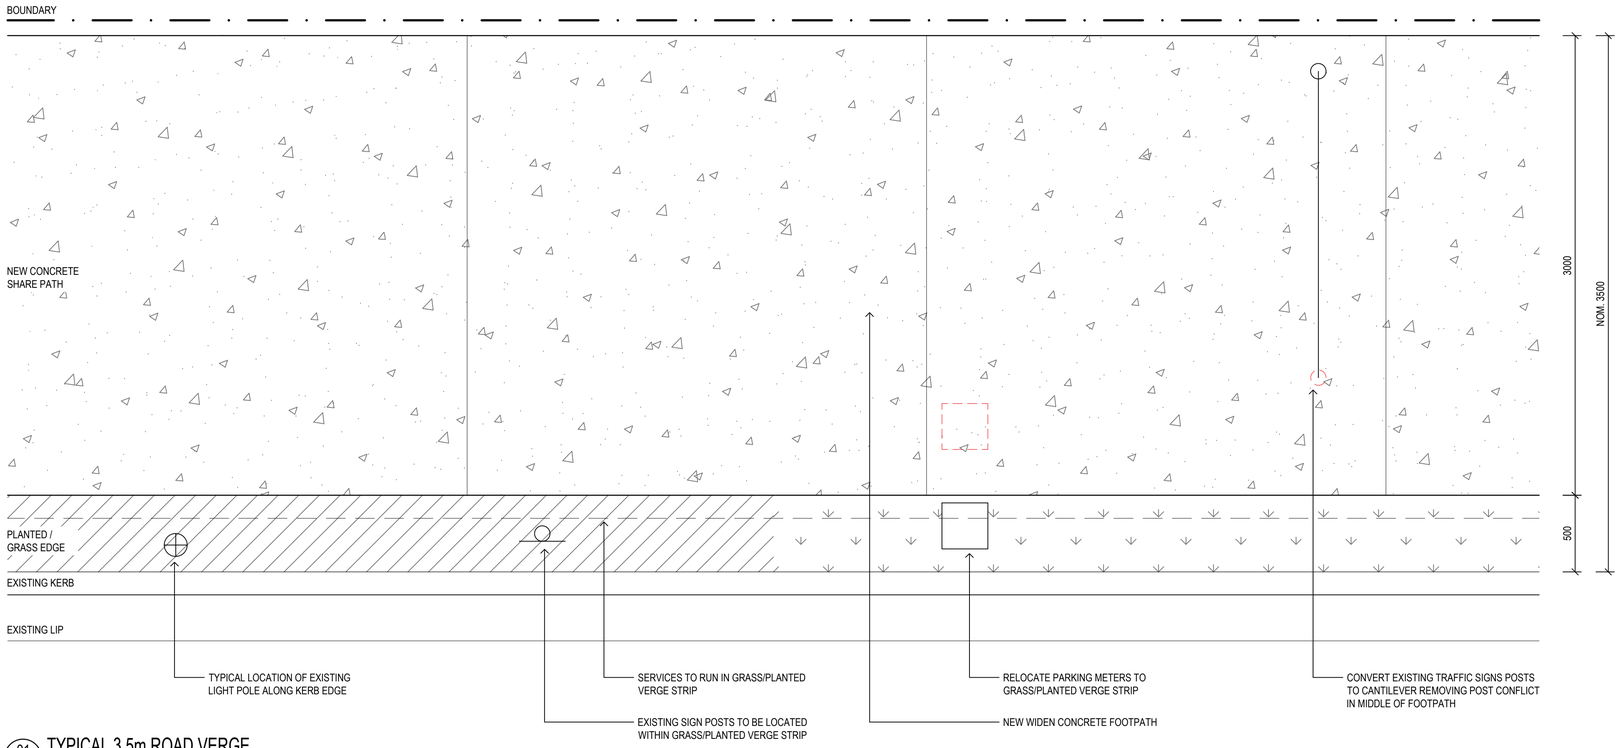

01 - TYPICAL 3.5m ROAD VERGE
1 : 20

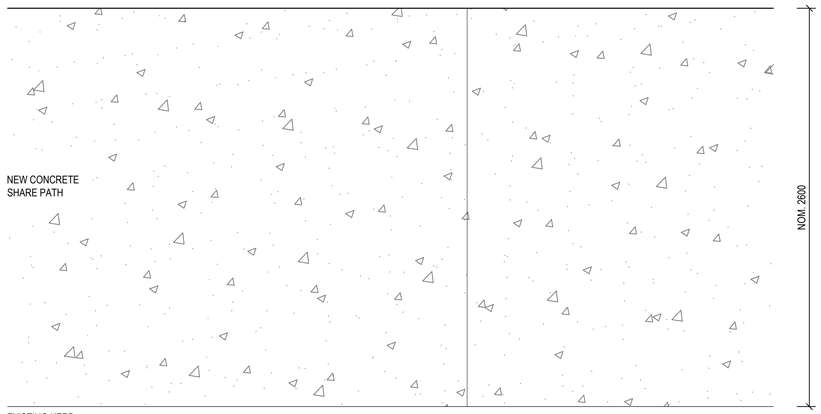

OPTION:
WHERE PATH NARROWS TO NOM. 2.6m OPTION TO HAVE
FULL EXTENT OF VERGE AS CONCRETE FOOTPATH

02 - TYPICAL 2.6m ROAD VERGE
1 : 20

LEGEND

- PROPOSED SHARED PATH WITH PLANTING/TURF VERGE
- PROPOSED SHARED PATH FULL EXTENT TO KERB
- PROPOSED SHARED PATH FULL EXTENT TO KERB WITH TREES

Amendments

	Description	Date
A	DRAFT DD ISSUE	19/04/2021
B	REVISED DD ISSUE	19/05/2021

Client
Willoughby Council
31 Victor Street, Chatswood, NSW 2067, Australia
T 02 9777 1000

Consultant
Cardno Engineering
Level 9, The Forum, 203 Pacific Highway, St Leonards, NSW, 2065
T +61 3369 9822

Architect
GROUP GSA
Group GSA Pty Ltd ABN 76 002 113 779
Level 7, 80 William St East Sydney NSW Australia 2011 www.groupgsa.com
T +612 9361 4144 F +612 9332 3458
architecture interior design urban design landscape
nom architect M. Sheldon 3990

DRAFT


Project Title
ACTIVE TRANSPORT LINK 1
PACIFIC HIGHWAY

Drawing Title
TYPICAL DETAILS

Drawing Created (date)	LI
Drawing Created (by)	LI
Verified	TF
Approved	SH
Scale	1:20 @A1

Project No.	Drawing No.	Issue
200773	1000	B

This drawing is the copyright of Group GSA Pty Ltd and may not be altered, reproduced or transmitted in any form or by any means in part or in whole without the written permission of Group GSA Pty Ltd.
All levels and dimensions are to be checked and verified on site prior to the commencement of any work, making of shop drawings or fabrication of components. Do not scale drawings. Use figured Dimensions.

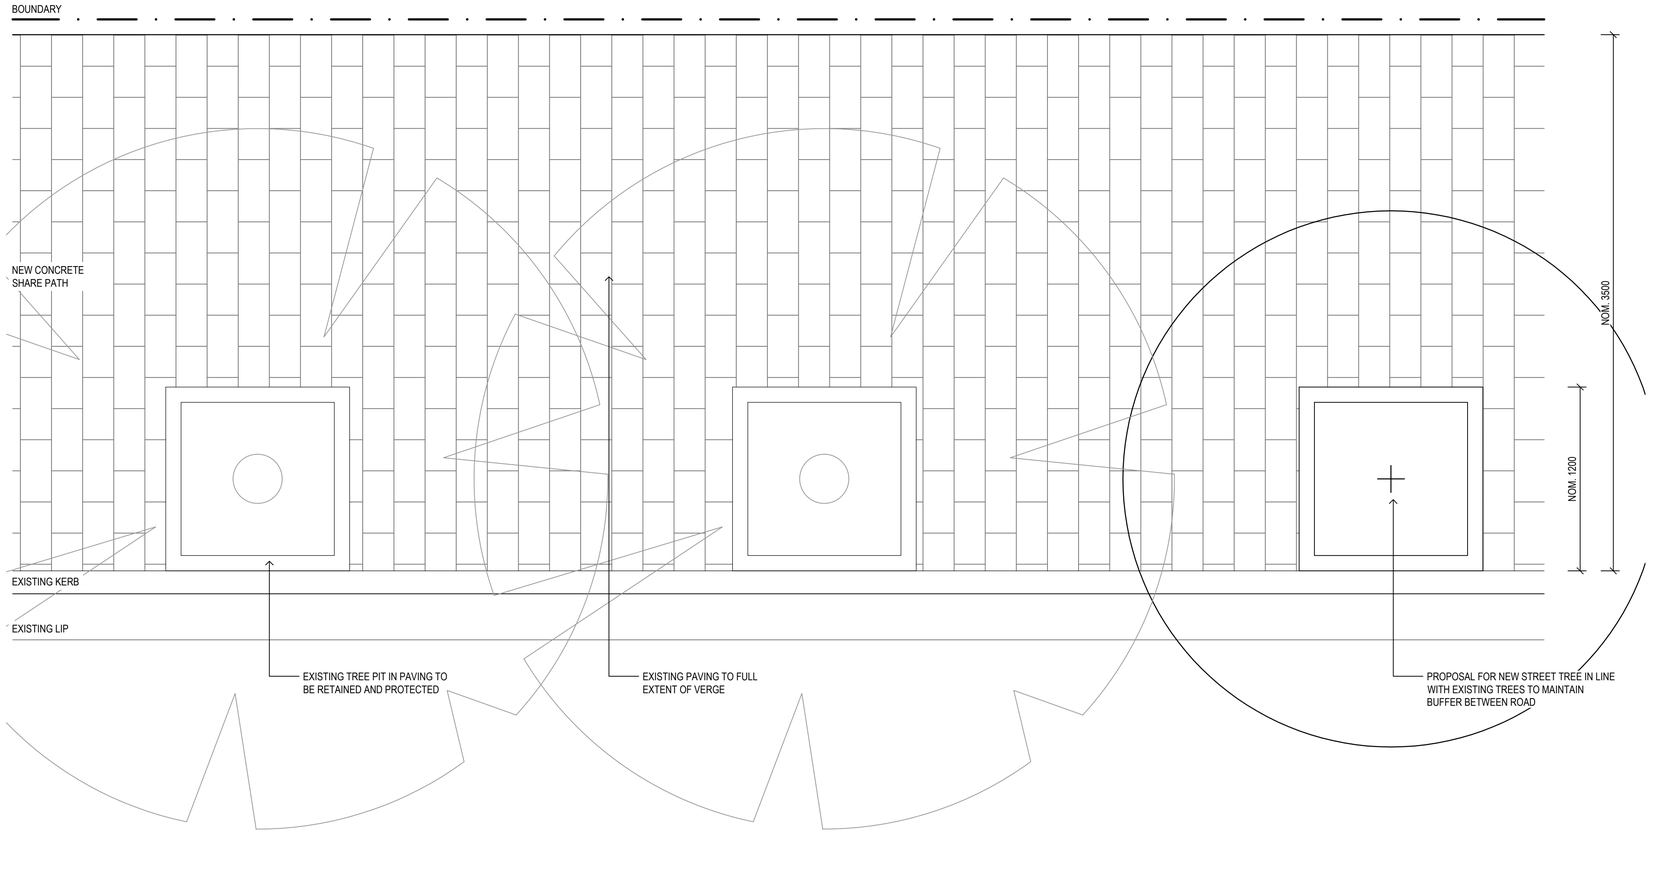

01 - TYPICAL STREET TREE PLANTING - FULL PAVER EXTANT

1 : 20

LEGEND

PROPOSED SHARED PATH
WITH PLANTING/TURF VERGE

PROPOSED SHARED PATH
FULL EXTENT TO KERB

PROPOSED SHARED PATH
FULL EXTENT TO KERB WITH TREES

Amendments

	Description	Date
A	DRAFT DD ISSUE	19/04/2021
B	REVISED DD ISSUE	19/05/2021

Client

Willoughby Council
31 Victor Street, Chatswood,
NSW 2067, Australia
T 02 9777 1000

Consultant

Cardno Engineering
Level 9, The Forum, 203 Pacific Highway,
St Leonards, NSW, 2065
T +61 3369 9822

Architect

GROUPGSA

Group GSA Pty Ltd ABN 76 002 113 779
Level 7, 80 William St East Sydney NSW Australia 2011 www.groupgsa.com
T +612 9361 4144 F +612 9332 3458

architecture interior design urban design landscape
nom architect M. Sheldon 3990

DRAFT

Project Title

ACTIVE TRANSPORT LINK 1
PACIFIC HIGHWAY


Drawing Title

TYPICAL DETAILS

Drawing Created (date)	LI
Drawing Created (by)	LI
Verified	TF
Approved	SH
Scale	1:20 @A1

Project No.	Drawing No.	Issue
200773	1001	B

This drawing is the copyright of Group GSA Pty Ltd and may not be altered, reproduced or transmitted in any form or by any means in part or in whole without the written permission of Group GSA Pty Ltd.
All levels and dimensions are to be checked and verified on site prior to the commencement of any work, making of shop drawings or fabrication of components. Do not scale drawings. Use figured Dimensions.

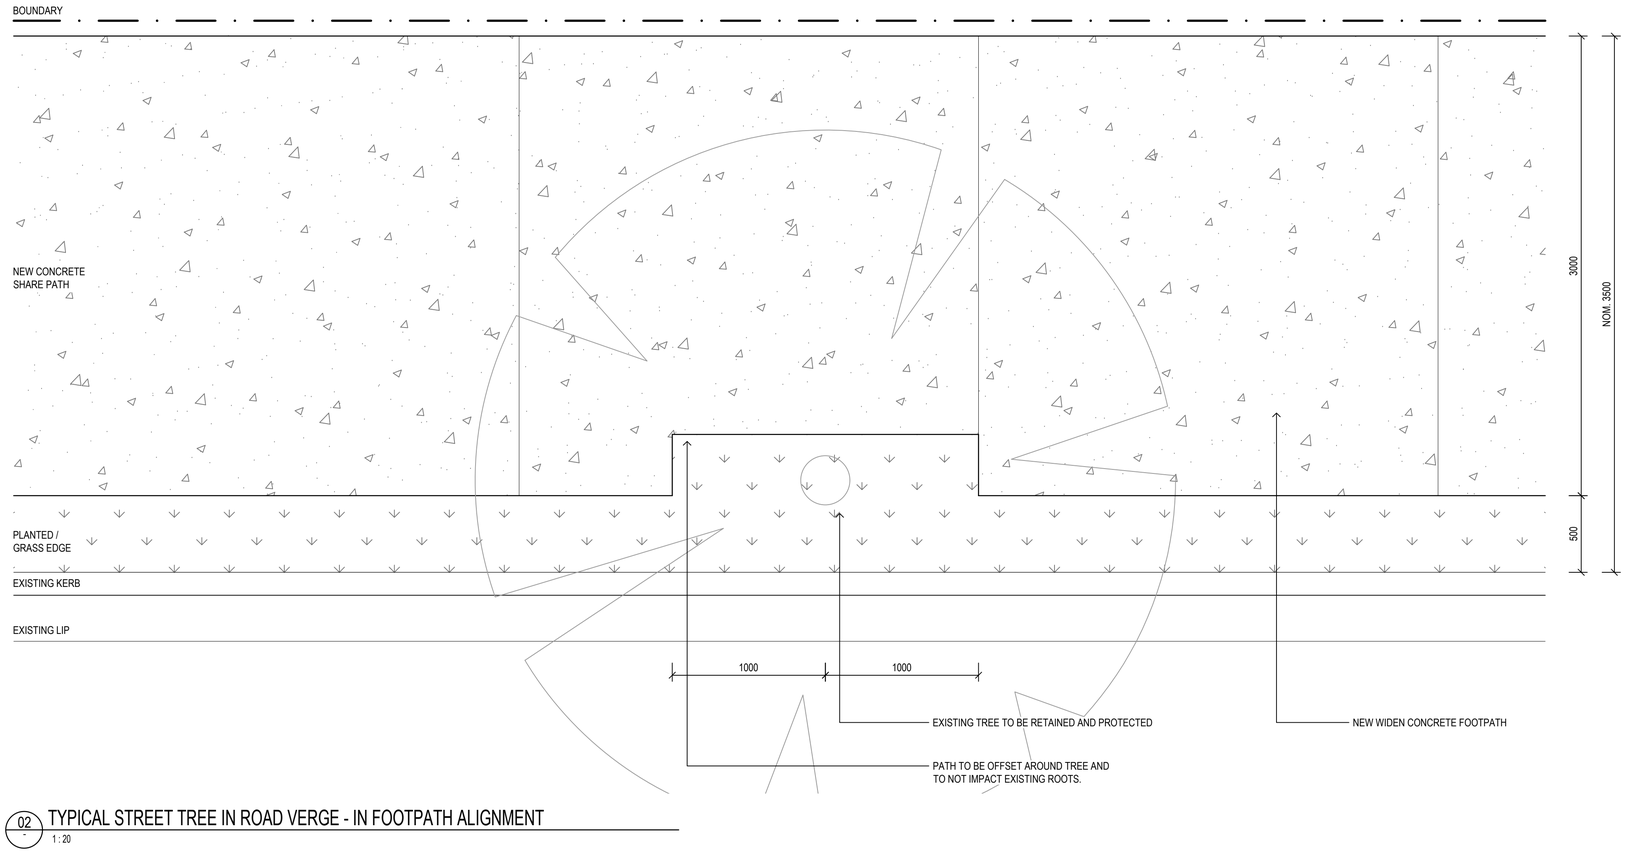

02 TYPICAL STREET TREE IN ROAD VERGE - IN FOOTPATH ALIGNMENT
1 : 20

Amendments

	Description	Date
A	DRAFT DD ISSUE	19/04/2021
B	REVISED DD ISSUE	19/05/2021

Client

Willoughby Council
31 Victor Street, Chatswood,
NSW 2067, Australia
T 02 9777 1000

Consultant

Cardno Engineering
Level 9, The Forum, 203 Pacific Highway,
St Leonards, NSW, 2065
T +61 3369 9822

Architect

GROUPGSA

Group GSA Pty Ltd ABN 76 002 113 779
Level 7, 80 William St East Sydney NSW
Australia 2011 www.groupgsa.com

T +612 9361 4144 F +612 9332 3458

architecture interior design urban design landscape
nom architect M. Sheldon 3990

DRAFT

Project Title

ACTIVE TRANSPORT LINK 1
PACIFIC HIGHWAY


Drawing Title

TYPICAL DETAILS


Drawing Created (date)	LI
Drawing Created (by)	LI
Verified	TF
Approved	SH
Scale	1:20 @A1

Project No.	Drawing No.	Issue
200773	1002	B


This drawing is the copyright of Group GSA Pty Ltd and may not be altered, reproduced or transmitted in any form or by any means in part or in whole without the written permission of Group GSA Pty Ltd.
All levels and dimensions are to be checked and verified on site prior to the commencement of any work, making of shop drawings or fabrication of components. Do not scale drawings. Use figured Dimensions.

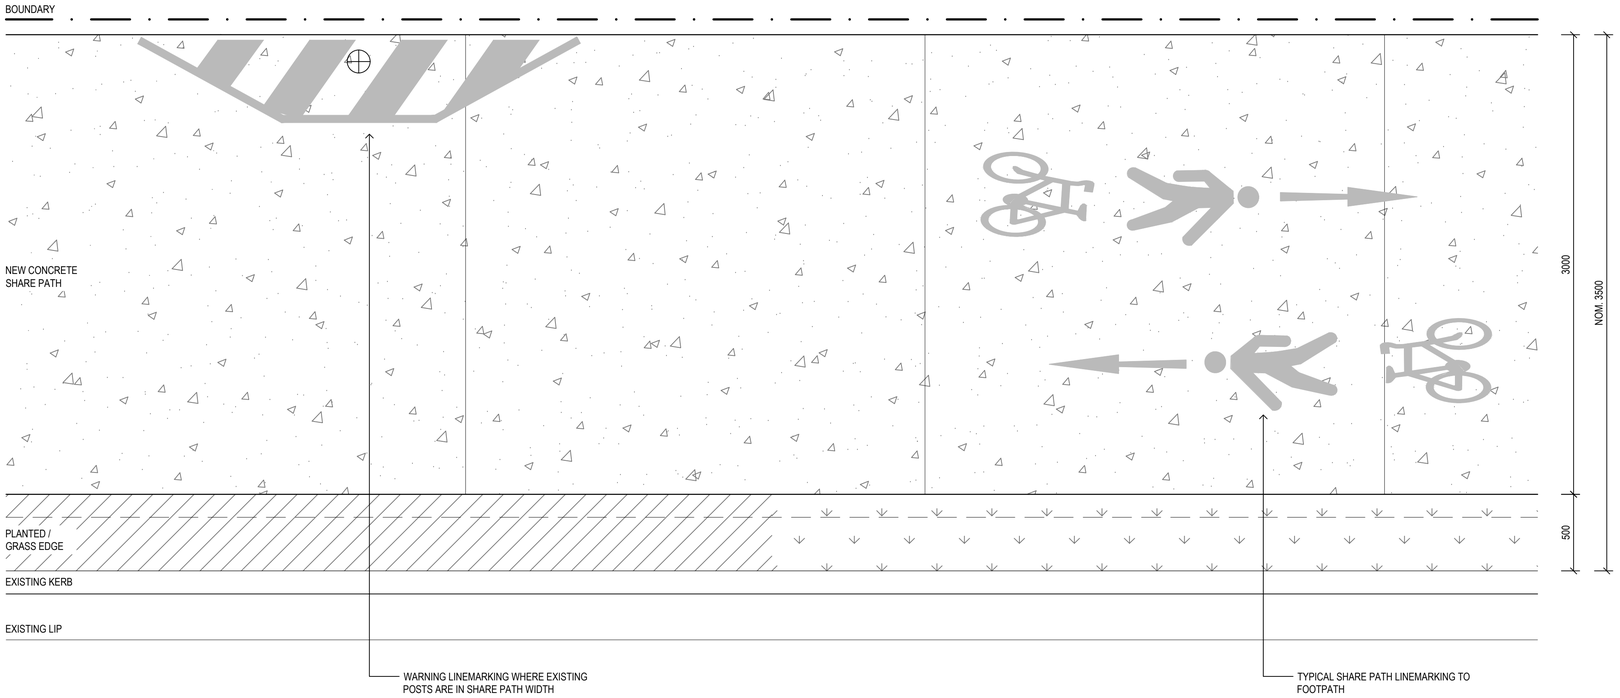


01 - TYPICAL SHARED PATH LINEMARKING
1 : 20

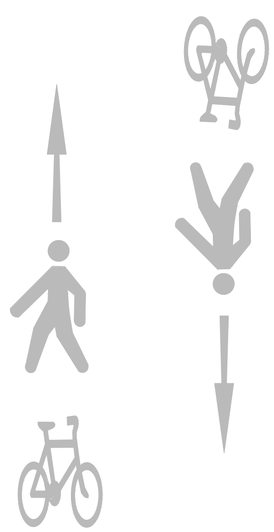

02 - TYPICAL LINEMARKING - SHARED PATH
NTS

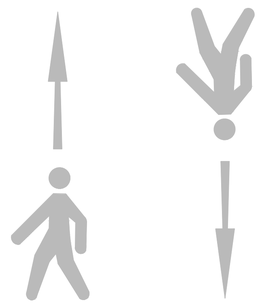

03 - TYPICAL LINEMARKING - PEDESTRIAN
NTS

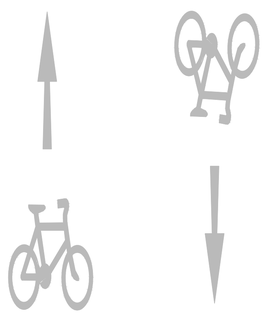

04 - TYPICAL LINEMARKING - CYCLE
NTS

Amendments

	Description	Date
A	DRAFT DD ISSUE	19/04/2021
B	REVISED DD ISSUE	19/05/2021

Client
Willoughby Council
31 Victor Street, Chatswood, NSW 2067, Australia
T 02 9777 1000

Consultant
Cardno Engineering
Level 9, The Forum, 203 Pacific Highway, St Leonards, NSW, 2065
T +61 3369 9822

Architect
GROUPGSA
Group GSA Pty Ltd ABN 76 002 113 779
Level 7, 80 William St East Sydney NSW Australia 2011 www.groupgsa.com
T +612 9361 4144 F +612 9332 3458
architecture interior design urban design landscape
nom architect M. Sheldon 3990

DRAFT

Project Title
ACTIVE TRANSPORT LINK 1
PACIFIC HIGHWAY

Drawing Title
TYPICAL DETAILS

Drawing Created (date)	LI
Drawing Created (by)	LI
Verified	TF
Approved	SH
Scale	NTS

Project No.	Drawing No.	Issue
200773	1003	B

This drawing is the copyright of Group GSA Pty Ltd and may not be altered, reproduced or transmitted in any form or by any means in part or in whole without the written permission of Group GSA Pty Ltd.
All levels and dimensions are to be checked and verified on site prior to the commencement of any work, making of shop drawings or fabrication of components. Do not scale drawings. Use figured Dimensions.



T1L01



T1S01



T1S02



T1S03-L



T1S03-R



T3S12



T3S15

T3S16



T3S13



T3S04-L



T3S04-R



T3S07



T3S02



T3S05-L



T3S05-R



T3S14



T3S03



T3S06-L



T3S06-R



T3S09



DETAIL T2C03



DETAIL T2DC02-L



DETAIL T2DC02-R



DETAIL T2DCO1



DETAIL T2SC01

01 - PRIMARY TIER 1
NTS

03 - TERTIARY TIER 3
NTS

02 - SECONDARY TIER 2
NTS

NOTE:

DETAILS FROM CITY OF SYDNEY SHARED PATHWAYS PAVEMENT MARKING GUIDELINES, ATTACHMENT D. SEPTEMBER 2009, CITY OF SYDNEY

Amendments

	Description	Date
A	DRAFT DD ISSUE	19/04/2021
B	REVISED DD ISSUE	19/05/2021

Client

Willoughby Council
31 Victor Street, Chatswood,
NSW 2067, Australia
T 02 9777 1000

Consultant

Cardno Engineering
Level 9, The Forum, 203 Pacific Highway,
St Leonards, NSW, 2065
T +61 3369 9822

Architect

GROUPGSA

Group GSA Pty Ltd ABN 76 002 113 779
Level 7, 80 William St East Sydney NSW
Australia 2011 www.groupgsa.com

T +612 9361 4144 F +612 9332 3458

architecture interior design urban design landscape
nom architect M. Sheldon 3990

DRAFT

Project Title

ACTIVE TRANSPORT LINK 1
PACIFIC HIGHWAY


Drawing Title

TYPICAL DETAILS


Drawing Created (date)	LI
Drawing Created (by)	LI
Verified	TF
Approved	SH
Scale	NTS

Project No.	Drawing No.	Issue
200773	1004	B


This drawing is the copyright of Group GSA Pty Ltd and may not be altered, reproduced or transmitted in any form or by any means in part or in whole without the written permission of Group GSA Pty Ltd.
All levels and dimensions are to be checked and verified on site prior to the commencement of any work, making of shop drawings or fabrication of components. Do not scale drawings. Use figured Dimensions.

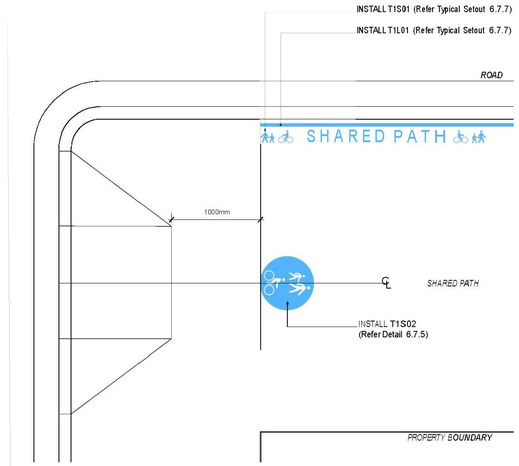


01 - TYPICAL SETOUT TIER 1, CORNER
NTS

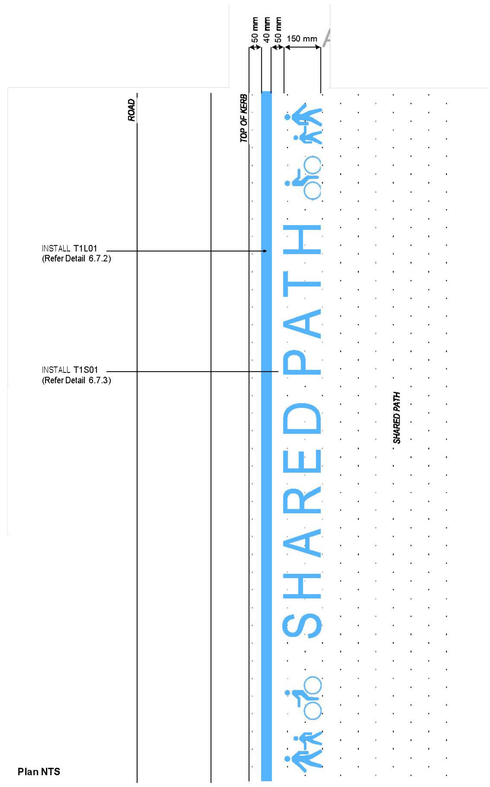

02 - TYPICAL TIER 1, SHARED PATH ICON
NTS

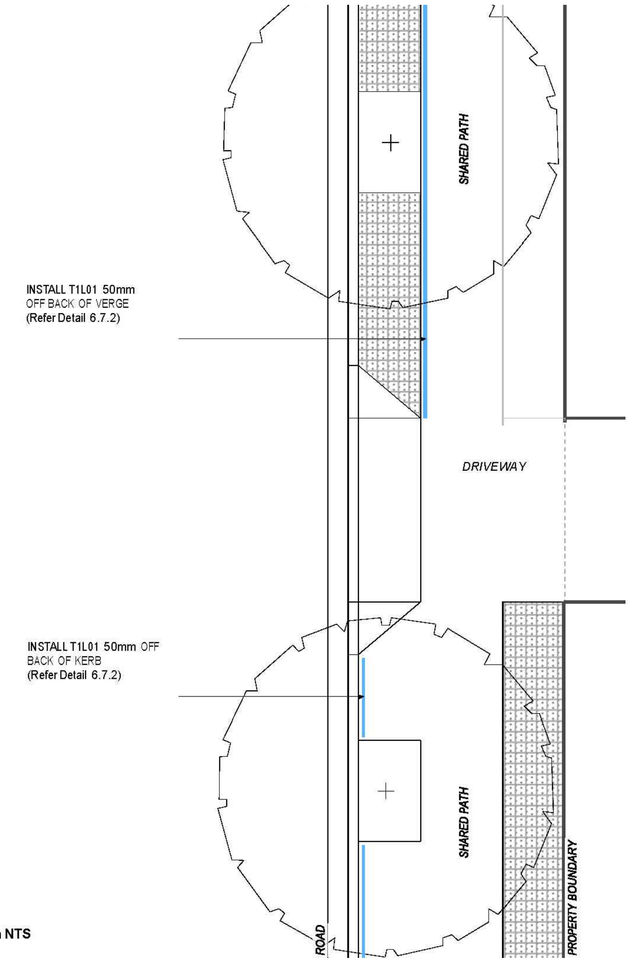

03 - TYPICAL TIER 1, SHARED PATH
NTS

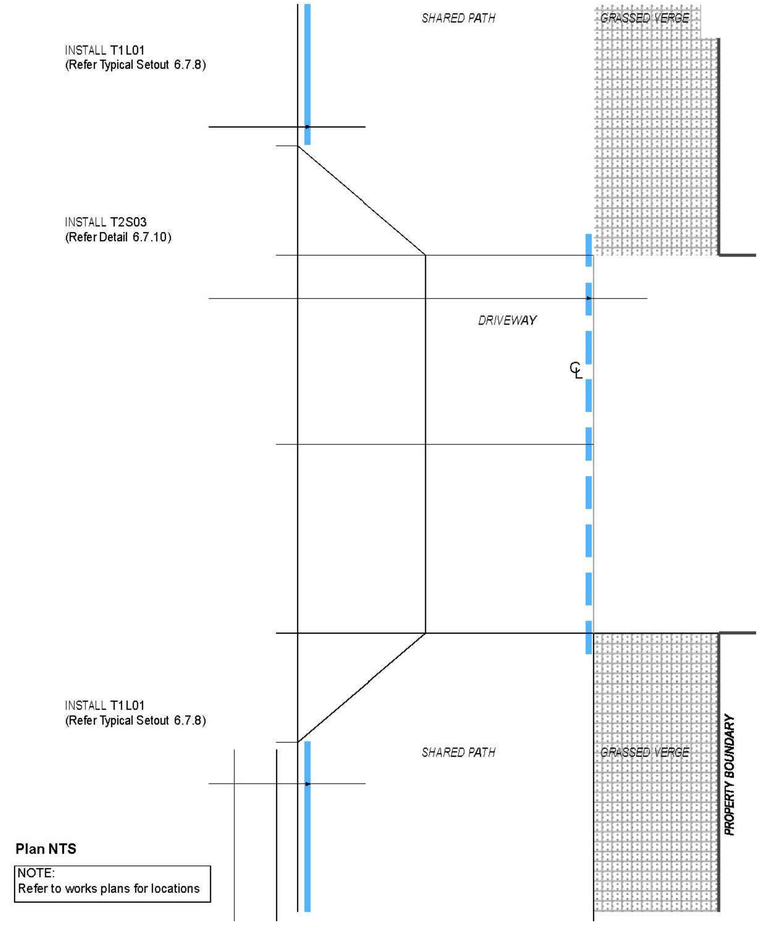

04 - TYPICAL SETOUT TIER 2, DRIVEWAY
NTS

Amendments

	Description	Date
A	DRAFT DD ISSUE	19/04/2021
B	REVISED DD ISSUE	19/05/2021

Client
Willoughby Council
31 Victor Street, Chatswood, NSW 2067, Australia
T 02 9777 1000

Consultant
Cardno Engineering
Level 9, The Forum, 203 Pacific Highway, St Leonards, NSW, 2065
T +61 3369 9822

Architect
GROUPGSA
Group GSA Pty Ltd ABN 76 002 113 779
Level 7, 80 William St East Sydney NSW Australia 2011
www.groupgsa.com
T +612 9361 4144 F +612 9332 3458
architecture interior design urban design landscape
nom architect M. Sheldon 3990

DRAFT


Project Title
ACTIVE TRANSPORT LINK 1
PACIFIC HIGHWAY

Drawing Title
TYPICAL DETAILS

Drawing Created (date)	LI
Drawing Created (by)	LI
Verified	TF
Approved	SH
Scale	NTS

Project No.	Drawing No.	Issue
200773	1005	B

This drawing is the copyright of Group GSA Pty Ltd and may not be altered, reproduced or transmitted in any form or by any means in part or in whole without the written permission of Group GSA Pty Ltd.
All levels and dimensions are to be checked and verified on site prior to the commencement of any work, making of shop drawings or fabrication of components. Do not scale drawings. Use figured Dimensions.

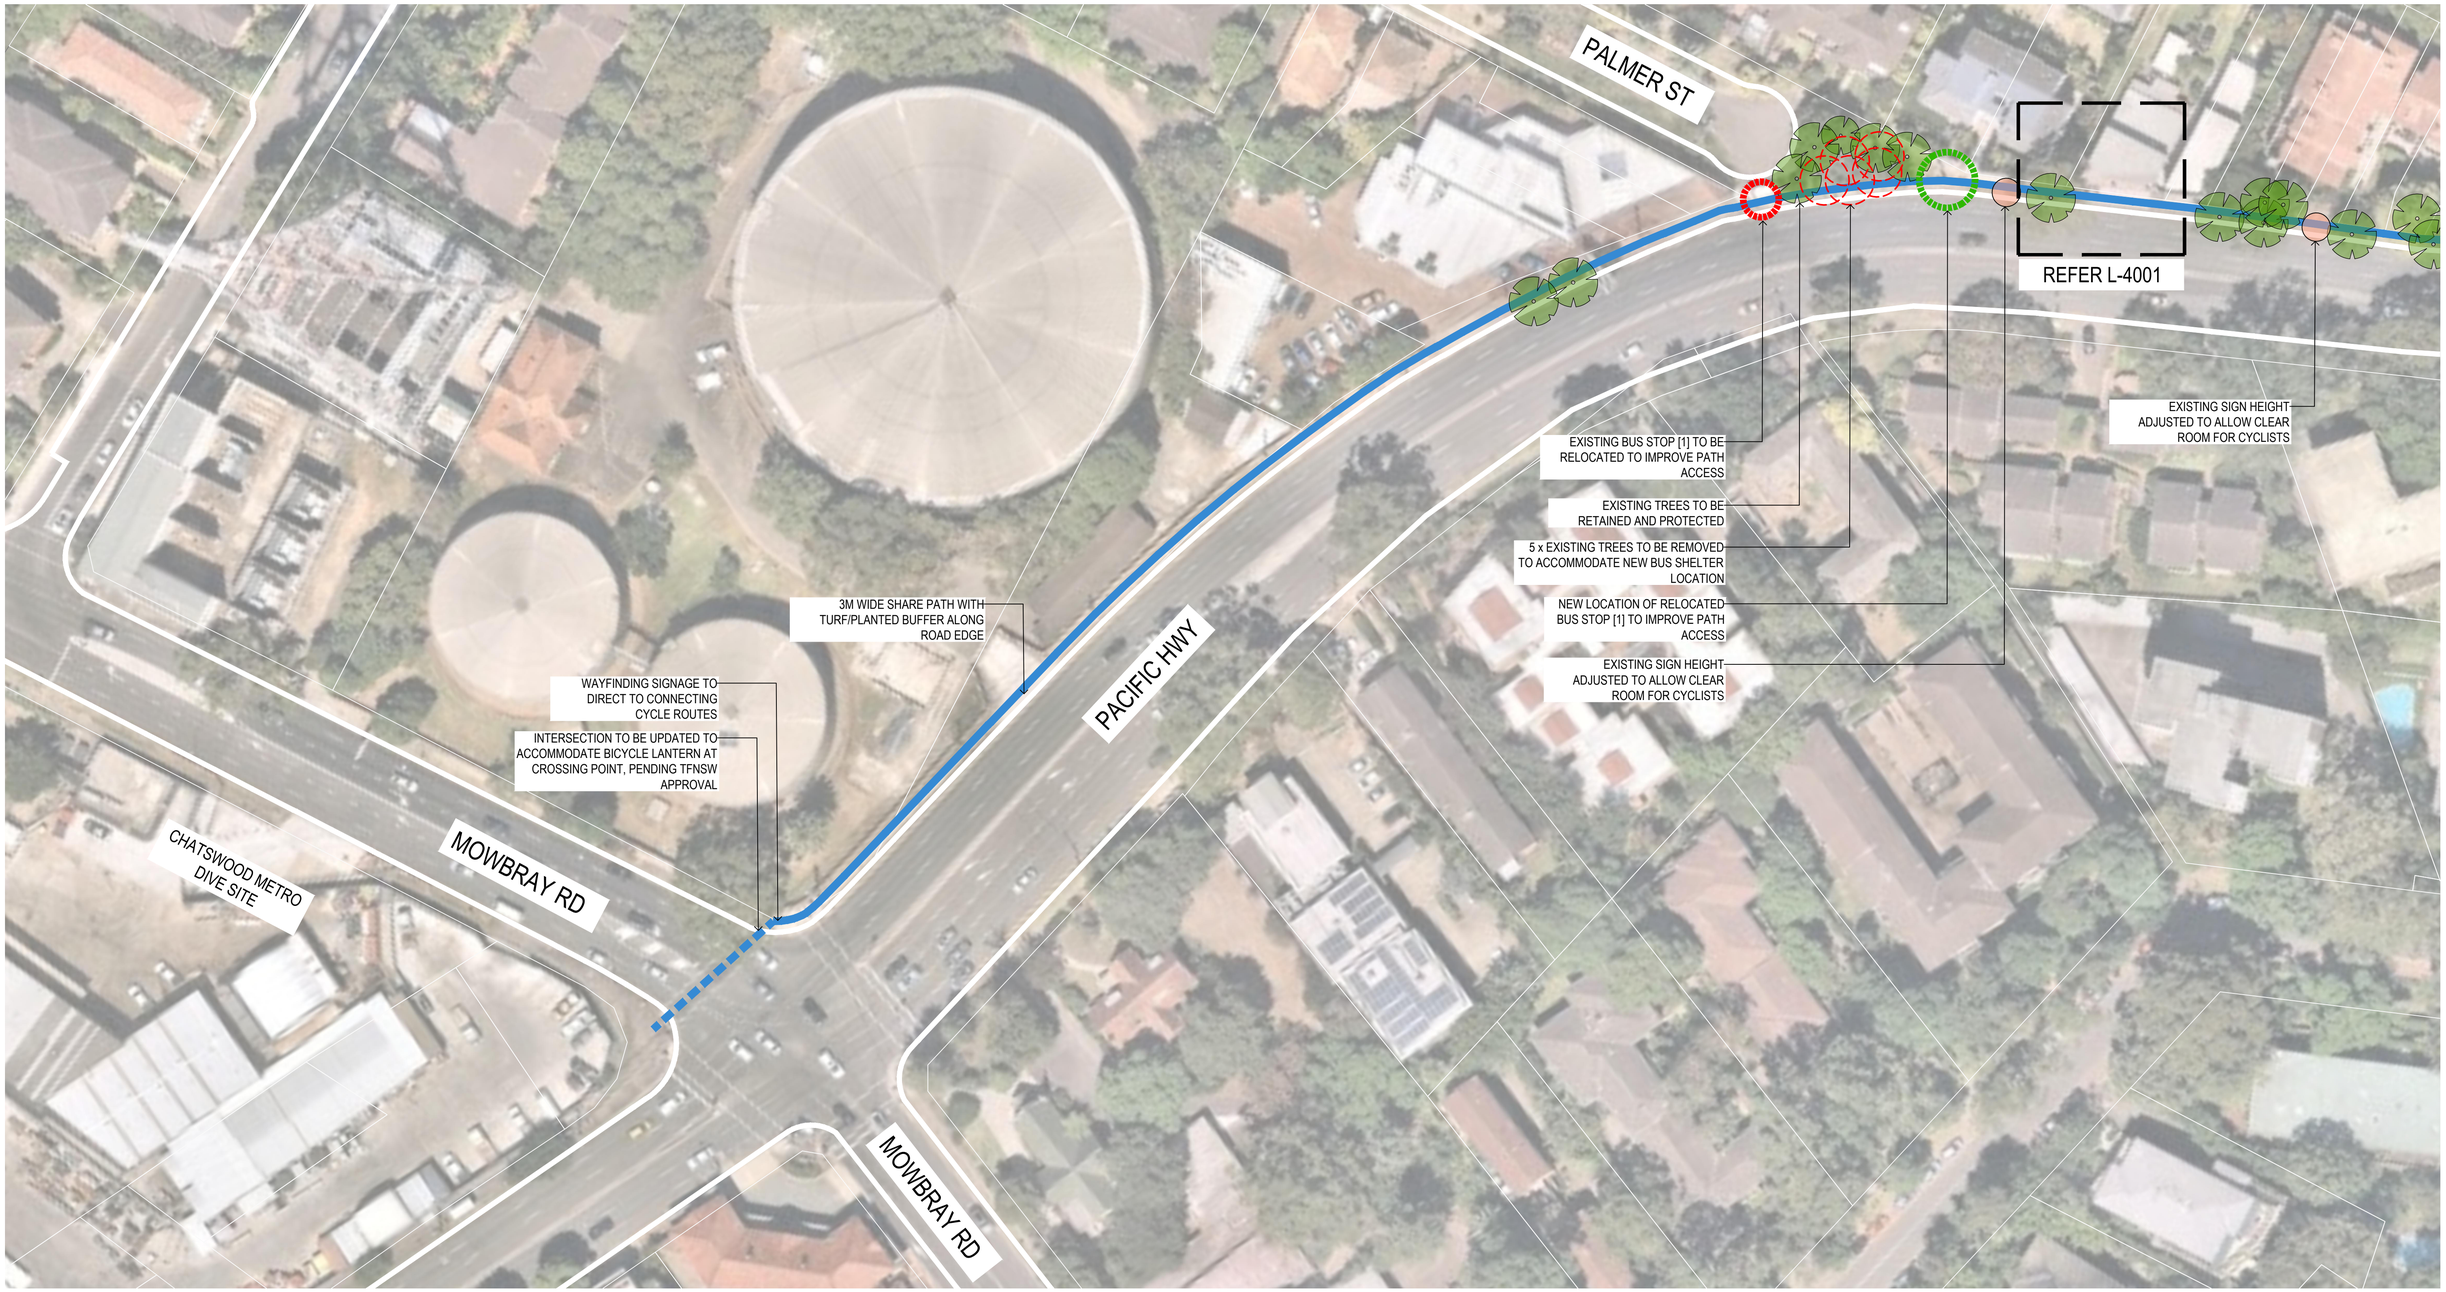

LEGEND

- PROPOSED SHARED PATH WITH PLANTING/TURF VERGE
- PROPOSED SHARED PATH FULL EXTENT TO KERB
- PROPOSED SHARED PATH FULL EXTENT TO KERB WITH TREES
- REDUCED CROSSING LENGTH
- INTERSECTION CROSSING
- BUS SHELTER ORIGINAL LOCATION - TO BE RELOCATED
- BUS SHELTER RELOCATED LOCATION
- BUS SHELTER EXISTING LOCATION TO REMAIN
- TREE
- PROPOSED KERB BUILD OUT
- EXISTING KERB

Amendments

	Description	Date
A	DRAFT DD ISSUE	19/04/2021
B	REVISED DD ISSUE	19/05/2021

Client
Willoughby Council
31 Victor Street, Chatswood, NSW 2067, Australia
T 02 9777 1000

Consultant
Cardno Engineering
Level 9, The Forum, 203 Pacific Highway, St Leonards, NSW, 2065
T +61 3369 9822

Architect
GROUP GSA
Group GSA Pty Ltd ABN 76 002 113 779
Level 7, 80 William St East Sydney NSW Australia 2011 www.groupgsa.com
T +612 9361 4144 F +612 9332 3458
architecture interior design urban design landscape
nom architect M. Sheldon 3990

DRAFT

Project Title
ACTIVE TRANSPORT LINK 1
PACIFIC HIGHWAY


Drawing Title
SHARED PATH
DESIGN DEVELOPMENT

0 5 10 20 30 40 50
1:500 METRES

Drawing Created (date)	LI
Drawing Created (by)	LI
Verified	TF
Approved	SH
Scale	1:500 @A1

Project No.	Drawing No.	Issue
200773	2001	B

This drawing is the copyright of Group GSA Pty Ltd and may not be altered, reproduced or transmitted in any form or by any means in part or in whole without the written permission of Group GSA Pty Ltd.
All levels and dimensions are to be checked and verified on site prior to the commencement of any work, making of shop drawings or fabrication of components. Do not scale drawings. Use figured Dimensions.

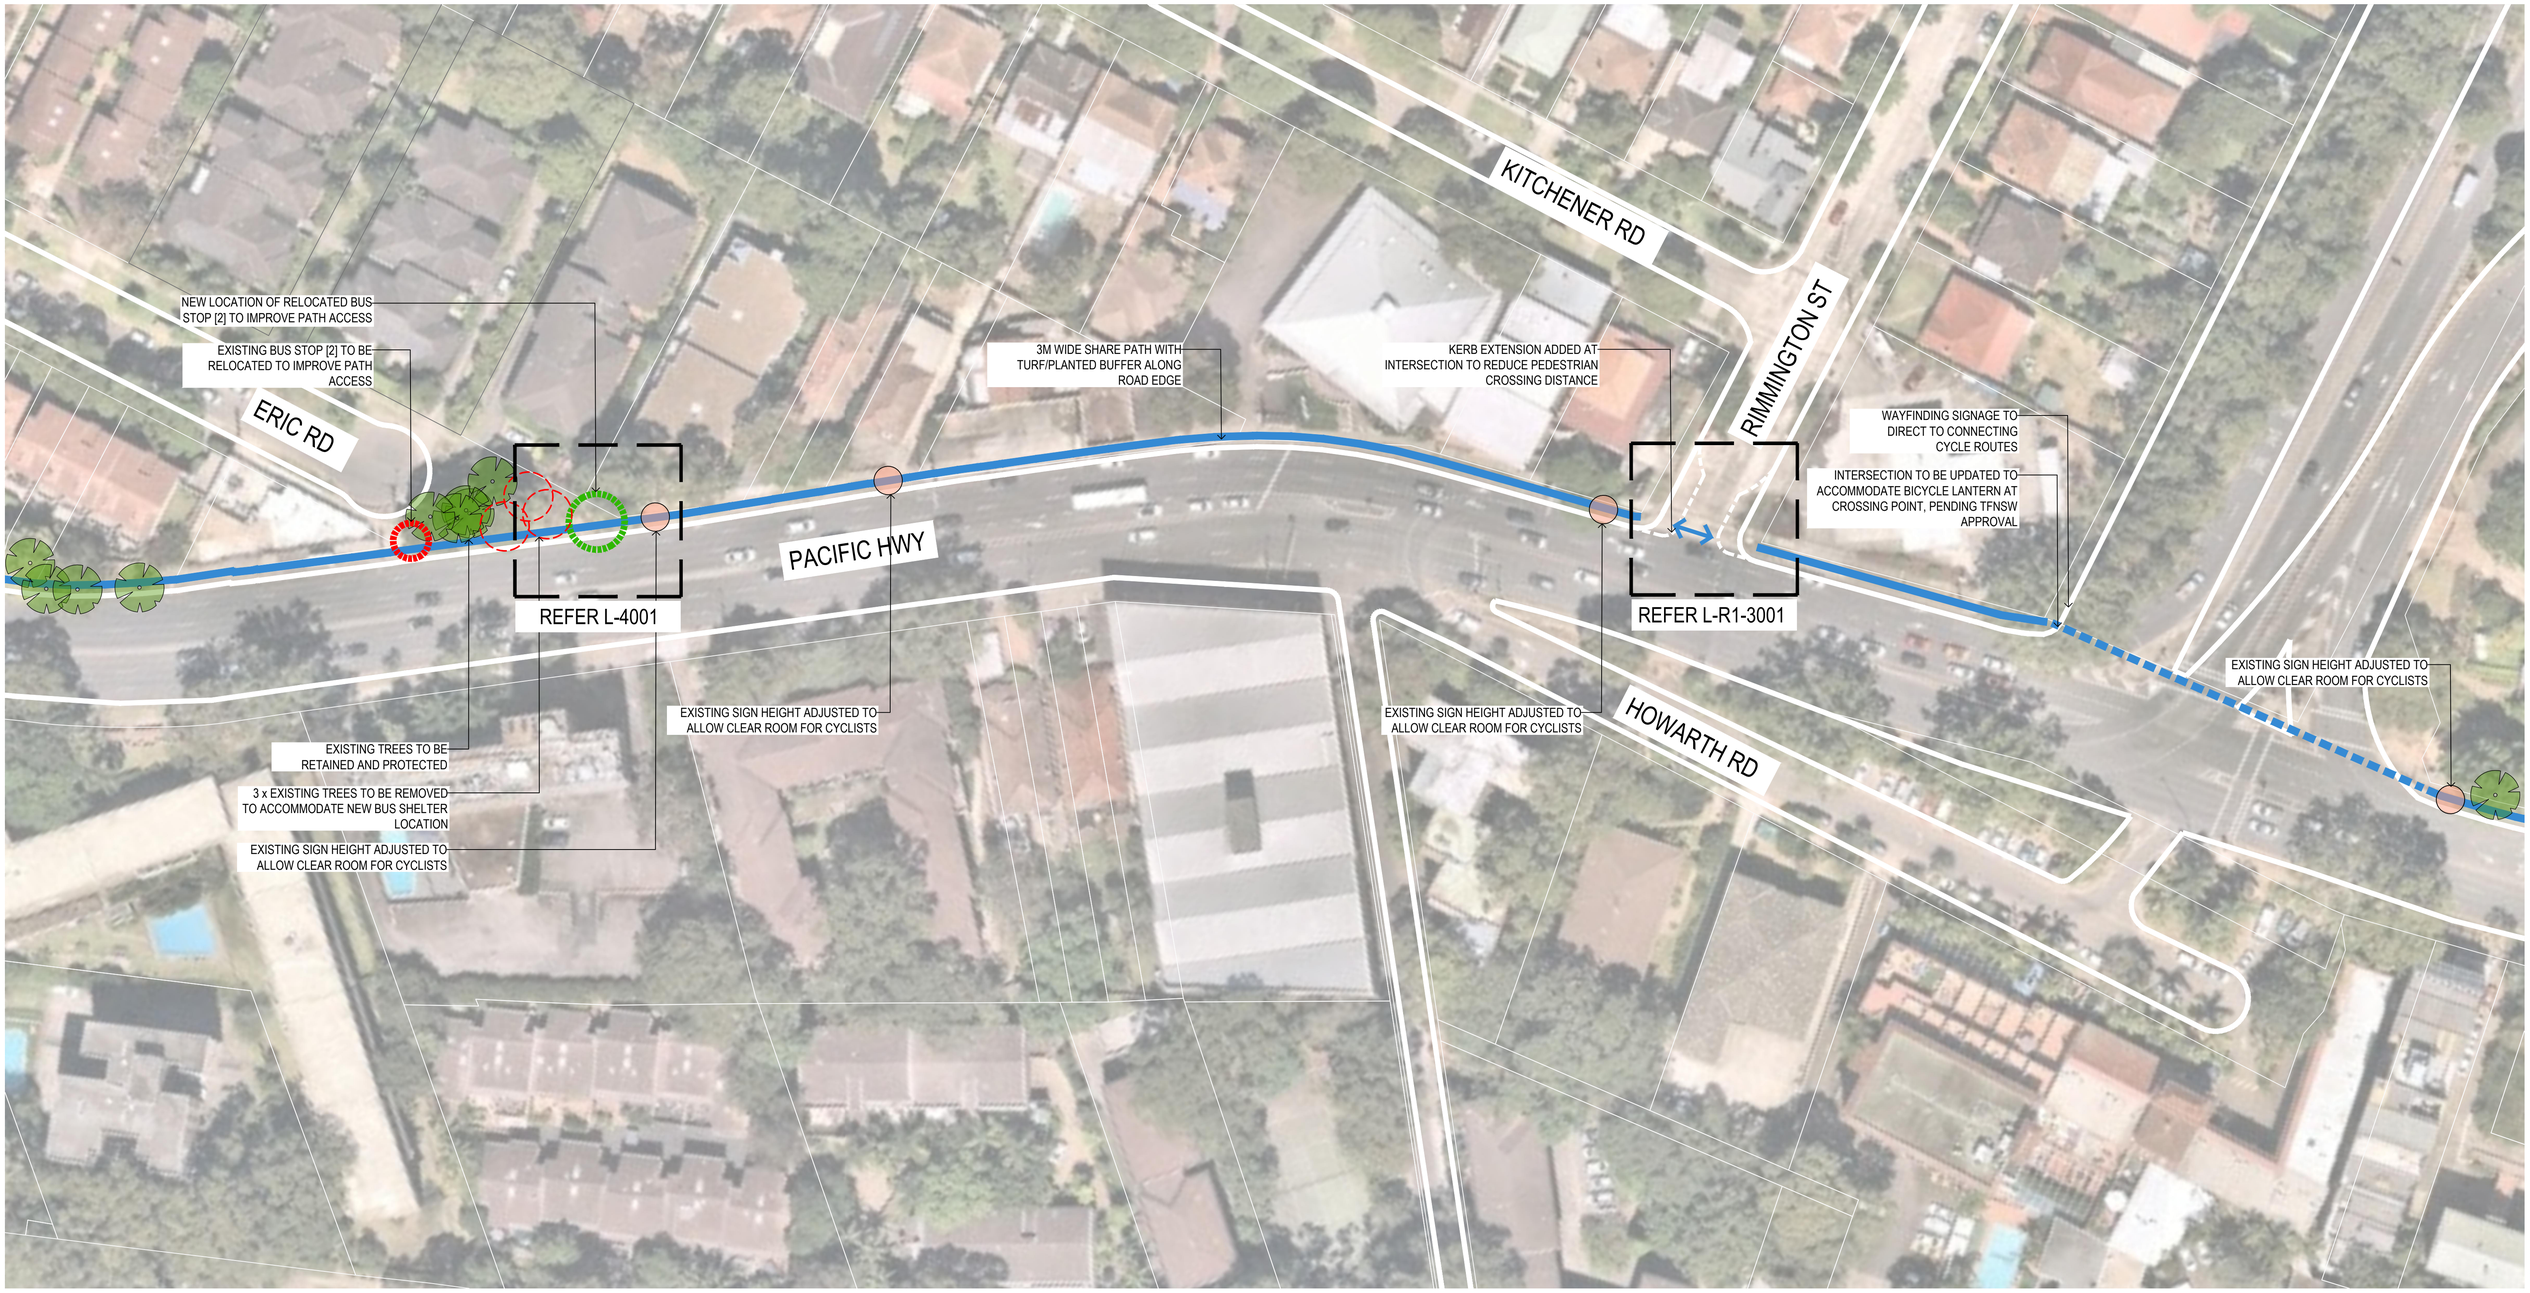

LEGEND

- PROPOSED SHARED PATH WITH PLANTING/TURF VERGE
- PROPOSED SHARED PATH FULL EXTENT TO KERB
- PROPOSED SHARED PATH FULL EXTENT TO KERB WITH TREES
- REDUCED CROSSING LENGTH
- INTERSECTION CROSSING
- BUS SHELTER ORIGINAL LOCATION - TO BE RELOCATED
- BUS SHELTER RELOCATED LOCATION
- BUS SHELTER EXISTING LOCATION TO REMAIN
- TREE
- PROPOSED KERB BUILD OUT
- EXISTING KERB

Amendments

	Description	Date
A	DRAFT DD ISSUE	19/04/2021
B	REVISED DD ISSUE	19/05/2021

Client
Willoughby Council
31 Victor Street, Chatswood, NSW 2067, Australia
T 02 9777 1000

Consultant
Cardno Engineering
Level 9, The Forum, 203 Pacific Highway, St Leonards, NSW, 2065
T +61 3369 9822

Architect
GROUP GSA
Group GSA Pty Ltd ABN 76 002 113 779
Level 7, 80 William St East Sydney NSW Australia 2011 www.groupgsa.com
T +612 9361 4144 F +612 9332 3458
architecture interior design urban design landscape
nom architect M. Sheldon 3990

DRAFT

Project Title
ACTIVE TRANSPORT LINK 1
PACIFIC HIGHWAY


Drawing Title
SHARED PATH
DESIGN DEVELOPMENT

0 5 10 20 30 40 50
1:500 METRES

Drawing Created (date)	LI
Drawing Created (by)	LI
Verified	TF
Approved	SH
Scale	1:500 @A1

Project No.	Drawing No.	Issue
200773	2002	B

This drawing is the copyright of Group GSA Pty Ltd and may not be altered, reproduced or transmitted in any form or by any means in part or in whole without the written permission of Group GSA Pty Ltd.
All levels and dimensions are to be checked and verified on site prior to the commencement of any work, making of shop drawings or fabrication of components. Do not scale drawings. Use figured Dimensions.

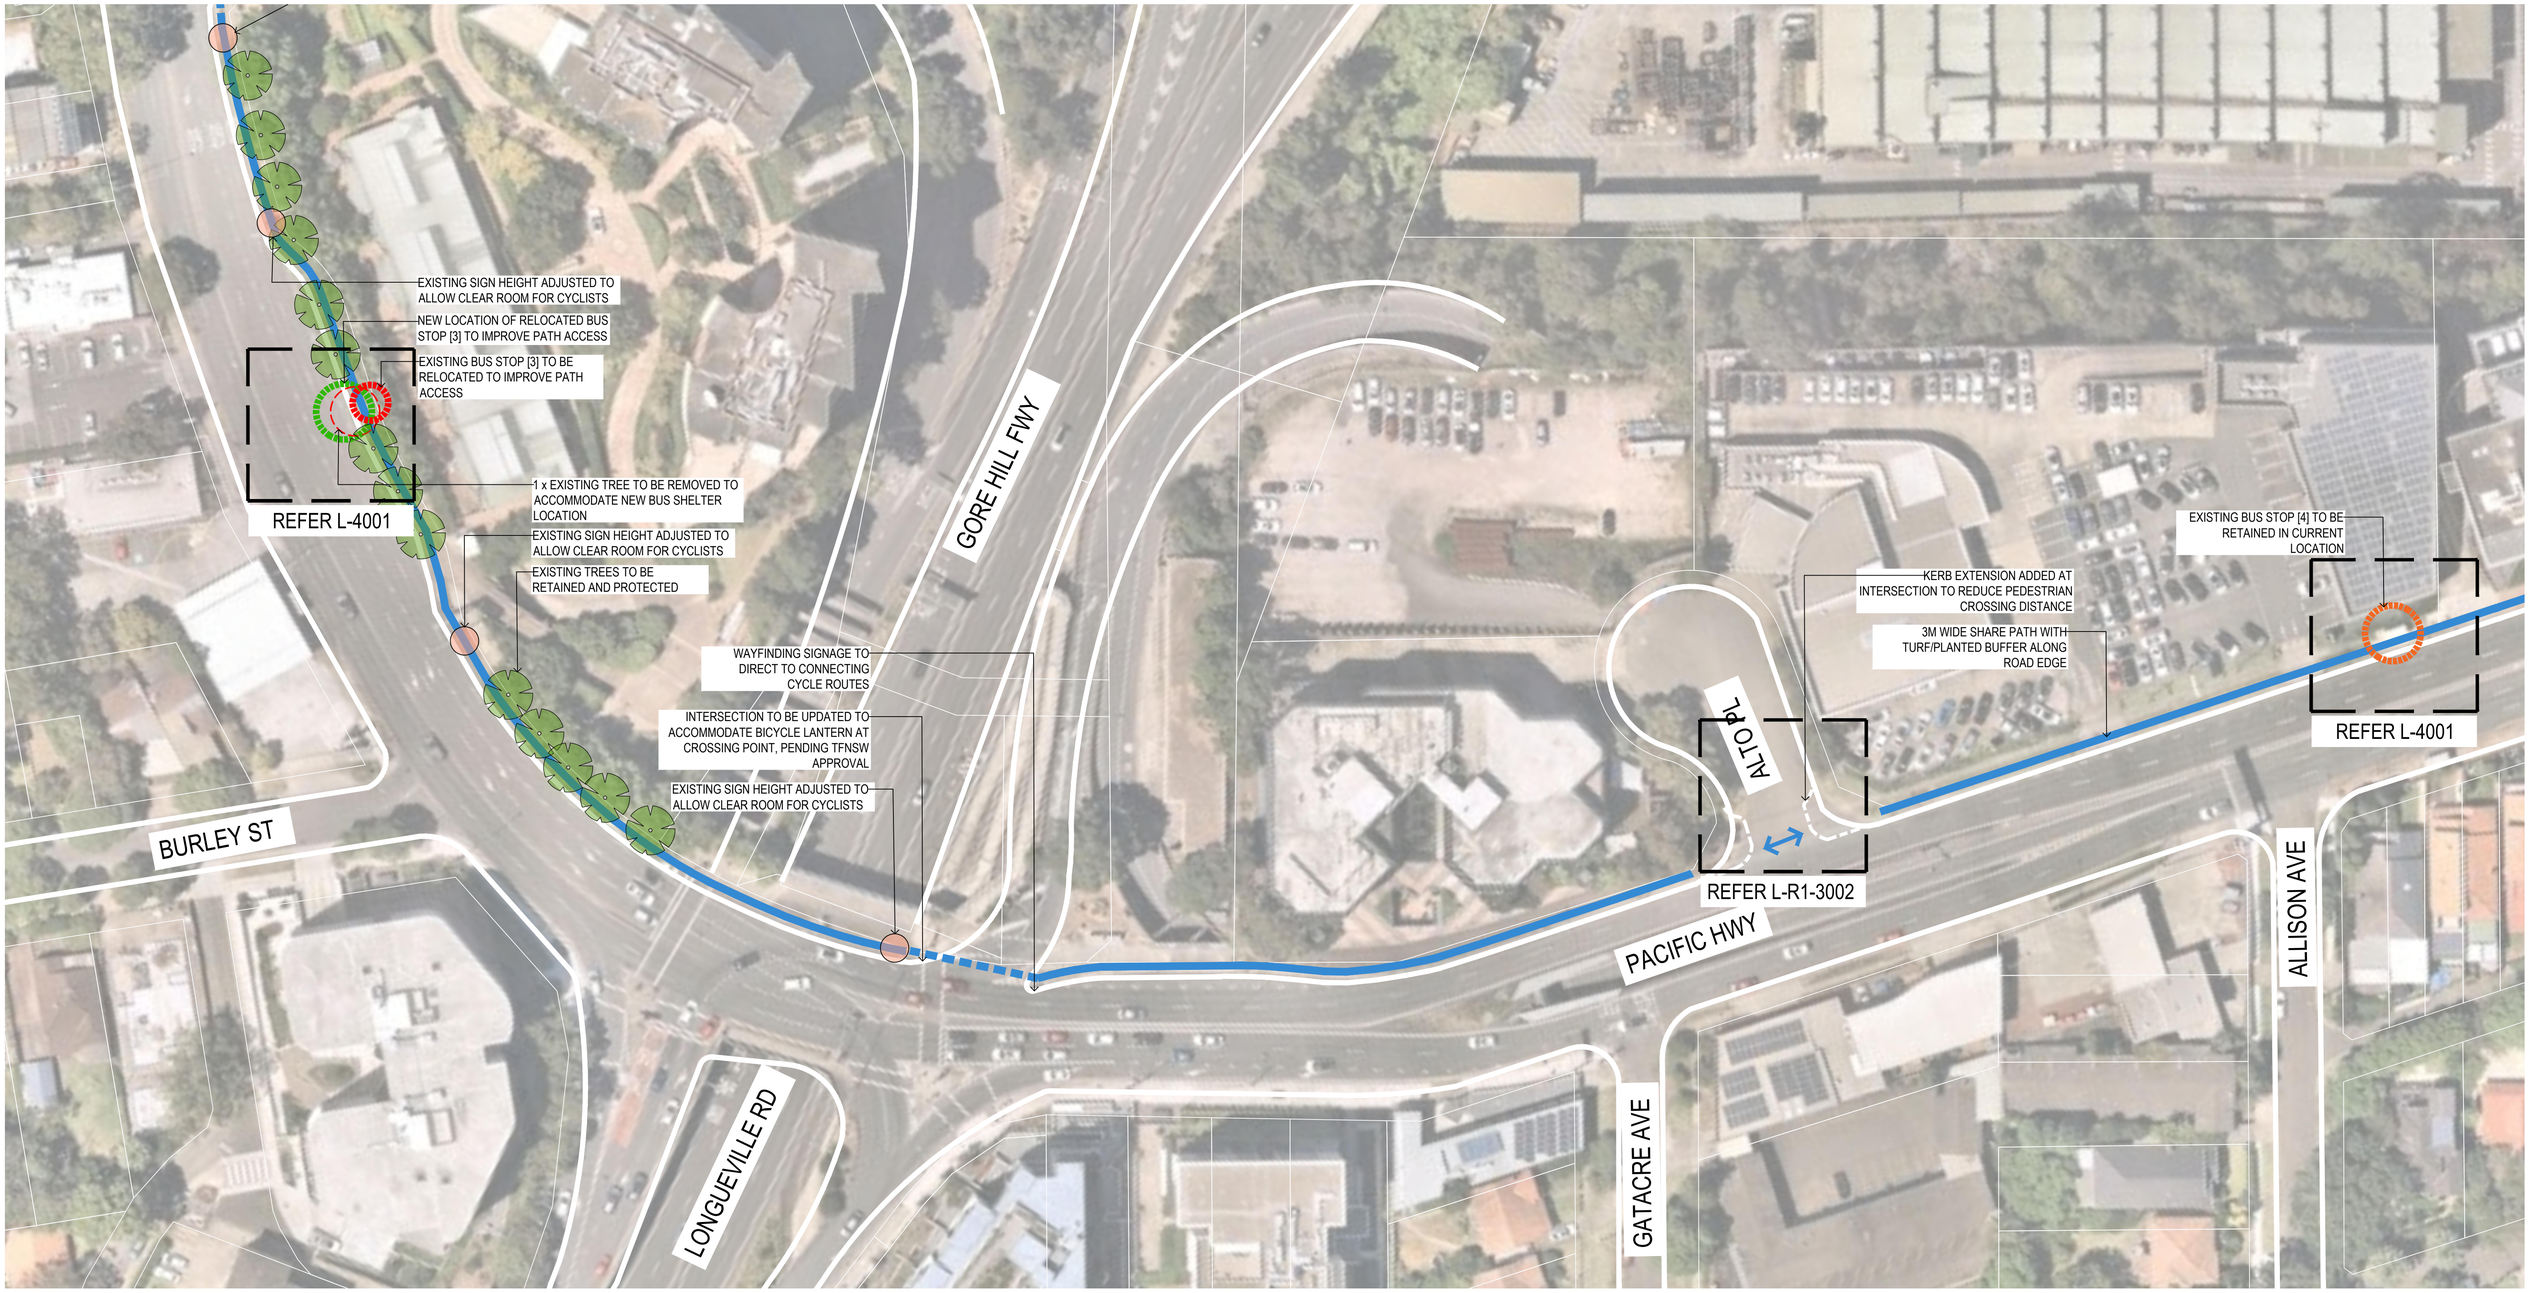

LEGEND

- PROPOSED SHARED PATH WITH PLANTING/TURF VERGE
- PROPOSED SHARED PATH FULL EXTENT TO KERB
- PROPOSED SHARED PATH FULL EXTENT TO KERB WITH TREES
- REDUCED CROSSING LENGTH
- INTERSECTION CROSSING
- BUS SHELTER ORIGINAL LOCATION - TO BE RELOCATED
- BUS SHELTER RELOCATED LOCATION
- BUS SHELTER EXISTING LOCATION TO REMAIN
- TREE
- PROPOSED KERB BUILD OUT
- EXISTING KERB

Amendments

	Description	Date
A	DRAFT DD ISSUE	19/04/2021
B	REVISED DD ISSUE	19/05/2021

Client
Willoughby Council
31 Victor Street, Chatswood, NSW 2067, Australia
T 02 9777 1000

Consultant
Cardno Engineering
Level 9, The Forum, 203 Pacific Highway, St Leonards, NSW, 2065
T +61 3369 9822

Architect
GROUP GSA
Group GSA Pty Ltd ABN 76 002 113 779
Level 7, 80 William St East Sydney NSW Australia 2011 www.groupgsa.com
T +612 9361 4144 F +612 9332 3458
architecture interior design urban design landscape
nom architect M. Sheldon 3990

DRAFT

Project Title
ACTIVE TRANSPORT LINK 1
PACIFIC HIGHWAY


Drawing Title
SHARED PATH
DESIGN DEVELOPMENT

0 5 10 20 30 40 50
1:500 METRES

Drawing Created (date)	LI
Drawing Created (by)	LI
Verified	TF
Approved	SH
Scale	1:500 @A1

Project No.	Drawing No.	Issue
200773	2003	B

This drawing is the copyright of Group GSA Pty Ltd and may not be altered, reproduced or transmitted in any form or by any means in part or in whole without the written permission of Group GSA Pty Ltd.
All levels and dimensions are to be checked and verified on site prior to the commencement of any work, making of shop drawings or fabrication of components. Do not scale drawings. Use figured Dimensions.

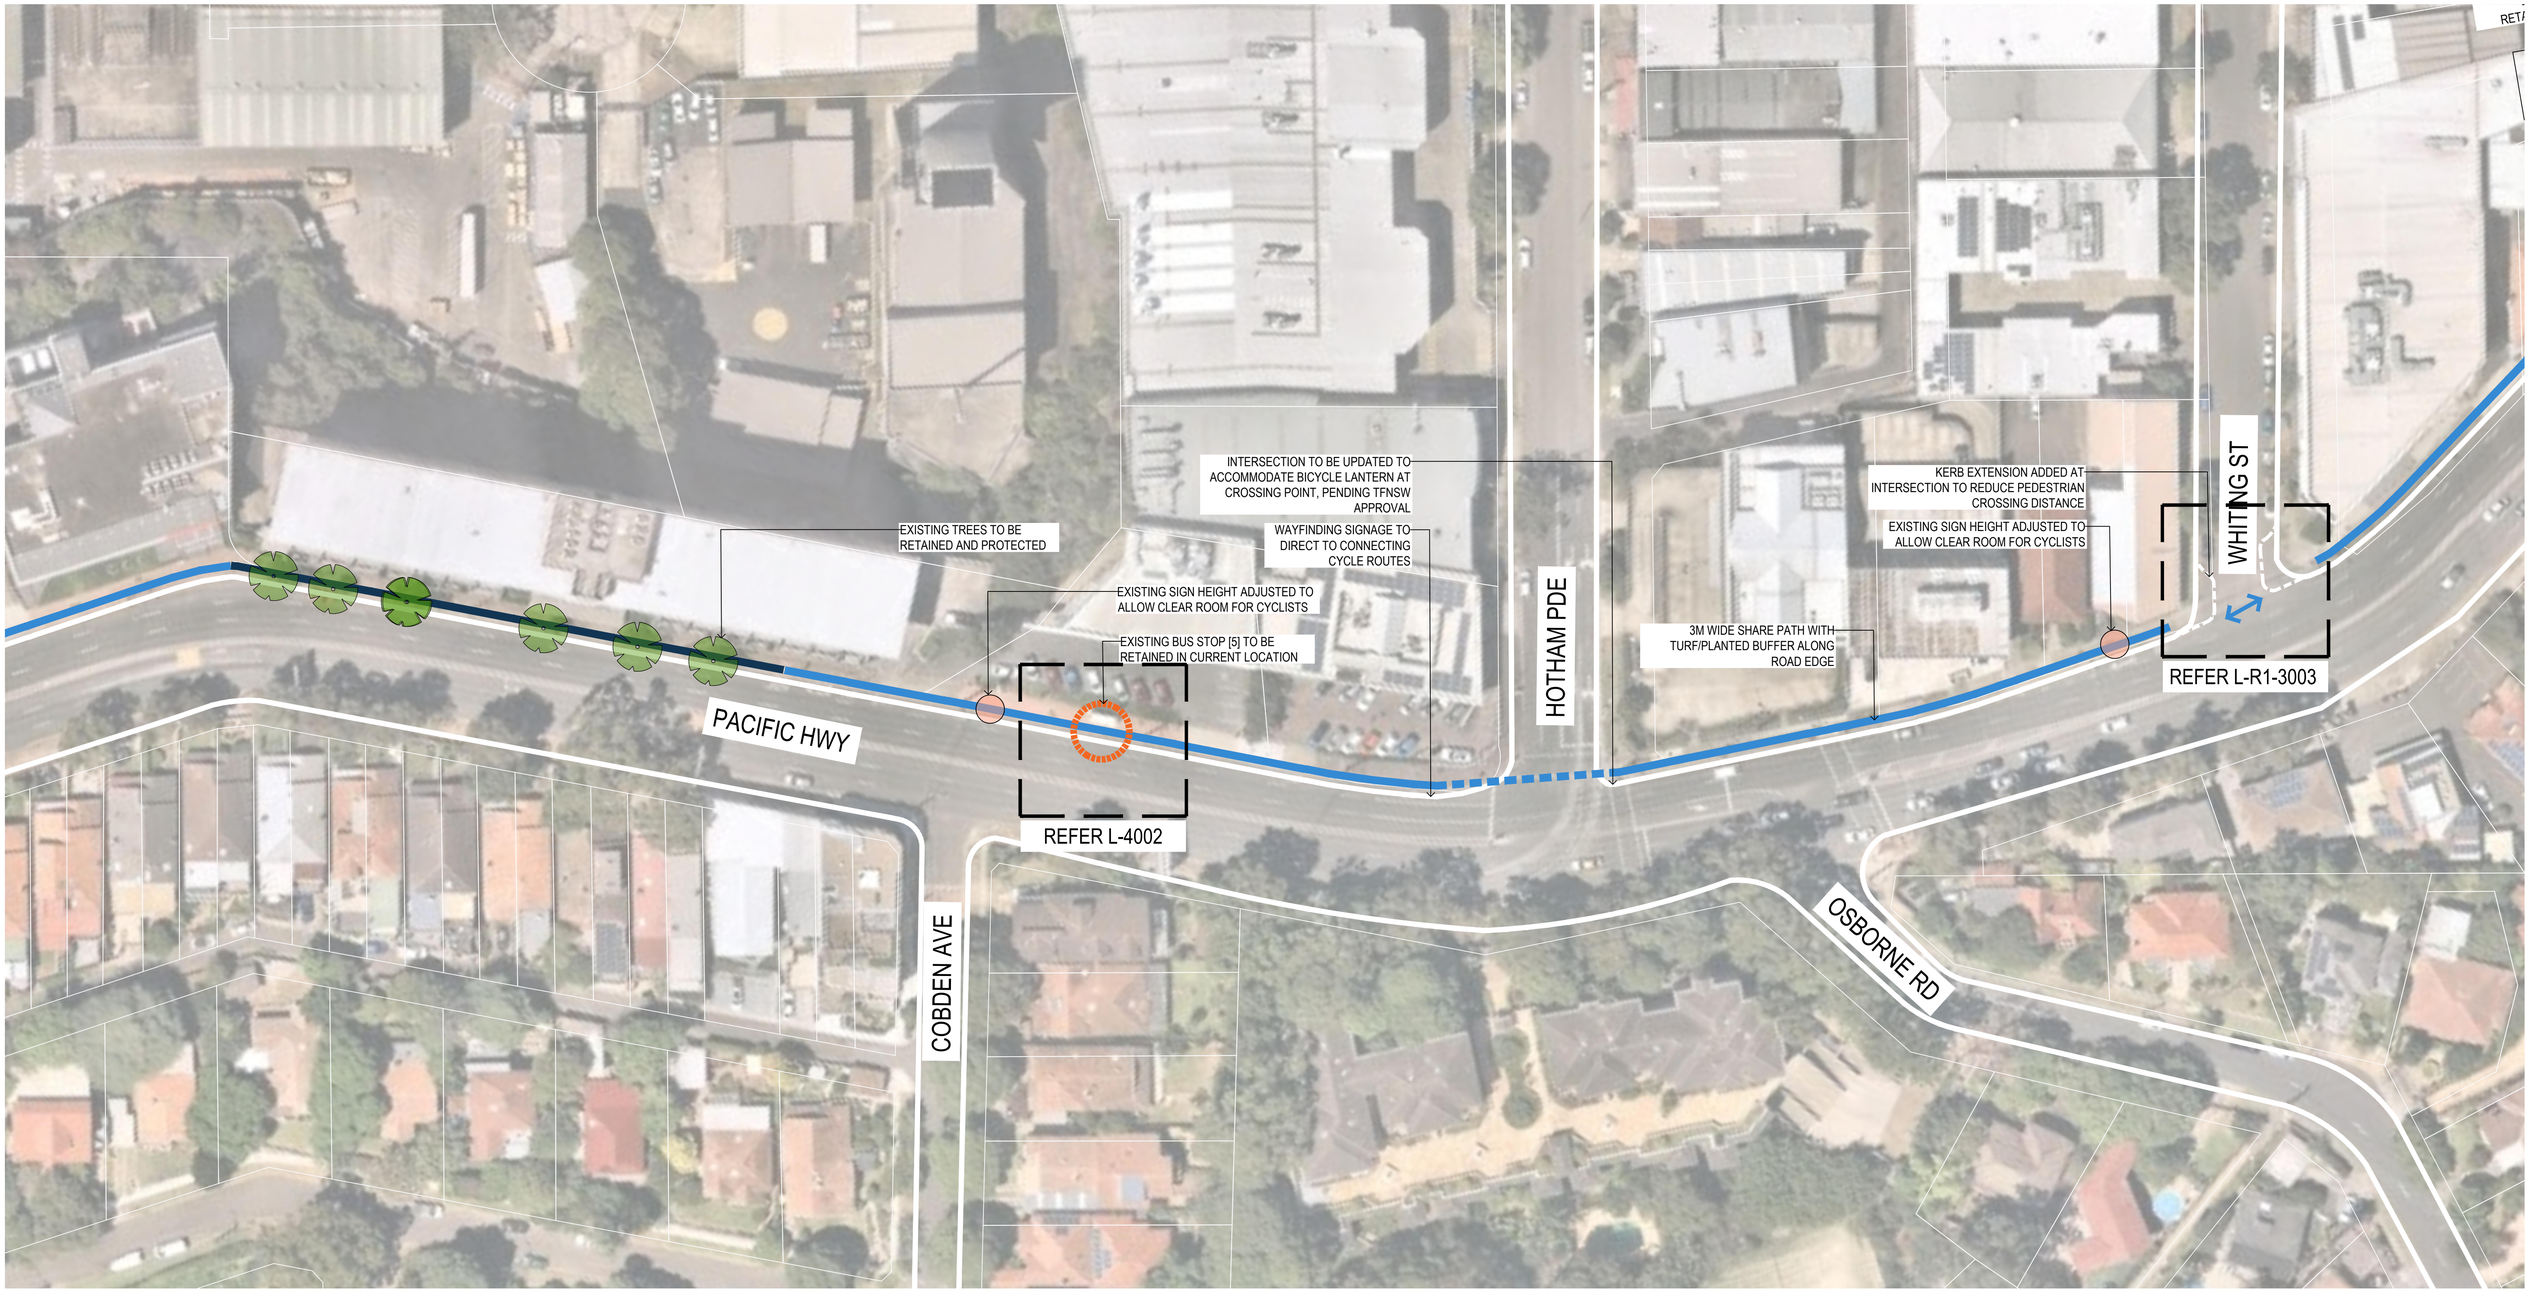

LEGEND

- PROPOSED SHARED PATH WITH PLANTING/TURF VERGE
- PROPOSED SHARED PATH FULL EXTENT TO KERB
- PROPOSED SHARED PATH FULL EXTENT TO KERB WITH TREES
- REDUCED CROSSING LENGTH
- INTERSECTION CROSSING
- BUS SHELTER ORIGINAL LOCATION - TO BE RELOCATED
- BUS SHELTER RELOCATED LOCATION
- BUS SHELTER EXISTING LOCATION TO REMAIN
- TREE
- PROPOSED KERB BUILD OUT
- EXISTING KERB

Amendments

	Description	Date
A	DRAFT DD ISSUE	19/04/2021
B	REVISED DD ISSUE	19/05/2021

Client
Willoughby Council
31 Victor Street, Chatswood, NSW 2067, Australia
T 02 9777 1000

Consultant
Cardno Engineering
Level 9, The Forum, 203 Pacific Highway, St Leonards, NSW, 2065
T +61 3369 9822

Architect
GROUPGSA
Group GSA Pty Ltd ABN 76 002 113 779
Level 7, 80 William St East Sydney NSW Australia 2011 www.groupgsa.com
T +612 9361 4144 F +612 9332 3458
architecture interior design urban design landscape
nom architect M. Sheldon 3990

DRAFT

Project Title
ACTIVE TRANSPORT LINK 1
PACIFIC HIGHWAY


Drawing Title
SHARED PATH
DESIGN DEVELOPMENT

0 5 10 20 30 40 50
1:500 METRES

Drawing Created (date)	LI
Drawing Created (by)	LI
Verified	TF
Approved	SH
Scale	1:500 @A1

Project No.	Drawing No.	Issue
200773	2004	B

This drawing is the copyright of Group GSA Pty Ltd and may not be altered, reproduced or transmitted in any form or by any means in part or in whole without the written permission of Group GSA Pty Ltd.
All levels and dimensions are to be checked and verified on site prior to the commencement of any work, making of shop drawings or fabrication of components. Do not scale drawings. Use figured Dimensions.

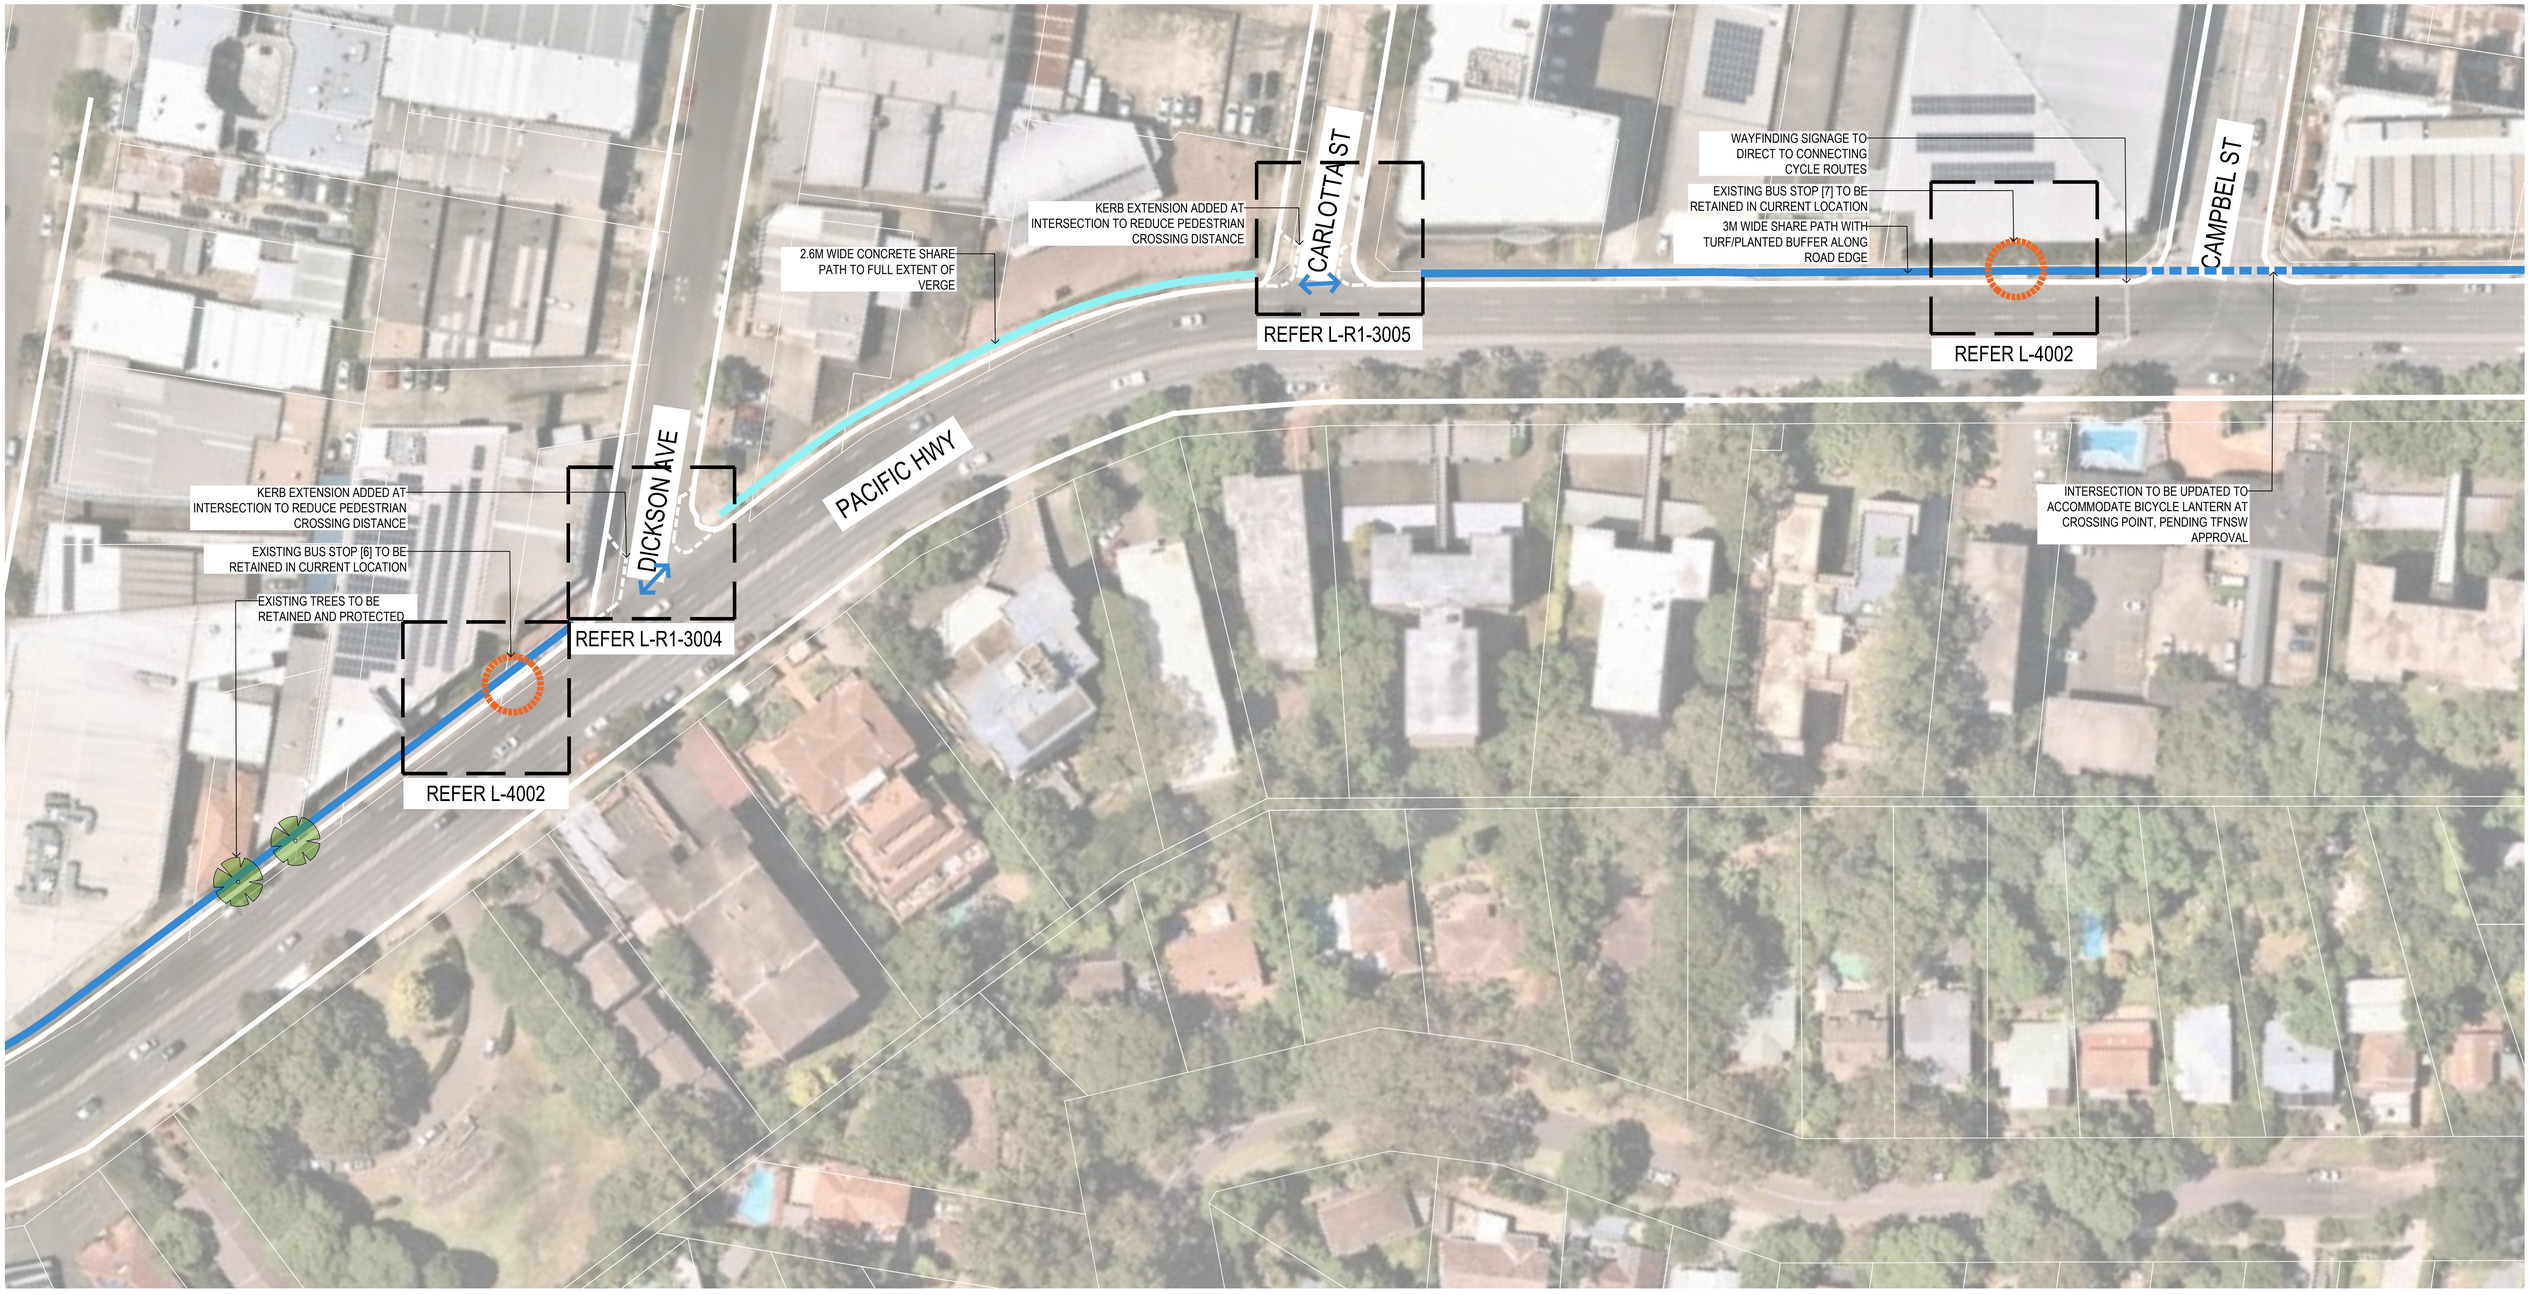

LEGEND

- PROPOSED SHARED PATH WITH PLANTING/TURF VERGE
- PROPOSED SHARED PATH FULL EXTENT TO KERB
- PROPOSED SHARED PATH FULL EXTENT TO KERB WITH TREES
- REDUCED CROSSING LENGTH
- INTERSECTION CROSSING
- BUS SHELTER ORIGINAL LOCATION - TO BE RELOCATED
- BUS SHELTER RELOCATED LOCATION
- BUS SHELTER EXISTING LOCATION TO REMAIN
- TREE
- PROPOSED KERB BUILD OUT
- EXISTING KERB

Amendments

	Description	Date
A	DRAFT DD ISSUE	19/04/2021
B	REVISED DD ISSUE	19/05/2021

Client

Willoughby Council
31 Victor Street, Chatswood, NSW 2067, Australia
T 02 9777 1000

Consultant

Cardno Engineering
Level 9, The Forum, 203 Pacific Highway, St Leonards, NSW, 2065
T +61 3369 9822

Architect

GROUPGSA
Group GSA Pty Ltd ABN 76 002 113 779
Level 7, 80 William St East Sydney NSW Australia 2011 www.groupgsa.com
T +612 9361 4144 F +612 9332 3458
architecture interior design urban design landscape
nom architect M. Sheldon 3990

DRAFT

Project Title

ACTIVE TRANSPORT LINK 1
PACIFIC HIGHWAY

Drawing Title

SHARED PATH
DESIGN DEVELOPMENT

0 5 10 20 30 40 50
1:500 METRES

Drawing Created (date)	LI
Drawing Created (by)	LI
Verified	TF
Approved	SH
Scale	1:500 @A1

Project No.	Drawing No.	Issue
200773	2005	B

This drawing is the copyright of Group GSA Pty Ltd and may not be altered, reproduced or transmitted in any form or by any means in part or in whole without the written permission of Group GSA Pty Ltd.
All levels and dimensions are to be checked and verified on site prior to the commencement of any work, making of shop drawings or fabrication of components. Do not scale drawings. Use figured Dimensions.



LEGEND

- PROPOSED SHARED PATH WITH PLANTING/TURF VERGE
- PROPOSED SHARED PATH FULL EXTENT TO KERB
- PROPOSED SHARED PATH FULL EXTENT TO KERB WITH TREES
- REDUCED CROSSING LENGTH
- INTERSECTION CROSSING
- BUS SHELTER ORIGINAL LOCATION - TO BE RELOCATED
- BUS SHELTER RELOCATED LOCATION
- BUS SHELTER EXISTING LOCATION TO REMAIN
- TREE
- PROPOSED KERB BUILD OUT
- EXISTING KERB

Amendments

	Description	Date
A	DRAFT DD ISSUE	19/04/2021
B	REVISED DD ISSUE	19/05/2021

Client
Willoughby Council
31 Victor Street, Chatswood, NSW 2067, Australia
T 02 9777 1000

Consultant
Cardno Engineering
Level 9, The Forum, 203 Pacific Highway, St Leonards, NSW, 2065
T +61 3369 9822

Architect
GROUPGSA
Group GSA Pty Ltd ABN 76 002 113 779
Level 7, 80 William St East Sydney NSW Australia 2011 www.groupgsa.com
T +612 9361 4144 F +612 9332 3458
architecture interior design urban design landscape
nom architect M. Sheldon 3990

DRAFT

Project Title
ACTIVE TRANSPORT LINK 1
PACIFIC HIGHWAY


Drawing Title
SHARED PATH
DESIGN DEVELOPMENT

0 5 10 20 30 40 50
1:500 METRES

Drawing Created (date)	LI
Drawing Created (by)	LI
Verified	TF
Approved	SH
Scale	1:500 @A1

Project No.	Drawing No.	Issue
200773	2006	B

This drawing is the copyright of Group GSA Pty Ltd and may not be altered, reproduced or transmitted in any form or by any means in part or in whole without the written permission of Group GSA Pty Ltd.
All levels and dimensions are to be checked and verified on site prior to the commencement of any work, making of shop drawings or fabrication of components. Do not scale drawings. Use figured Dimensions.

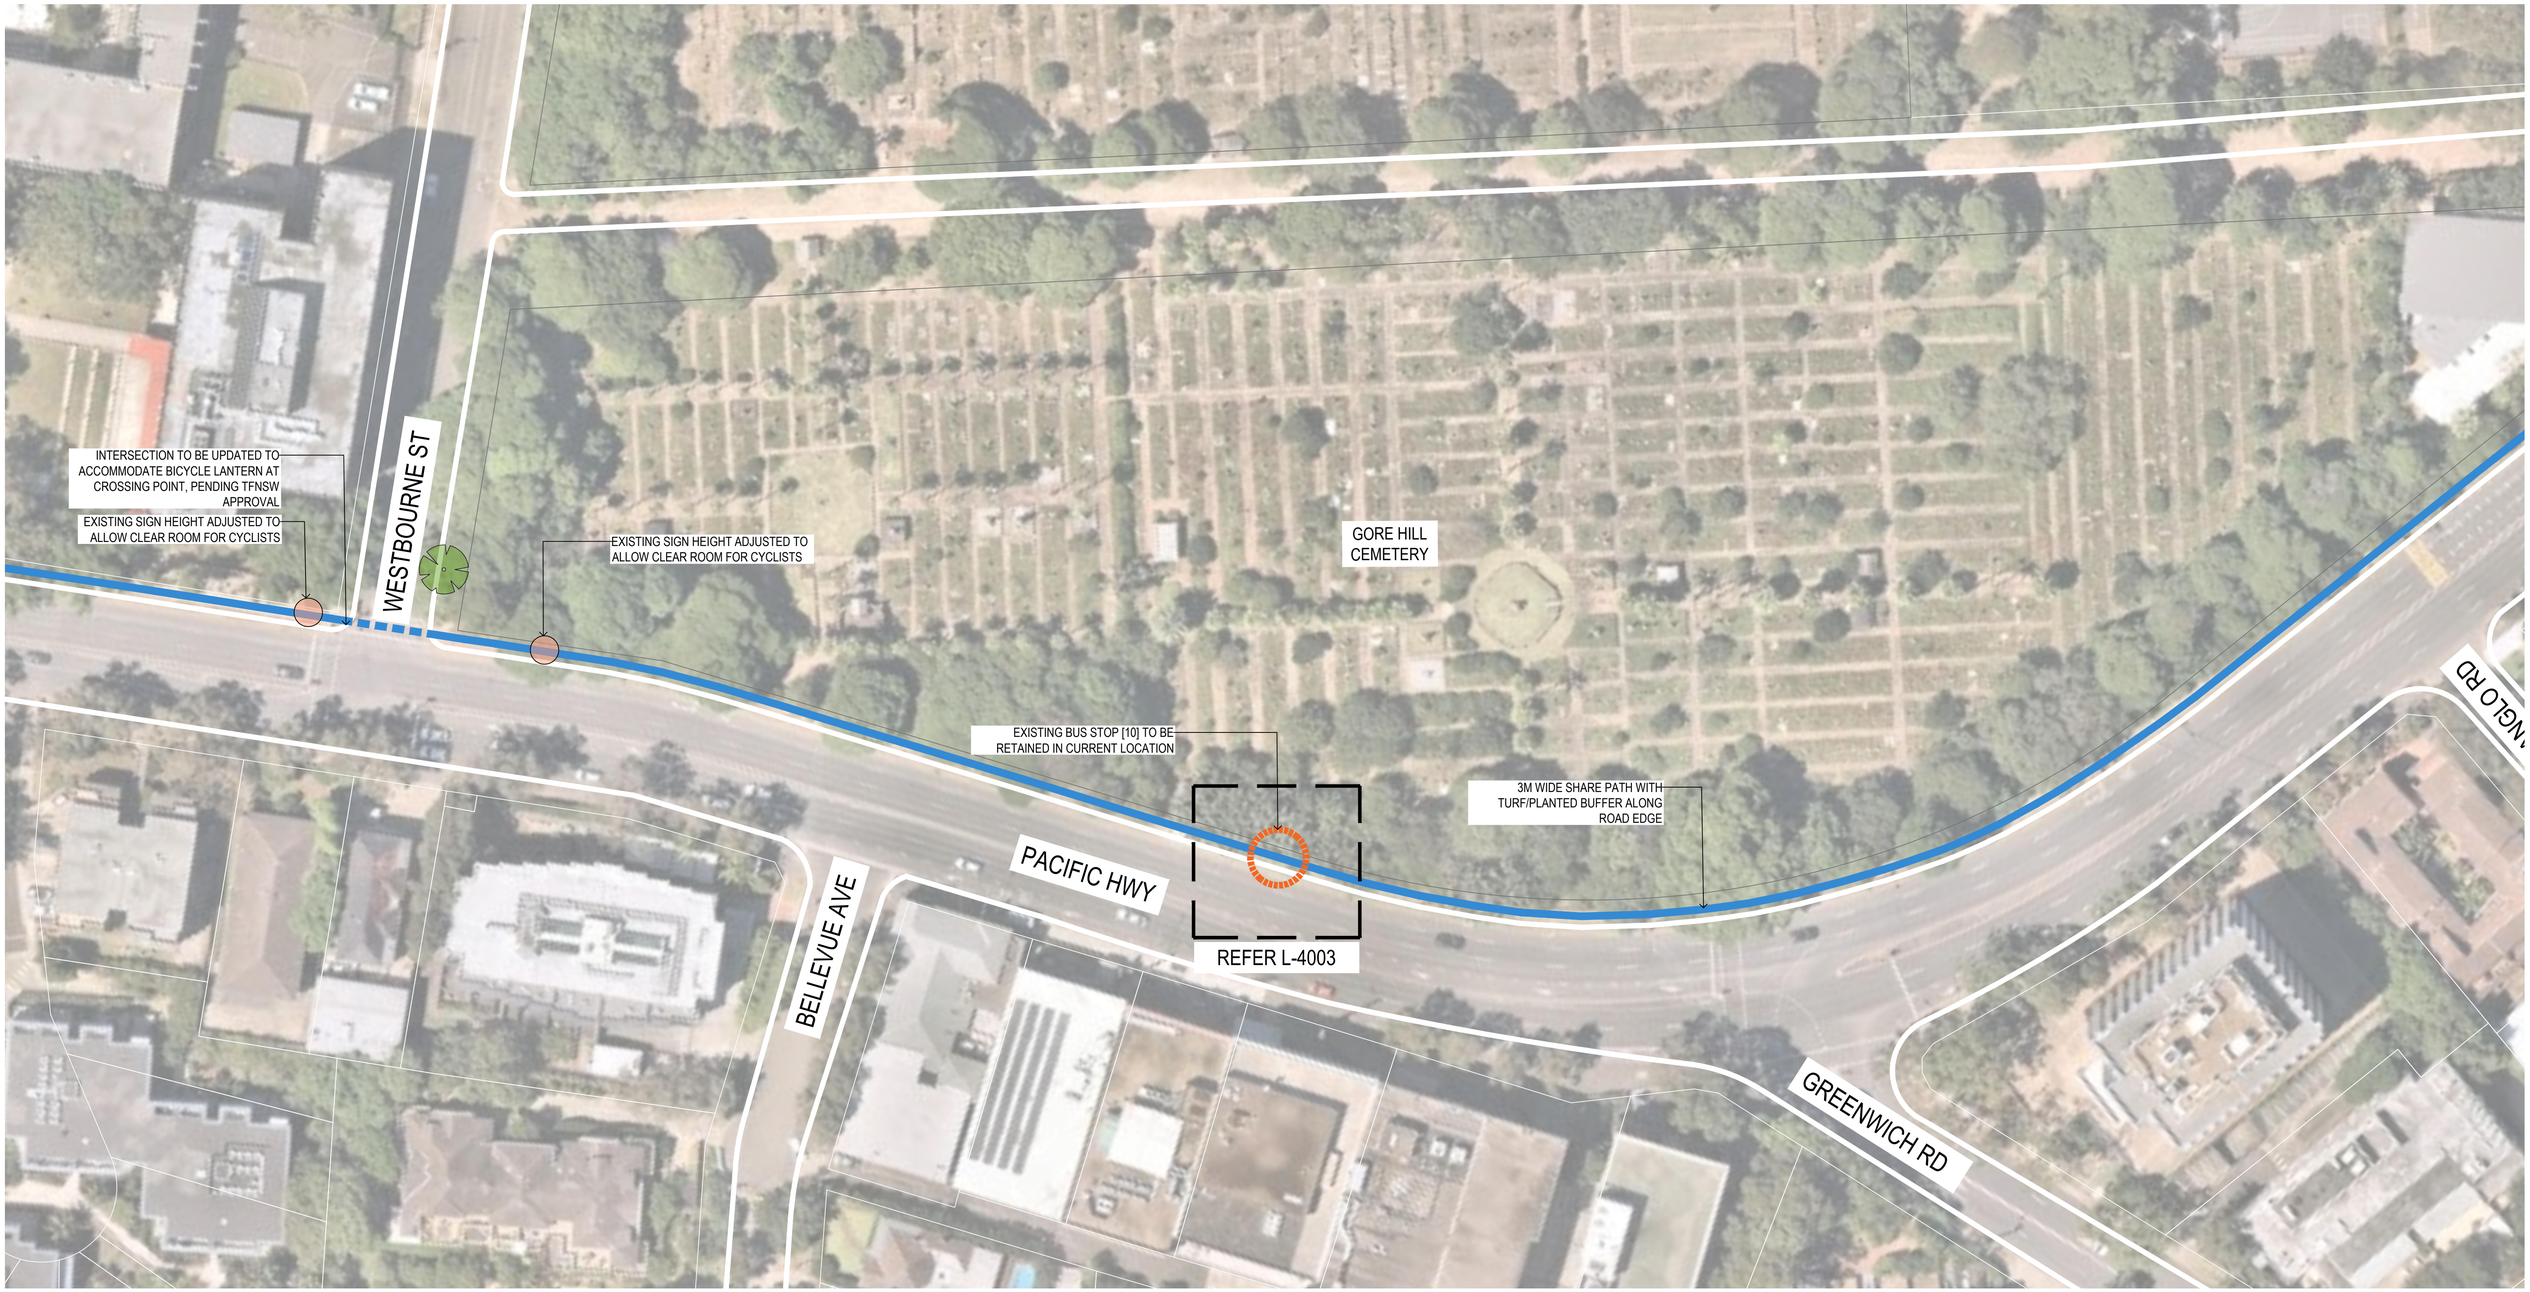

LEGEND

- PROPOSED SHARED PATH WITH PLANTING/TURF VERGE
- PROPOSED SHARED PATH FULL EXTENT TO KERB
- PROPOSED SHARED PATH FULL EXTENT TO KERB WITH TREES
- REDUCED CROSSING LENGTH
- INTERSECTION CROSSING
- BUS SHELTER ORIGINAL LOCATION - TO BE RELOCATED
- BUS SHELTER RELOCATED LOCATION
- BUS SHELTER EXISTING LOCATION TO REMAIN
- TREE
- PROPOSED KERB BUILD OUT
- EXISTING KERB

Amendments

	Description	Date
A	DRAFT DD ISSUE	19/04/2021
B	REVISED DD ISSUE	19/05/2021

Client
Willoughby Council
31 Victor Street, Chatswood, NSW 2067, Australia
T 02 9777 1000

Consultant
Cardno Engineering
Level 9, The Forum, 203 Pacific Highway, St Leonards, NSW, 2065
T +61 3369 9822

Architect
GROUPGSA
Group GSA Pty Ltd ABN 76 002 113 779
Level 7, 80 William St East Sydney NSW Australia 2011 www.groupgsa.com
T +612 9361 4144 F +612 9332 3458
architecture interior design urban design landscape
nom architect M. Sheldon 3990

DRAFT

Project Title
ACTIVE TRANSPORT LINK 1
PACIFIC HIGHWAY

Drawing Title
SHARED PATH
DESIGN DEVELOPMENT

0 5 10 20 30 40 50
1:500 METRES

Drawing Created (date)	LI
Drawing Created (by)	LI
Verified	TF
Approved	SH
Scale	1:500 @A1

Project No.	Drawing No.	Issue
200773	2007	B

This drawing is the copyright of Group GSA Pty Ltd and may not be altered, reproduced or transmitted in any form or by any means in part or in whole without the written permission of Group GSA Pty Ltd.
All levels and dimensions are to be checked and verified on site prior to the commencement of any work, making of shop drawings or fabrication of components. Do not scale drawings. Use figured Dimensions.



LEGEND

- PROPOSED SHARED PATH WITH PLANTING/TURF VERGE
- PROPOSED SHARED PATH FULL EXTENT TO KERB
- PROPOSED SHARED PATH FULL EXTENT TO KERB WITH TREES
- REDUCED CROSSING LENGTH
- INTERSECTION CROSSING
- BUS SHELTER ORIGINAL LOCATION - TO BE RELOCATED
- BUS SHELTER RELOCATED LOCATION
- BUS SHELTER EXISTING LOCATION TO REMAIN
- TREE
- PROPOSED KERB BUILD OUT
- EXISTING KERB

Amendments

	Description	Date
A	DRAFT DD ISSUE	19/04/2021
B	REVISED DD ISSUE	19/05/2021

Client

Willoughby Council
31 Victor Street, Chatswood, NSW 2067, Australia
T 02 9777 1000

Consultant

Cardno Engineering
Level 9, The Forum, 203 Pacific Highway, St Leonards, NSW, 2065
T +61 3369 9822

Architect

GROUPGSA
Group GSA Pty Ltd ABN 76 002 113 779
Level 7, 80 William St East Sydney NSW Australia 2011 www.groupgsa.com
T +612 9361 4144 F +612 9332 3458
architecture interior design urban design landscape
nom architect M. Sheldon 3990

DRAFT

Project Title

ACTIVE TRANSPORT LINK 1
PACIFIC HIGHWAY

Drawing Title


SHARED PATH
DESIGN DEVELOPMENT

0 5 10 20 30 40 50
1:500 METRES

Drawing Created (date)	LI
Drawing Created (by)	LI
Verified	TF
Approved	SH
Scale	1:500 @A1

Project No.	Drawing No.	Issue
200773	2008	B

This drawing is the copyright of Group GSA Pty Ltd and may not be altered, reproduced or transmitted in any form or by any means in part or in whole without the written permission of Group GSA Pty Ltd.
All levels and dimensions are to be checked and verified on site prior to the commencement of any work, making of shop drawings or fabrication of components. Do not scale drawings. Use figured Dimensions.

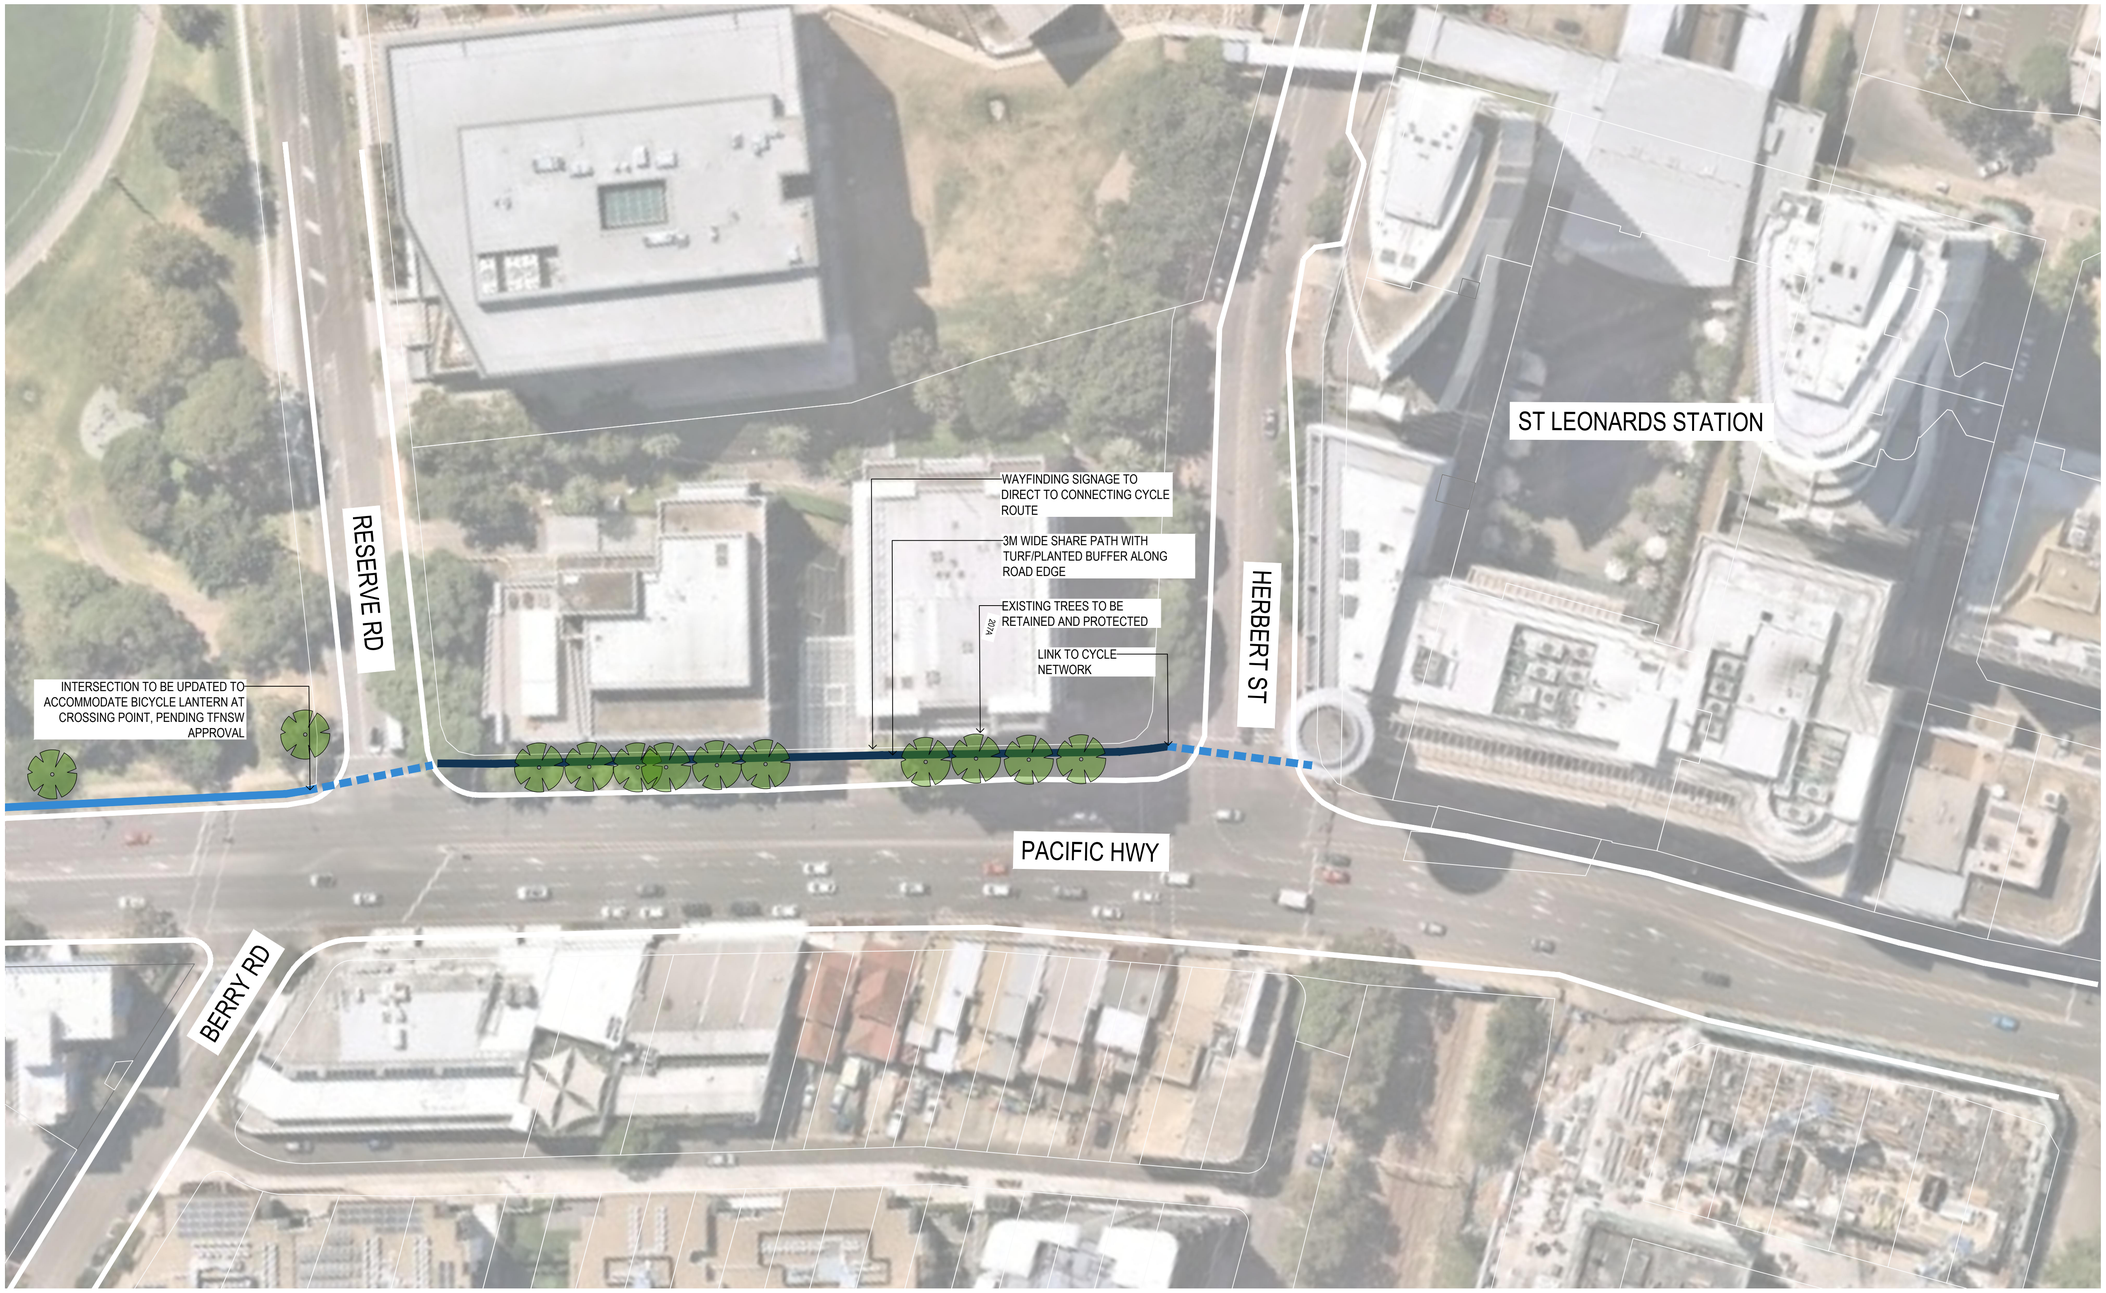

LEGEND

- PROPOSED SHARED PATH WITH PLANTING/TURF VERGE
- PROPOSED SHARED PATH FULL EXTENT TO KERB
- PROPOSED SHARED PATH FULL EXTENT TO KERB WITH TREES
- REDUCED CROSSING LENGTH
- INTERSECTION CROSSING
- BUS SHELTER ORIGINAL LOCATION - TO BE RELOCATED
- BUS SHELTER RELOCATED LOCATION
- BUS SHELTER EXISTING LOCATION TO REMAIN
- TREE
- PROPOSED KERB BUILD OUT
- EXISTING KERB

Amendments

	Description	Date
A	DRAFT DD ISSUE	19/04/2021
B	REVISED DD ISSUE	19/05/2021

Client
Willoughby Council
31 Victor Street, Chatswood, NSW 2067, Australia
T 02 9777 1000

Consultant
Cardno Engineering
Level 9, The Forum, 203 Pacific Highway, St Leonards, NSW, 2065
T +61 3369 9822

Architect
GROUP GSA
Group GSA Pty Ltd ABN 76 002 113 779
Level 7, 80 William St East Sydney NSW Australia 2011 www.groupgsa.com
T +612 9361 4144 F +612 9332 3458
architecture interior design urban design landscape
nom architect M. Sheldon 3990

DRAFT

Project Title
ACTIVE TRANSPORT LINK 1
PACIFIC HIGHWAY

Drawing Title
SHARED PATH
DESIGN DEVELOPMENT

0 5 10 20 30 40 50
1:500 METRES

Drawing Created (date)	LI
Drawing Created (by)	LI
Verified	TF
Approved	SH
Scale	1:500 @A1

Project No.	Drawing No.	Issue
200773	2009	B

This drawing is the copyright of Group GSA Pty Ltd and may not be altered, reproduced or transmitted in any form or by any means in part or in whole without the written permission of Group GSA Pty Ltd.
All levels and dimensions are to be checked and verified on site prior to the commencement of any work, making of shop drawings or fabrication of components. Do not scale drawings. Use figured Dimensions.



01 - INTERSECTION - RIMMINGTON ST
1 : 50

Amendments

	Description	Date
A	DRAFT DD ISSUE	19/04/2021
B	REVISED DD ISSUE	19/05/2021

Client
Willoughby Council
31 Victor Street, Chatswood, NSW 2067, Australia
T 02 9777 1000

Consultant
Cardno Engineering
Level 9, The Forum, 203 Pacific Highway, St Leonards, NSW, 2065
T +61 3369 9822

Architect
GROUP GSA
Group GSA Pty Ltd ABN 76 002 113 779
Level 7, 80 William St East Sydney NSW Australia 2011 www.groupgsa.com
T +612 9361 4144 F +612 9332 3458
architecture interior design urban design landscape
nom architect M. Sheldon 3990

DRAFT


Project Title
ACTIVE TRANSPORT LINK 1
PACIFIC HIGHWAY

Drawing Title
INTERSECTION DETAIL

Drawing Created (date)	LI
Drawing Created (by)	LI
Verified	TF
Approved	SH
Scale	1:50 @A1

Project No.	Drawing No.	Issue
200773	3001	B

This drawing is the copyright of Group GSA Pty Ltd and may not be altered, reproduced or transmitted in any form or by any means in part or in whole without the written permission of Group GSA Pty Ltd.
All levels and dimensions are to be checked and verified on site prior to the commencement of any work, making of shop drawings or fabrication of components. Do not scale drawings. Use figured Dimensions.

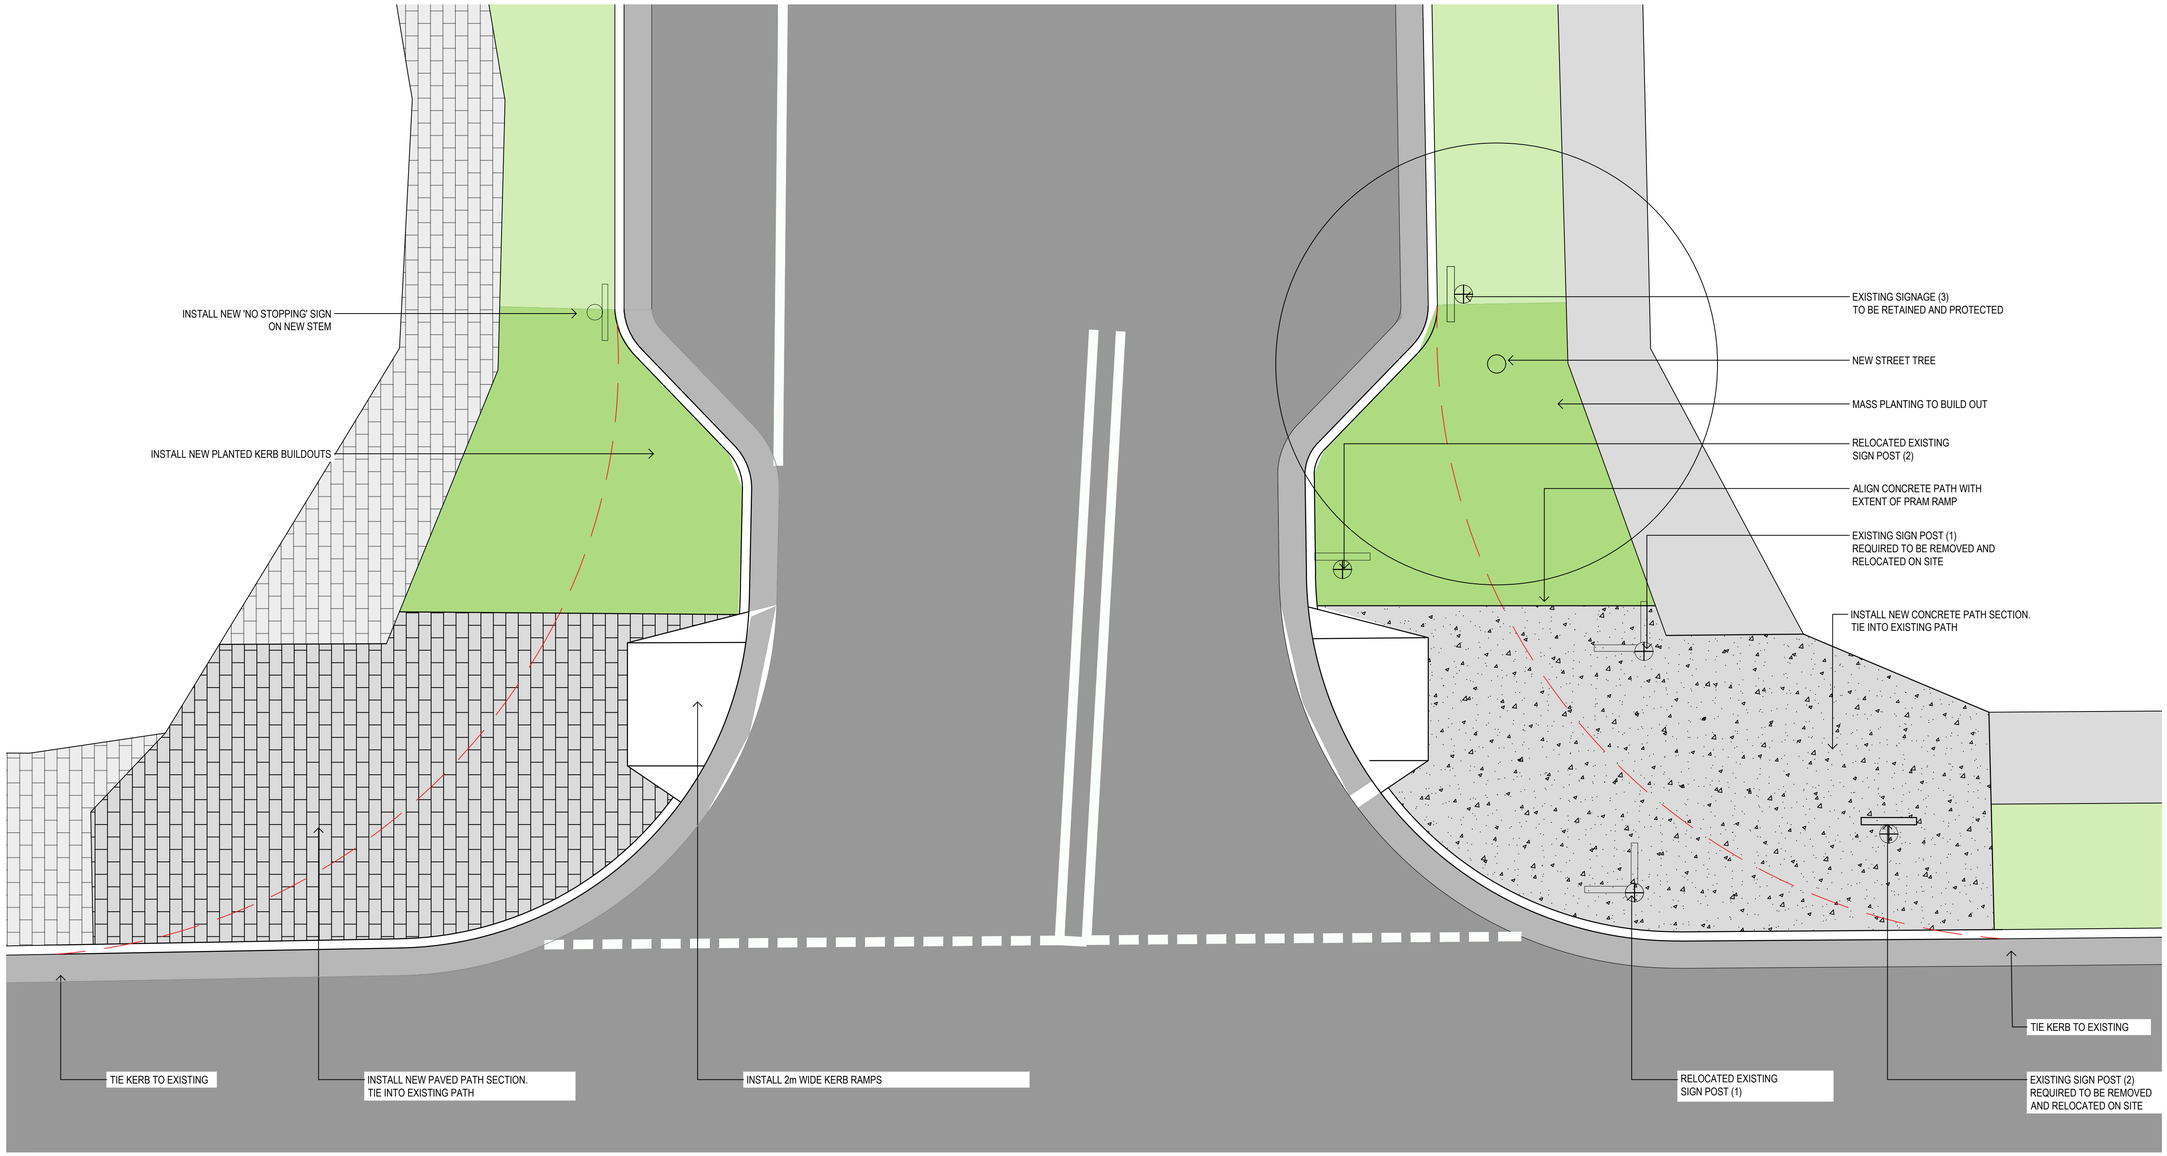

01 - INTERSECTION - ALTO PLACE
1 : 50

Amendments

	Description	Date
A	DRAFT DD ISSUE	19/04/2021
B	REVISED DD ISSUE	19/05/2021

Client
Willoughby Council
31 Victor Street, Chatswood, NSW 2067, Australia
T 02 9777 1000

Consultant
Cardno Engineering
Level 9, The Forum, 203 Pacific Highway, St Leonards, NSW, 2065
T +61 3369 9822

Architect
GROUP GSA
Group GSA Pty Ltd ABN 76 002 113 779
Level 7, 80 William St East Sydney NSW Australia 2011 www.groupgsa.com
T +612 9361 4144 F +612 9332 3458
architecture interior design urban design landscape
nom architect M. Sheldon 3990

DRAFT


Project Title
ACTIVE TRANSPORT LINK 1
PACIFIC HIGHWAY

Drawing Title
INTERSECTION DETAIL

Drawing Created (date)	LI
Drawing Created (by)	LI
Verified	TF
Approved	SH
Scale	1:50 @A1

Project No.	Drawing No.	Issue
200773	3002	B

This drawing is the copyright of Group GSA Pty Ltd and may not be altered, reproduced or transmitted in any form or by any means in part or in whole without the written permission of Group GSA Pty Ltd.
All levels and dimensions are to be checked and verified on site prior to the commencement of any work, making of shop drawings or fabrication of components. Do not scale drawings. Use figured Dimensions.

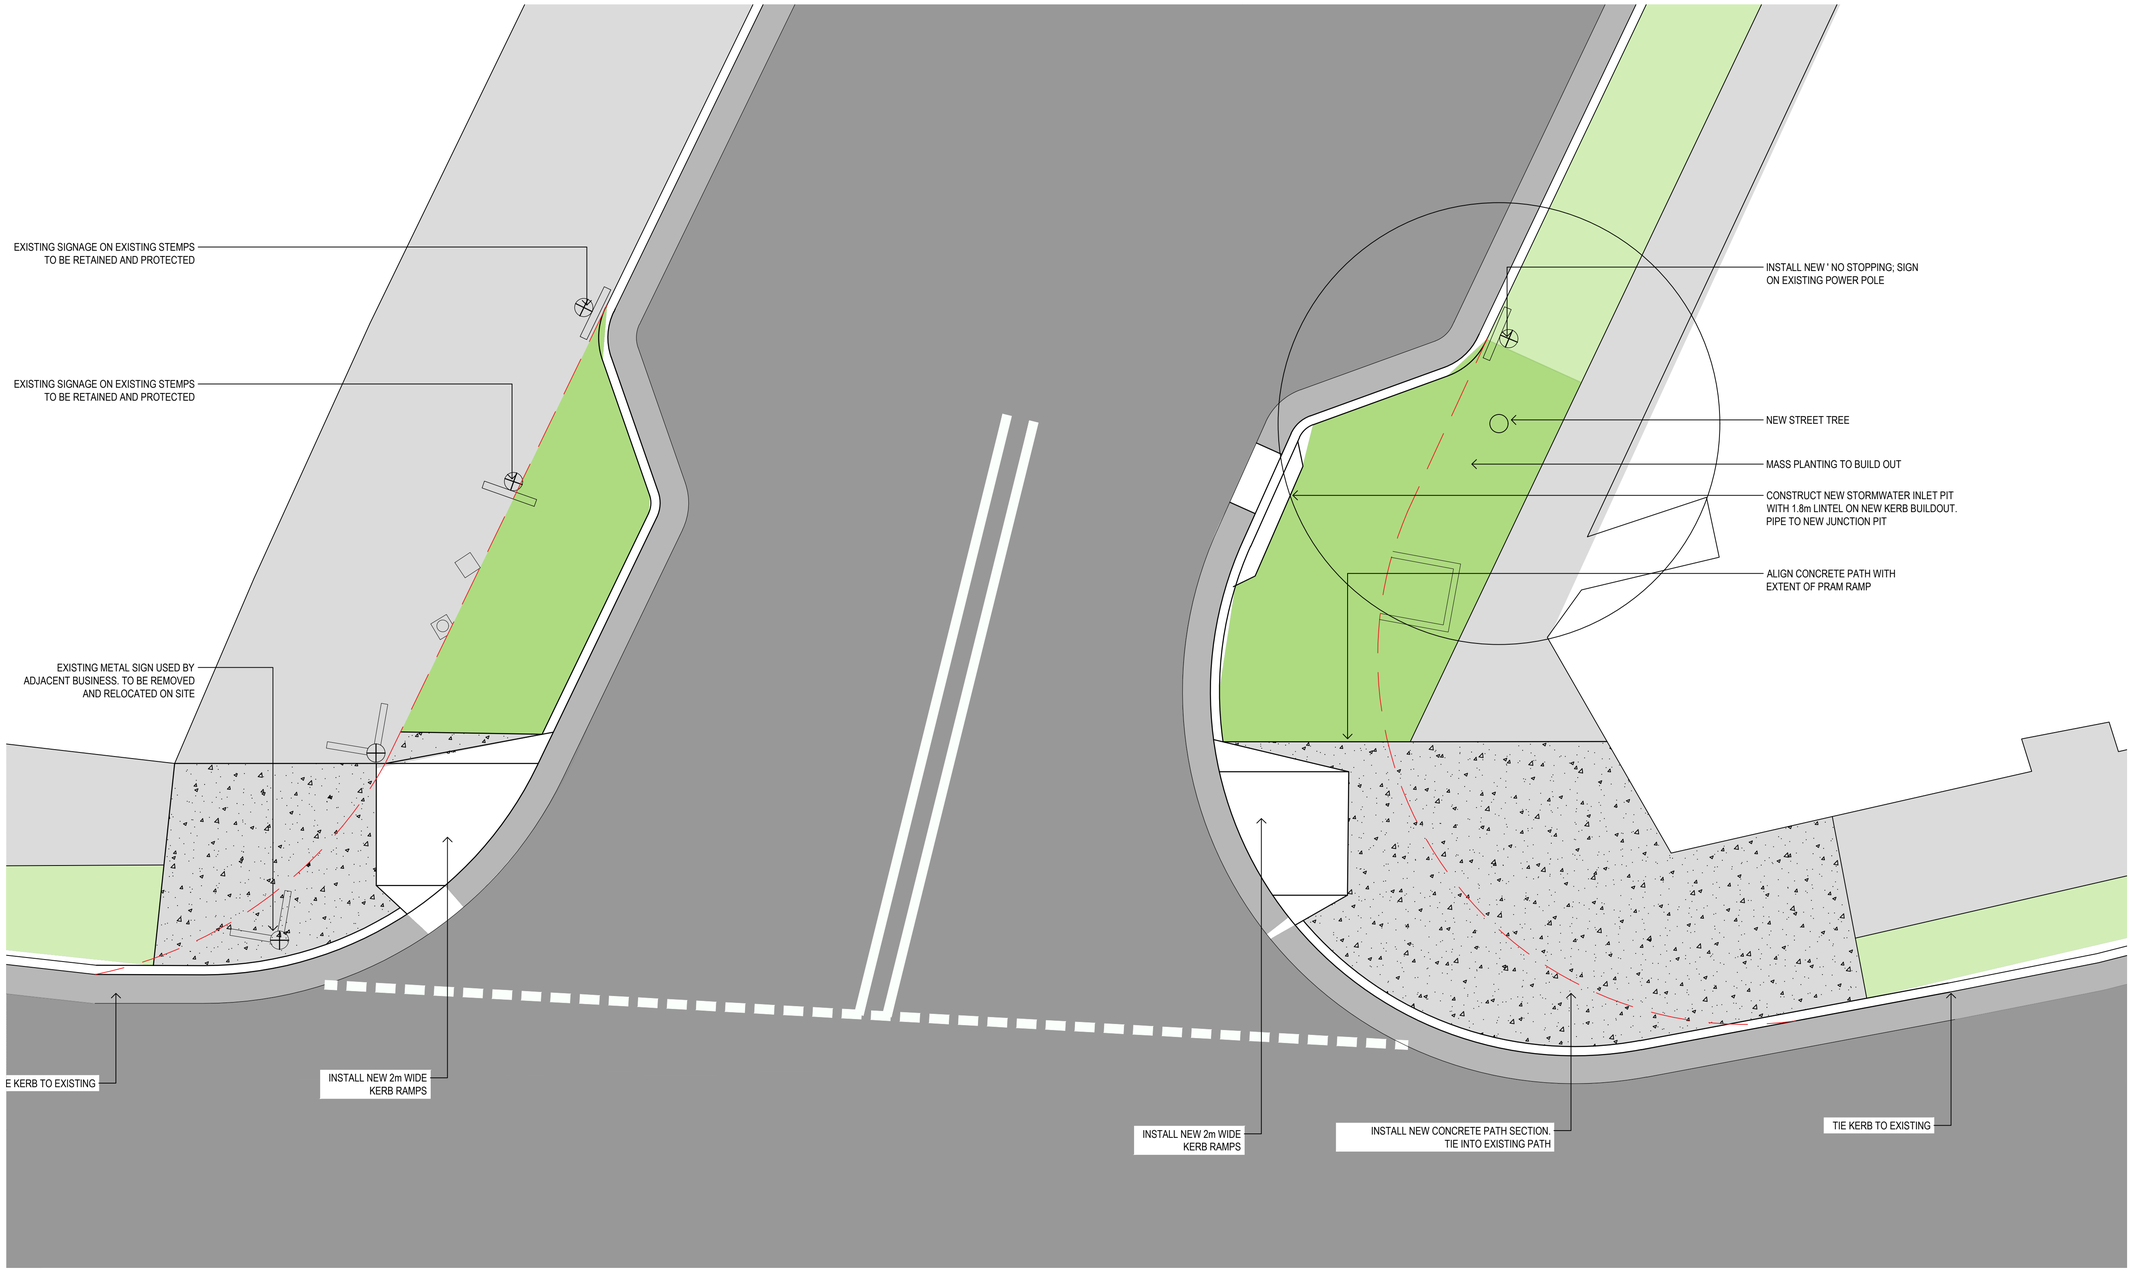

01 - INTERSECTION - WHITING ST
1 : 50

Amendments

	Description	Date
A	DRAFT DD ISSUE	19/04/2021
B	REVISED DD ISSUE	19/05/2021

Client
Willoughby Council
31 Victor Street, Chatswood, NSW 2067, Australia
T 02 9777 1000

Consultant
Cardno Engineering
Level 9, The Forum, 203 Pacific Highway, St Leonards, NSW, 2065
T +61 3369 9822

Architect
GROUPGSA
Group GSA Pty Ltd ABN 76 002 113 779
Level 7, 80 William St East Sydney NSW Australia 2011 www.groupgsa.com
T +612 9361 4144 F +612 9332 3458
architecture interior design urban design landscape
nom architect M. Sheldon 3990

DRAFT


Project Title
ACTIVE TRANSPORT LINK 1
PACIFIC HIGHWAY

Drawing Title
INTERSECTION DETAIL

Drawing Created (date)	LI
Drawing Created (by)	LI
Verified	TF
Approved	SH
Scale	1:50 @A1

Project No.	Drawing No.	Issue
200773	3003	B

This drawing is the copyright of Group GSA Pty Ltd and may not be altered, reproduced or transmitted in any form or by any means in part or in whole without the written permission of Group GSA Pty Ltd.
All levels and dimensions are to be checked and verified on site prior to the commencement of any work, making of shop drawings or fabrication of components. Do not scale drawings. Use figured Dimensions.

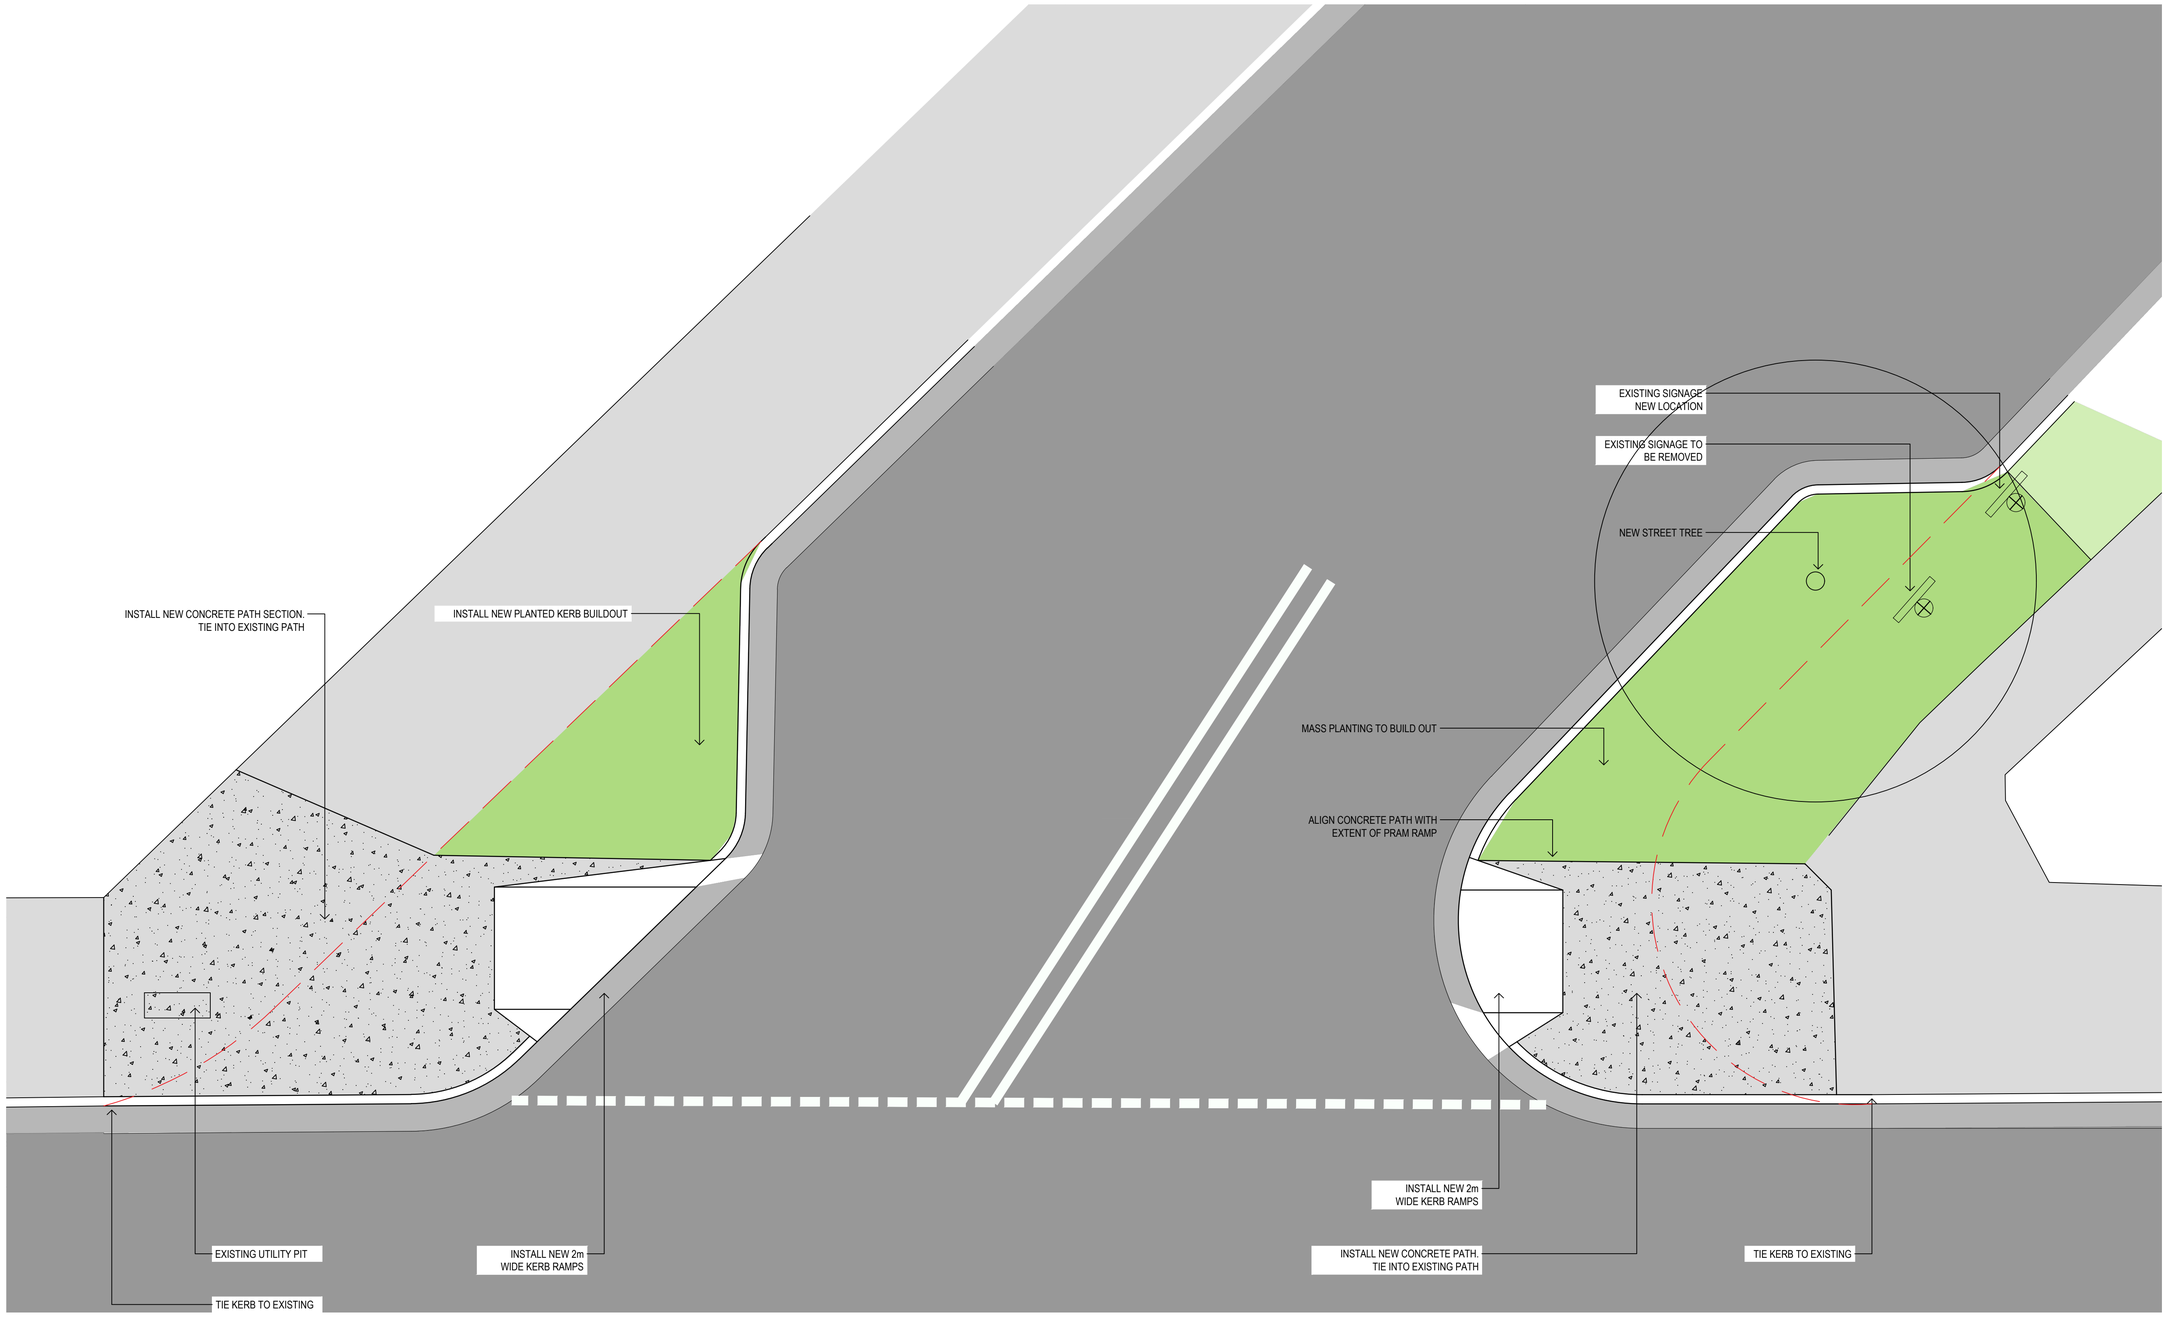

01 - INTERSECTION - DICKSON AVE
1 : 50

Amendments

	Description	Date
A	DRAFT DD ISSUE	19/04/2021
B	REVISED DD ISSUE	19/05/2021

Client
Willoughby Council
31 Victor Street, Chatswood,
NSW 2067, Australia
T 02 9777 1000

Consultant
Cardno Engineering
Level 9, The Forum, 203 Pacific Highway,
St Leonards, NSW, 2065
T +61 3369 9822

Architect
GROUP GSA
Group GSA Pty Ltd ABN 76 002 113 779
Level 7, 80 William St East Sydney NSW
Australia 2011 www.groupgsa.com
T +612 9361 4144 F +612 9332 3458
architecture interior design urban design landscape
nom architect M. Sheldon 3990

DRAFT


Project Title
ACTIVE TRANSPORT LINK 1
PACIFIC HIGHWAY

Drawing Title
INTERSECTION DETAIL

Drawing Created (date)	LI
Drawing Created (by)	LI
Verified	TF
Approved	SH
Scale	1:50 @A1

Project No.	Drawing No.	Issue
200773	3004	B

This drawing is the copyright of Group GSA Pty Ltd and may not be altered, reproduced or transmitted in any form or by any means in part or in whole without the written permission of Group GSA Pty Ltd.
All levels and dimensions are to be checked and verified on site prior to the commencement of any work, making of shop drawings or fabrication of components. Do not scale drawings. Use figured Dimensions.

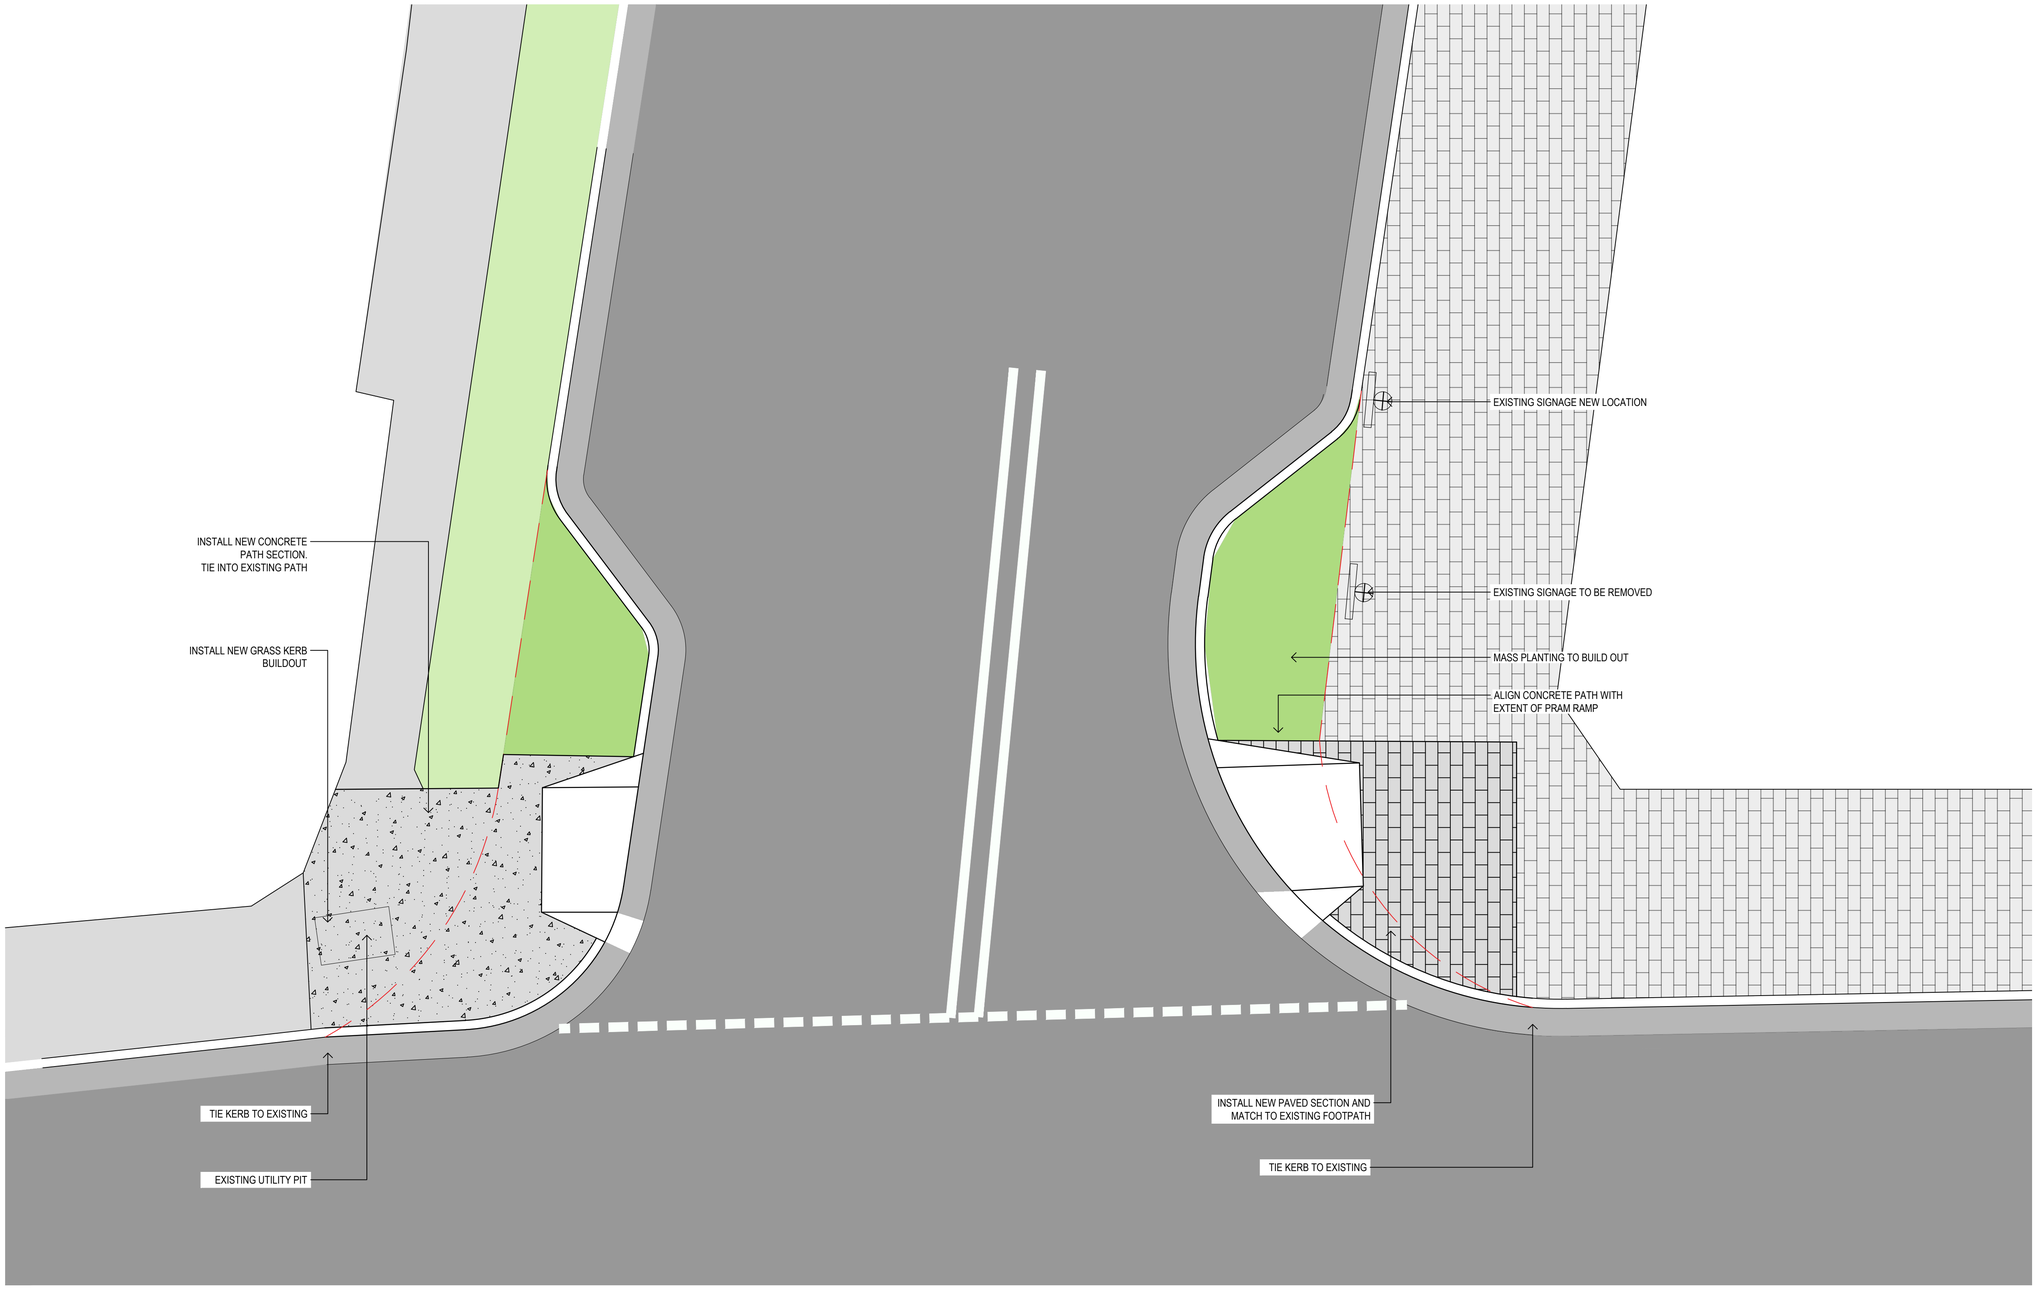

01 - INTERSECTION - CARLOTTA ST
1 : 50

Amendments

	Description	Date
A	DRAFT DD ISSUE	19/04/2021
B	REVISED DD ISSUE	19/05/2021

Client

Willoughby Council
31 Victor Street, Chatswood,
NSW 2067, Australia
T 02 9777 1000

Consultant

Cardno Engineering
Level 9, The Forum, 203 Pacific Highway,
St Leonards, NSW, 2065
T +61 3369 9822

Architect

GROUPGSA
Group GSA Pty Ltd ABN 76 002 113 779
Level 7, 80 William St East Sydney NSW
Australia 2011 www.groupgsa.com
T +612 9361 4144 F +612 9332 3458
architecture interior design urban design landscape
nom architect M. Sheldon 3990

DRAFT

Project Title

ACTIVE TRANSPORT LINK 1
PACIFIC HIGHWAY

Drawing Title

INTERSECTION DETAIL

Drawing Created (date)	LI
Drawing Created (by)	LI
Verified	TF
Approved	SH
Scale	1:50 @A1


Project No.	Drawing No.	Issue
200773	3005	B

This drawing is the copyright of Group GSA Pty Ltd and may not be altered, reproduced or transmitted in any form or by any means in part or in whole without the written permission of Group GSA Pty Ltd.
All levels and dimensions are to be checked and verified on site prior to the commencement of any work, making of shop drawings or fabrication of components. Do not scale drawings. Use figured Dimensions.




01 - BUS STOP - ADJACENT PALMER ST

1 : 100

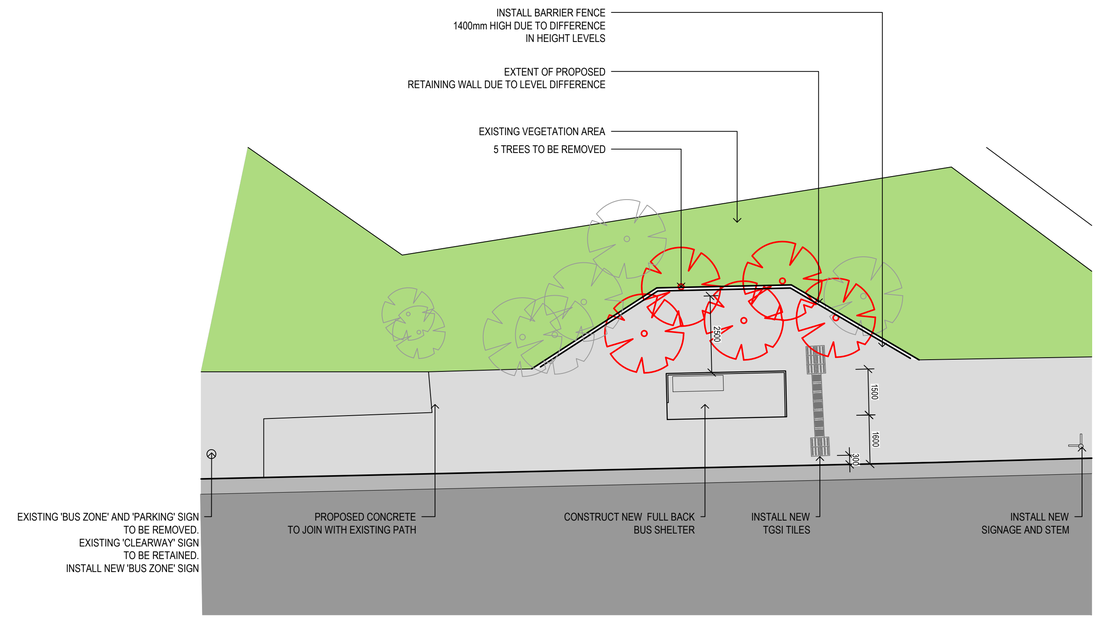


02 - BUS STOP - ADJACENT ERIC ROAD

1 : 100

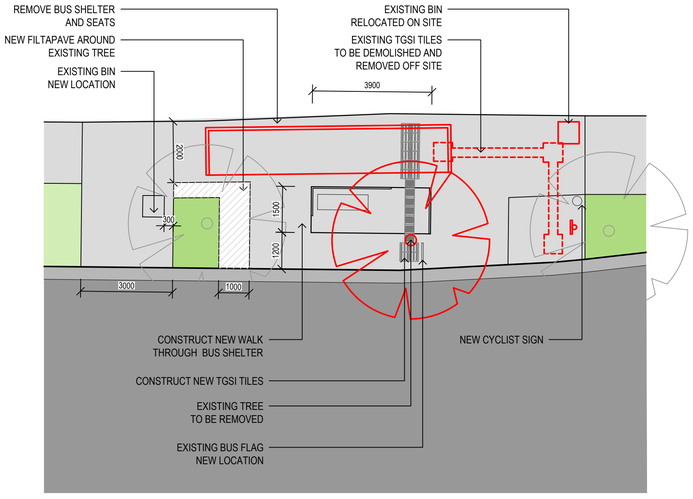

03 - BUS STOP - OPPOSITE BURLEY STREET

1 : 100

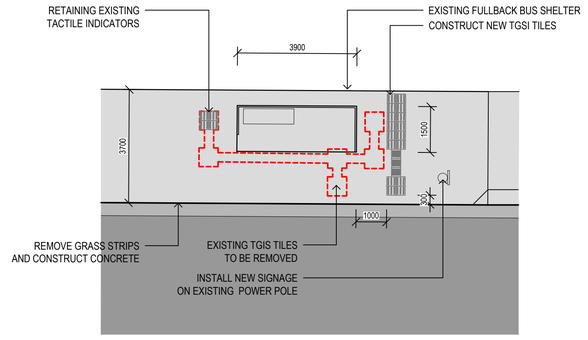

04 - BUS STOP - OPPOSITE ALLISON AVENUE

1 : 100

Amendments

	Description	Date
A	DRAFT DD ISSUE	19/04/2021
B	REVISED DD ISSUE	19/05/2021

Client

Willoughby Council
31 Victor Street, Chatswood, NSW 2067, Australia
T 02 9777 1000

Consultant

Cardno Engineering
Level 9, The Forum, 203 Pacific Highway, St Leonards, NSW, 2065
T +61 3369 9822

Architect

GROUP GSA

Group GSA Pty Ltd ABN 76 002 113 779
Level 7, 80 William St East Sydney NSW Australia 2011 www.groupgsa.com
T +612 9361 4144 F +612 9332 3458

architecture interior design urban design landscape
nom architect M. Sheldon 3990

DRAFT

Project Title

ACTIVE TRANSPORT LINK 1
PACIFIC HIGHWAY


Drawing Title

BUS STOP DETAILS


Drawing Created (date)	LI
Drawing Created (by)	LI
Verified	TF
Approved	SH
Scale	1:100 @A1

Project No.	Drawing No.	Issue
200773	4001	B


This drawing is the copyright of Group GSA Pty Ltd and may not be altered, reproduced or transmitted in any form or by any means in part or in whole without the written permission of Group GSA Pty Ltd.
All levels and dimensions are to be checked and verified on site prior to the commencement of any work, making of shop drawings or fabrication of components. Do not scale drawings. Use figured Dimensions.

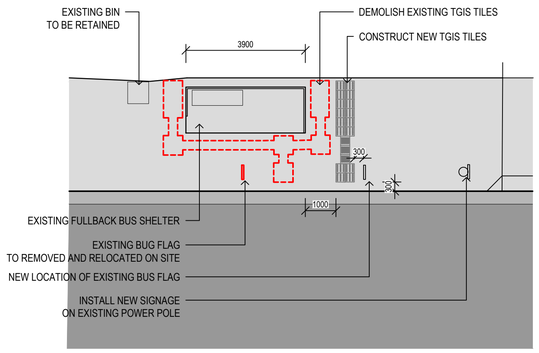


05 BUS STOP - OPPOSITE COBDEN AVENUE
1 : 100

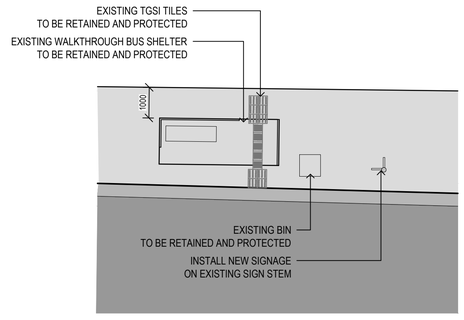

06 BUS STOP - ADJACENT DICKSON AVENUE
1 : 100

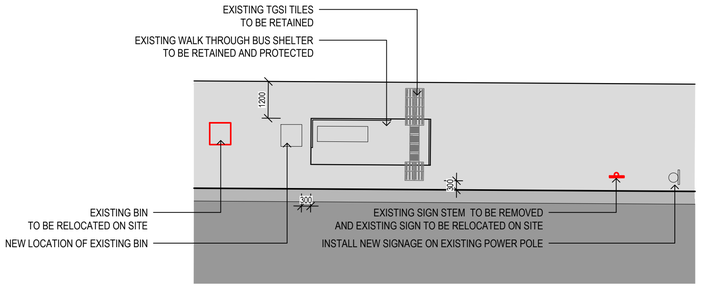

07 BUS STOP - ADJACENT CAMPBELL STREET
1 : 100

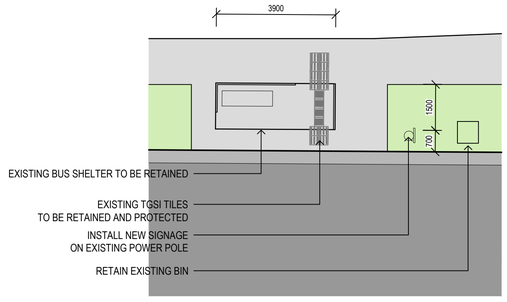

08 BUS STOP -SOUTH OF CAMPBELL STREET
1 : 100

Amendments

	Description	Date
A	DRAFT DD ISSUE	19/04/2021
B	REVISED DD ISSUE	19/05/2021

Client
Willoughby Council
31 Victor Street, Chatswood, NSW 2067, Australia
T 02 9777 1000

Consultant
Cardno Engineering
Level 9, The Forum, 203 Pacific Highway, St Leonards, NSW, 2065
T +61 3369 9822

Architect
GROUP GSA
Group GSA Pty Ltd ABN 76 002 113 779
Level 7, 80 William St East Sydney NSW Australia 2011 www.groupgsa.com
T +612 9361 4144 F +612 9332 3458
architecture interior design urban design landscape
nom architect M. Sheldon 3990

DRAFT


Project Title
ACTIVE TRANSPORT LINK 1
PACIFIC HIGHWAY

Drawing Title
BUS STOP DETAILS


Drawing Created (date)	LI
Drawing Created (by)	LI
Verified	TF
Approved	SH
Scale	1:100 @A1

Project No.	Drawing No.	Issue
200773	4002	B


This drawing is the copyright of Group GSA Pty Ltd and may not be altered, reproduced or transmitted in any form or by any means in part or in whole without the written permission of Group GSA Pty Ltd.
All levels and dimensions are to be checked and verified on site prior to the commencement of any work, making of shop drawings or fabrication of components. Do not scale drawings. Use figured Dimensions.

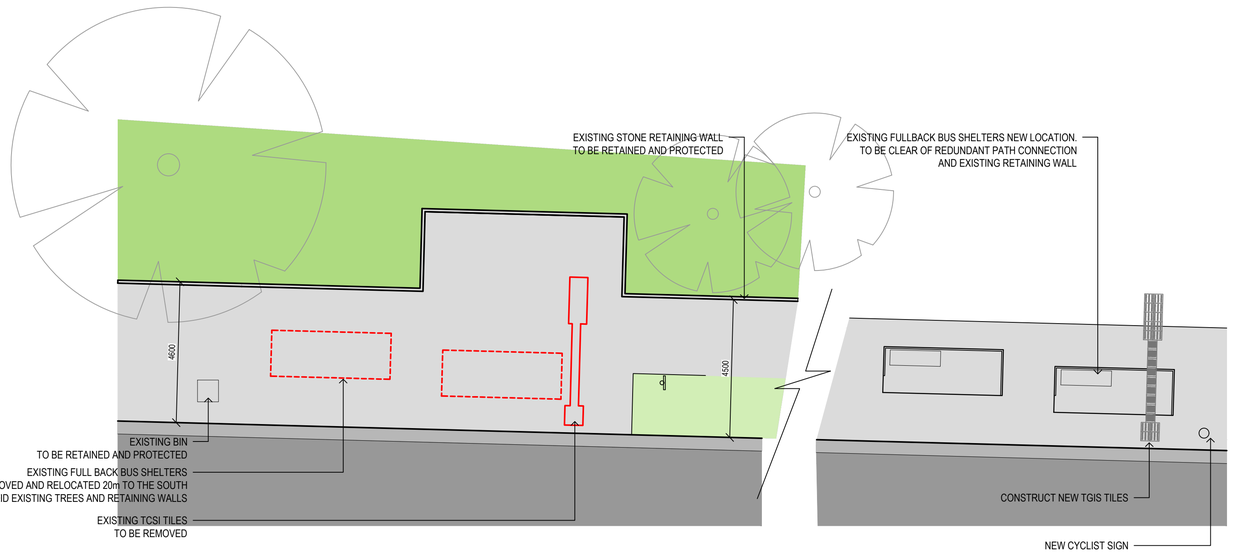

09 - BUS STOP - ADJACENT TAFE
1 : 100

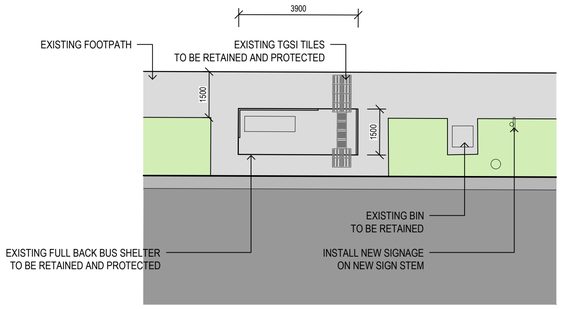

10 - BUS STOP - SOUTH OF BELLEVUE AVENUE
1 : 100

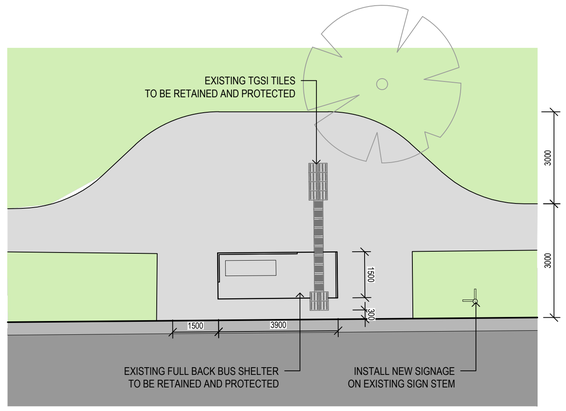

11 - BUS STOP - WEST OF RESERVE ROAD
1 : 100

Amendments

	Description	Date
A	DRAFT DD ISSUE	19/04/2021
B	REVISED DD ISSUE	19/05/2021

Client
Willoughby Council
31 Victor Street, Chatswood,
NSW 2067, Australia
T 02 9777 1000

Consultant
Cardno Engineering
Level 9, The Forum, 203 Pacific Highway,
St Leonards, NSW, 2065
T +61 3369 9822

Architect
GROUPGSA
Group GSA Pty Ltd ABN 76 002 113 779
Level 7, 80 William St East Sydney NSW
Australia 2011 www.groupgsa.com
T +612 9361 4144 F +612 9332 3458
architecture interior design urban design landscape
nom architect M. Sheldon 3990

DRAFT

Project Title
ACTIVE TRANSPORT LINK 1
PACIFIC HIGHWAY

Drawing Title
BUS STOP DETAILS

Drawing Created (date)	LI
Drawing Created (by)	LI
Verified	TF
Approved	SH
Scale	1:100 @A1

Project No.	Drawing No.	Issue
200773	4003	B

This drawing is the copyright of Group GSA Pty Ltd and may not be altered, reproduced or transmitted in any form or by any means in part or in whole without the written permission of Group GSA Pty Ltd.
All levels and dimensions are to be checked and verified on site prior to the commencement of any work, making of shop drawings or fabrication of components. Do not scale drawings. Use figured Dimensions.