
Northern Artarmon Parklands

The Northern Artarmon Parklands site includes;
- Decorative and functional site specific public art informed by the site's bowling club history.
- Enhanced pedestrian connections to Cordia Way and the existing playground in the adjoining reserve
- New signage and pathways through the site
- Weed eradication and additional planting works
- Use access and mobility standards to determine choice and location of furniture and signage.

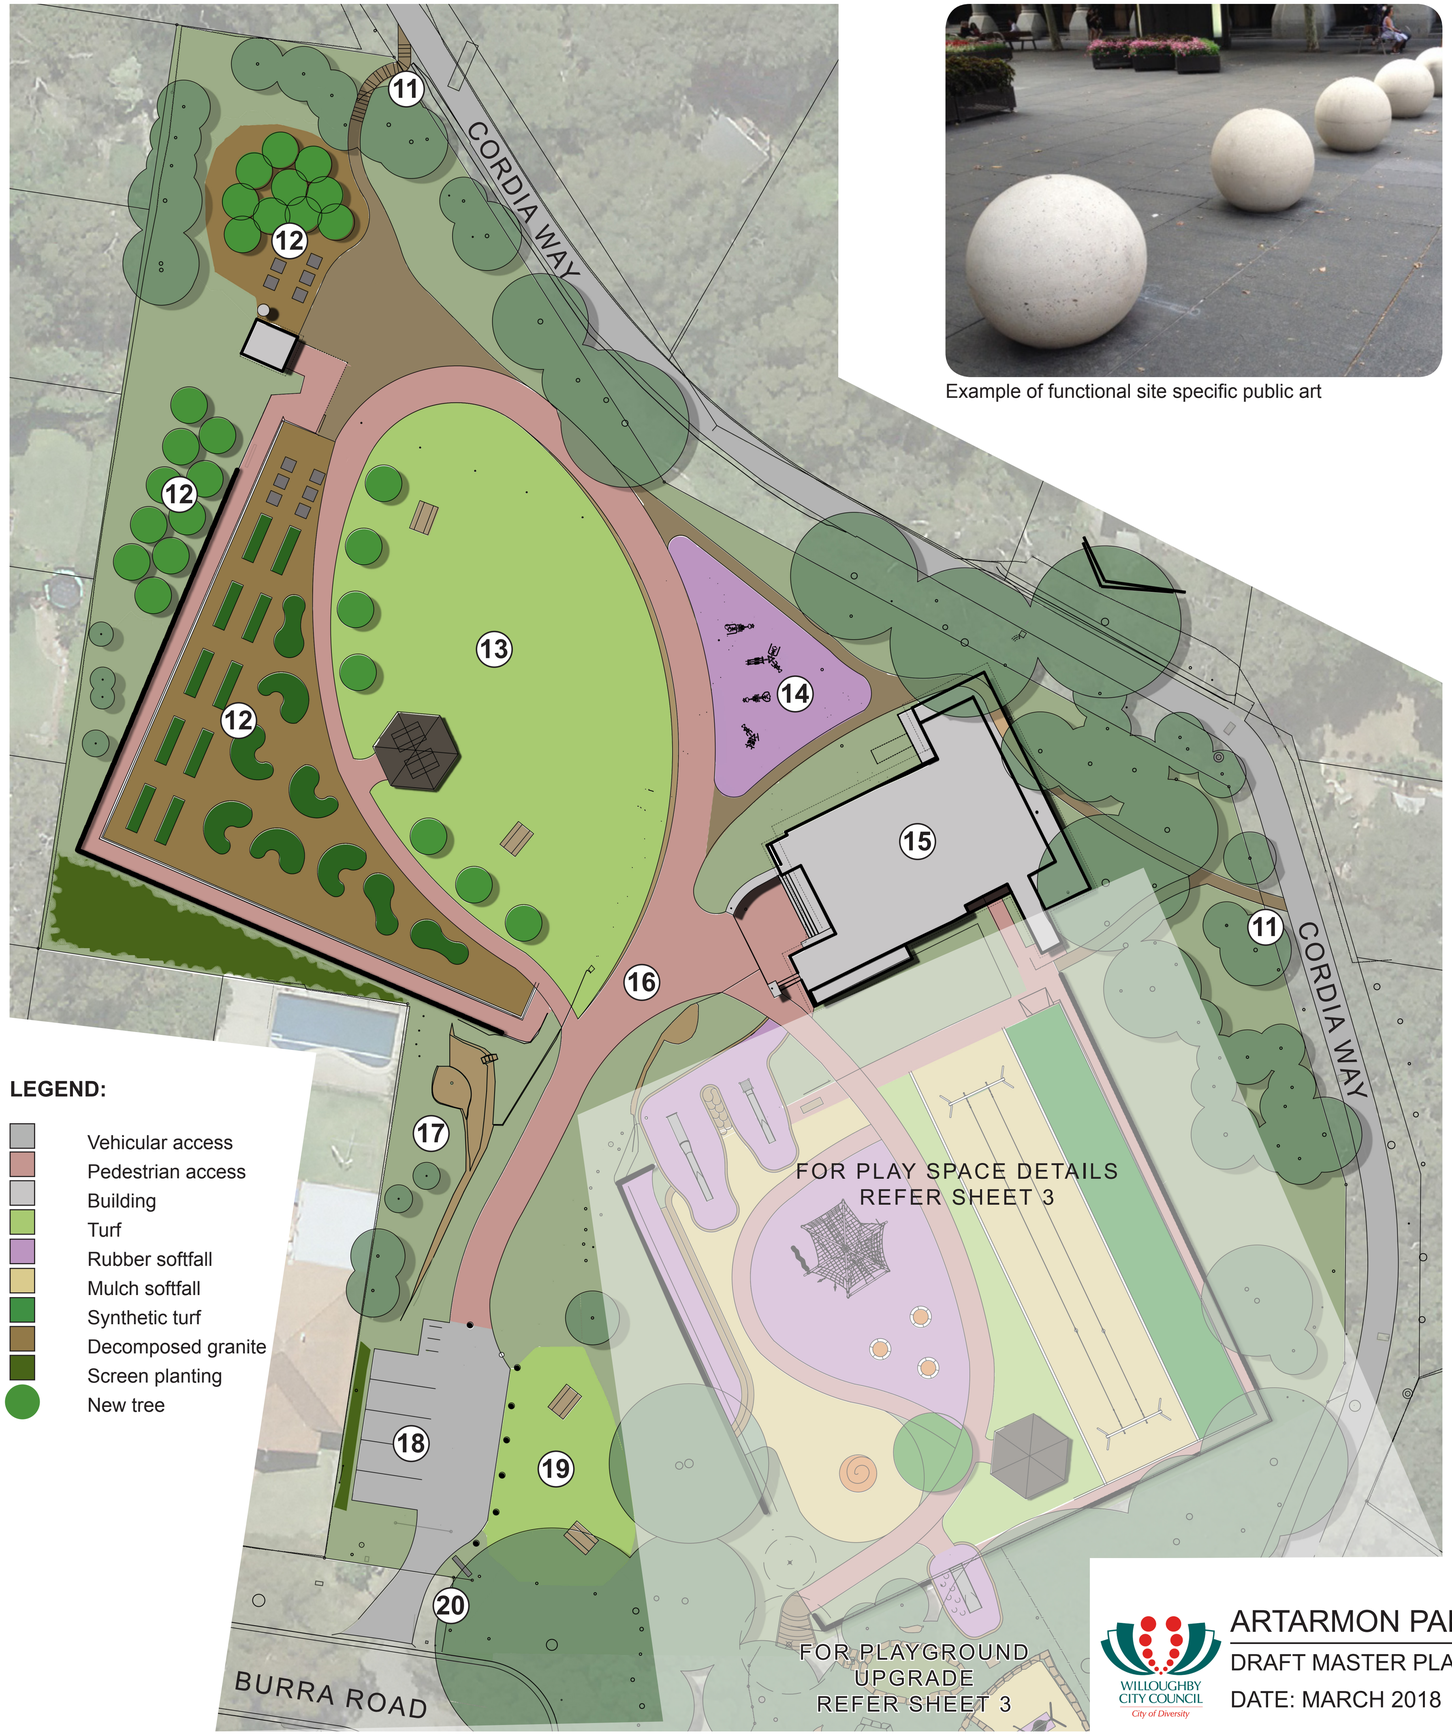

LEGEND:

- Vehicular access
- Pedestrian access
- Building
- Turf
- Rubber softfall
- Mulch softfall
- Synthetic turf
- Decomposed granite
- Screen planting
- New tree

11 Access
Create two new pedestrian entry points to the Artarmon Parklands site from Cordia Way.

12 Community garden
Provide space for new community garden on upper bowling green. Include raised planter beds, compost bins, fruit trees, and water storage. Refurbish existing shed for storage of garden tools and equipment and extend the roof to enable water collection.

13 Passive recreation area
Open lawn area, picnic settings, gazebo, BBQ facilities. Space for markets or outdoor cinema.

14 Outdoor fitness equipment
Provide outdoor fitness equipment (as per Open Space and Recreation Plan 2013).

15 Building
Former Artarmon Bowling Club house subject to a separate investigation and report.

16 Vehicular access
Roadway narrowed and retractable bollard installed at end of car park. Roadway for pedestrian use with occasional car access.

17 Flag pole
Refurbish existing flag pole and surrounding sandstone flagging and planting.

18 Parking area
Car park with 5 spaces including one accessible parking bay. Provision of bicycle parking. Screen planting between parking bays and neighbouring residential property.

19 Picnic area
Picnic area with picnic tables and lawn. Bollards to define area from car park.

20 Entry
Remove existing walls. New entry signage. Realign driveway to meet new car park.

Example of functional site specific public art


12. Raised planter beds in community garden


13. Gazebo with picnic tables and BBQ


14. Exercise equipment

WILLOUGHBY CITY COUNCIL
City of Diversity

ARTARMON PARKLANDS, ARTARMON

DRAFT MASTER PLAN | SHEET 2 OF 4

DATE: MARCH 2018 | SCALE - 1:250 @ A1