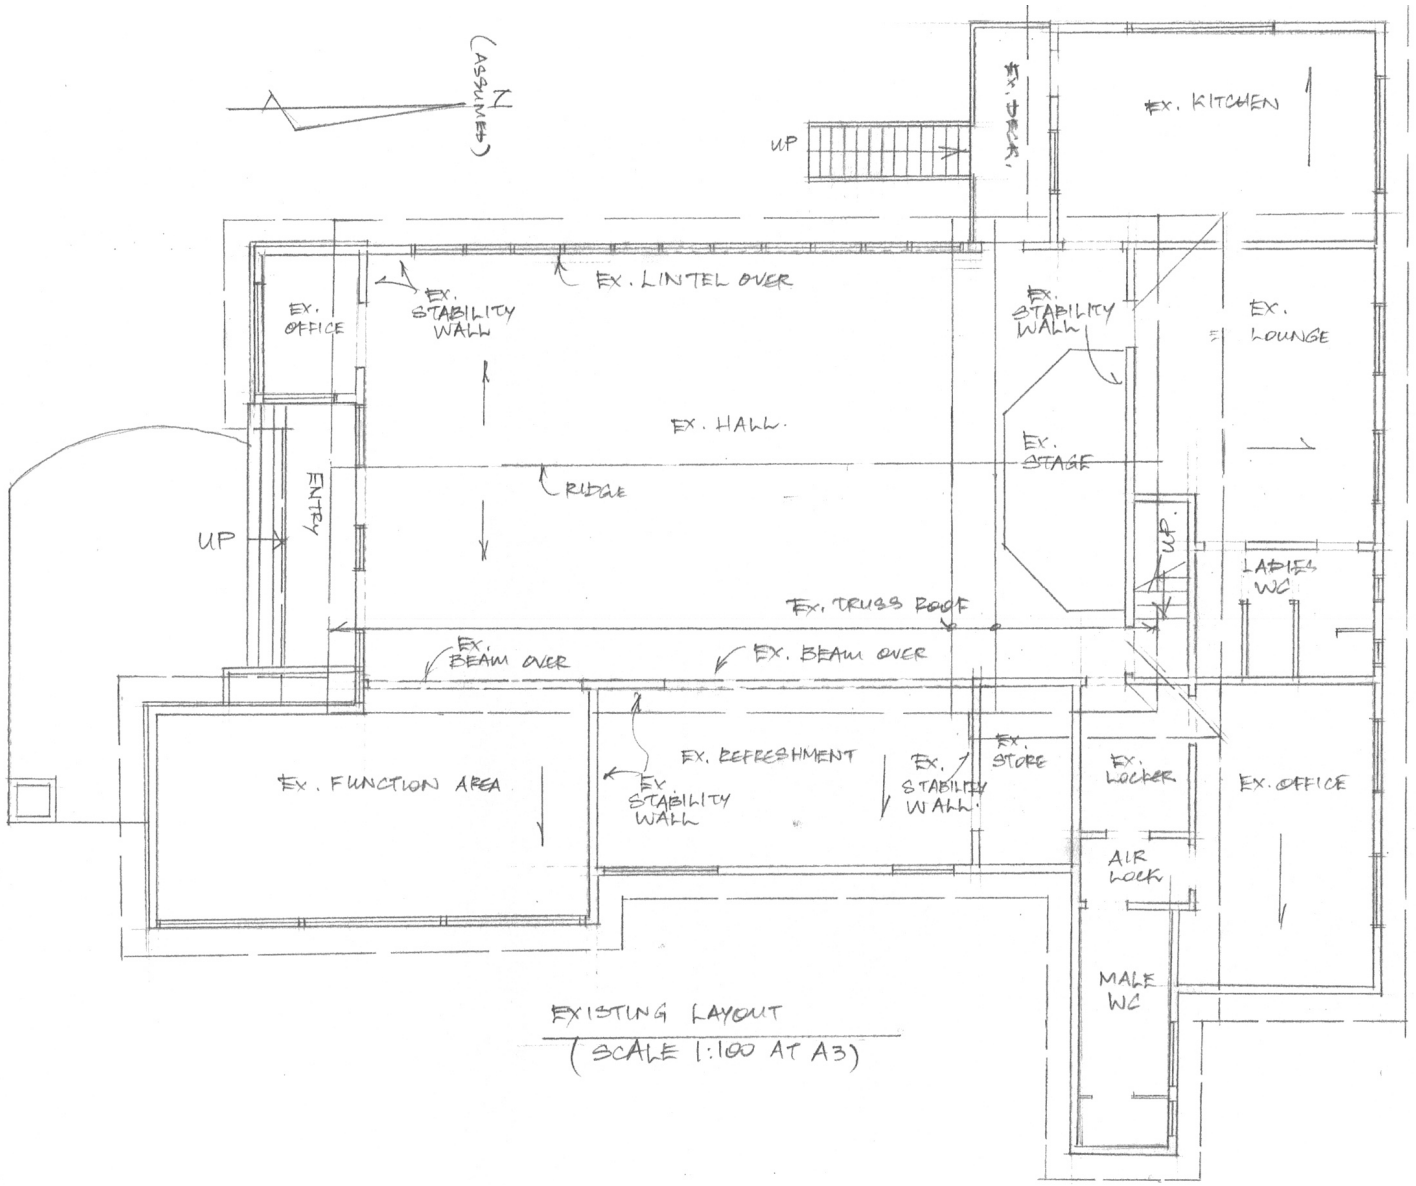


EXISTING LAYOUT
(SCALE 1:100 AT A3)

0 1000 2000 3000 4000

ARTARMON BOWLING CLUB
PROJECT: 1A, BURRA RD, ARTARMON NSW 2064

CLIENT: WILLOUGHBY CITY COUNCIL

JOSHUA CONSULTING ENGINEERS
PTY LTD (ABN 82 065 027 349)
20 SUSAN STREET
SOUTH WENTWORTHVILLE 2145
MOBILE NO: 0414 405 005
AH: (02) 9631 7129
EMAIL: mchuah88@gmail.com

DESIGNED BY:

MICHAEL O.K. CHUAH
B.E., M.I.E.AUST., C.P.ENG.(891675),
NER (CIVIL & STRUCTURAL)
ACCREDITED CERTIFIER (STRUCT)

DWG: 2019-83-S03 REV: A