


21. Inground trampoline



22. Spinning disk



23. Bouldering wall

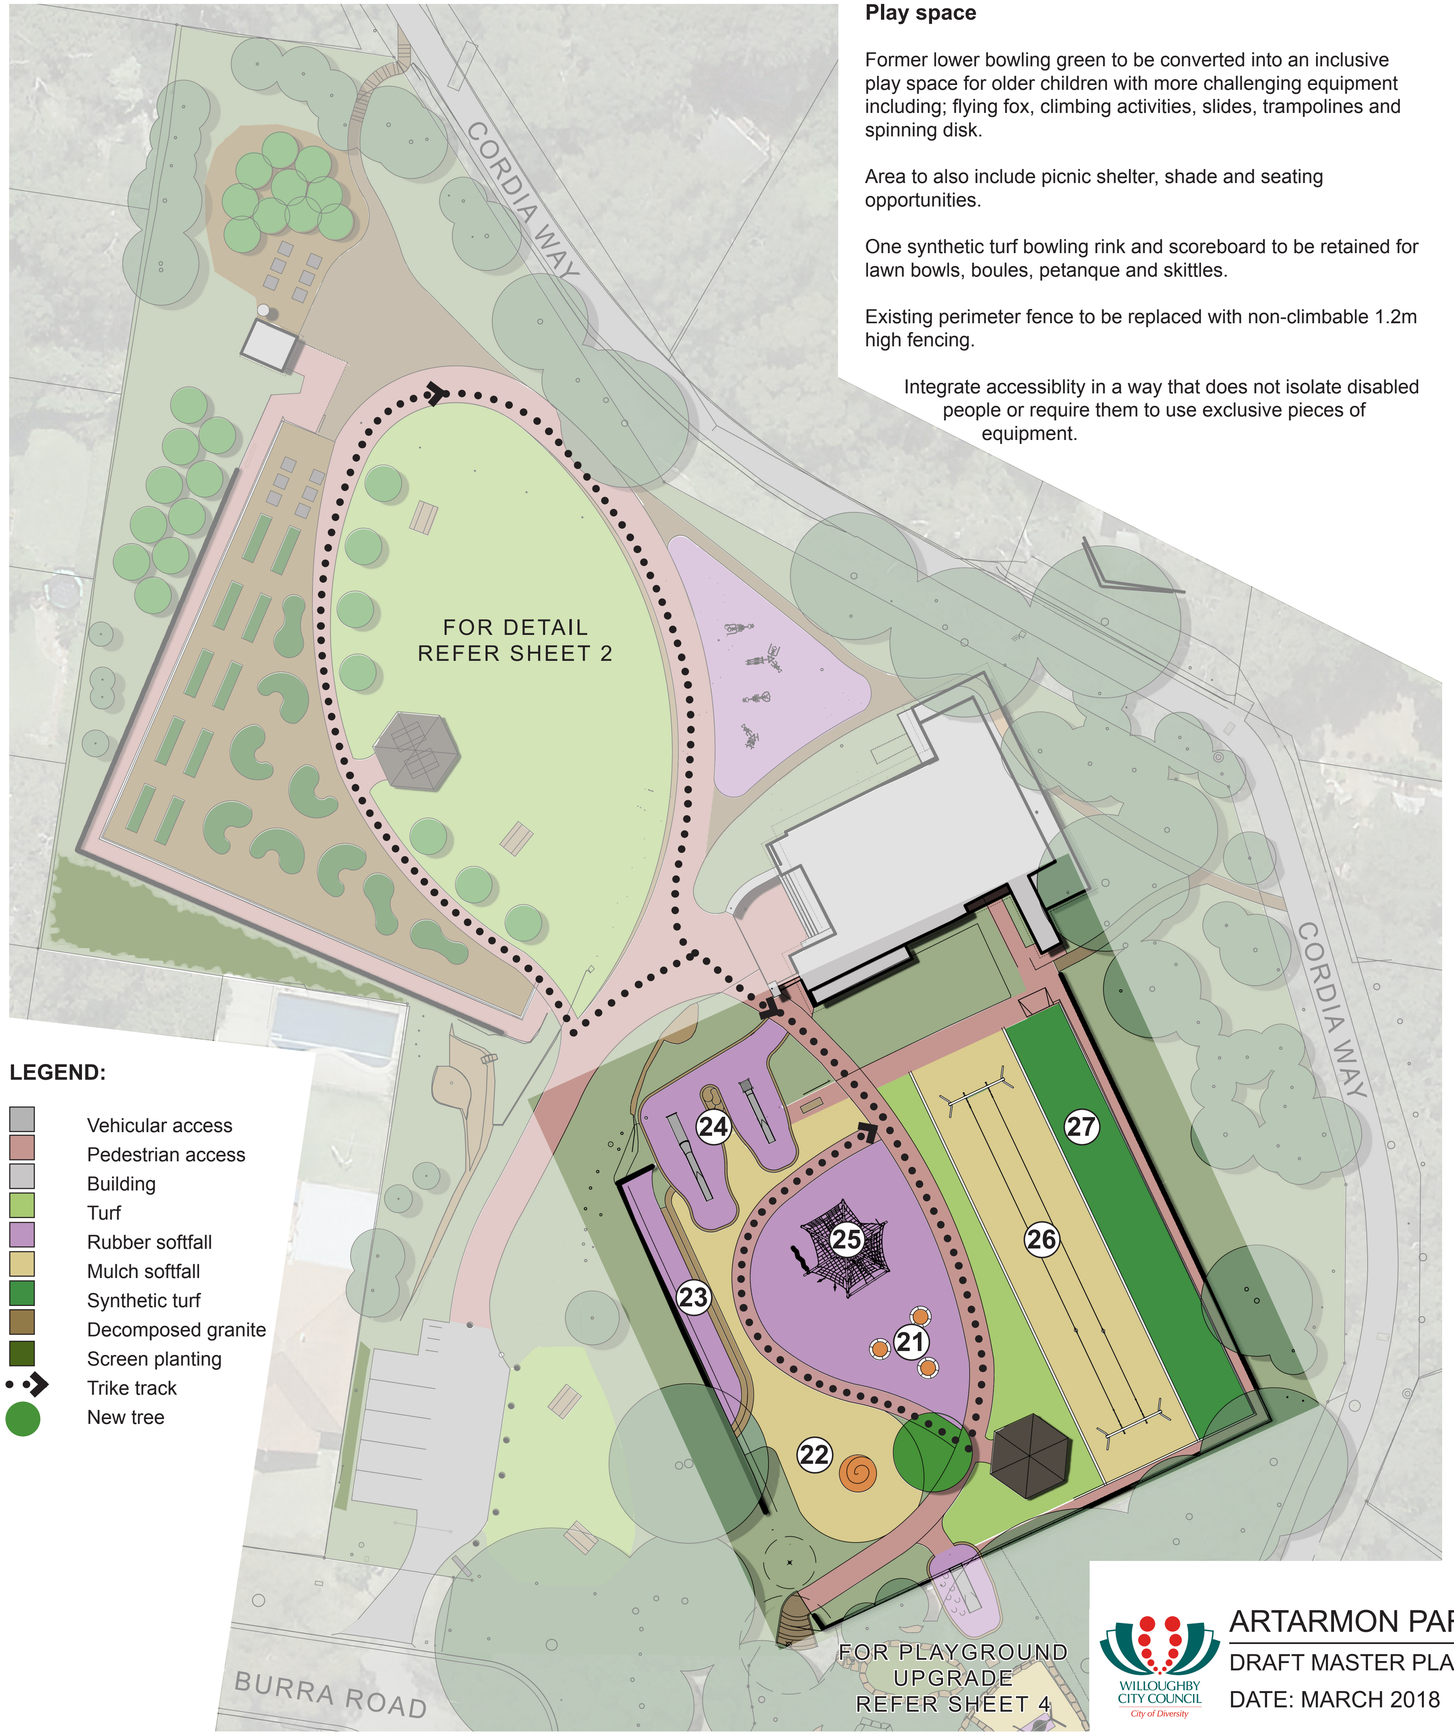

LEGEND:

- Vehicular access
- Pedestrian access
- Building
- Turf
- Rubber softfall
- Mulch softfall
- Synthetic turf
- Decomposed granite
- Screen planting
- Trike track
- New tree

Play space

Former lower bowling green to be converted into an inclusive play space for older children with more challenging equipment including; flying fox, climbing activities, slides, trampolines and spinning disk.

Area to also include picnic shelter, shade and seating opportunities.

One synthetic turf bowling rink and scoreboard to be retained for lawn bowls, boules, petanque and skittles.

Existing perimeter fence to be replaced with non-climbable 1.2m high fencing.

Integrate accessiblity in a way that does not isolate disabled people or require them to use exclusive pieces of equipment.



24. Slides



25. Climbing structure



26. Double flying fox



27. Synthetic turf bowling rink

WILLOUGHBY CITY COUNCIL
City of Diversity

ARTARMON PARKLANDS, ARTARMON

DRAFT MASTER PLAN — SHEET 3 OF 4

DATE: MARCH 2018 — SCALE - 1:250 @ A1