


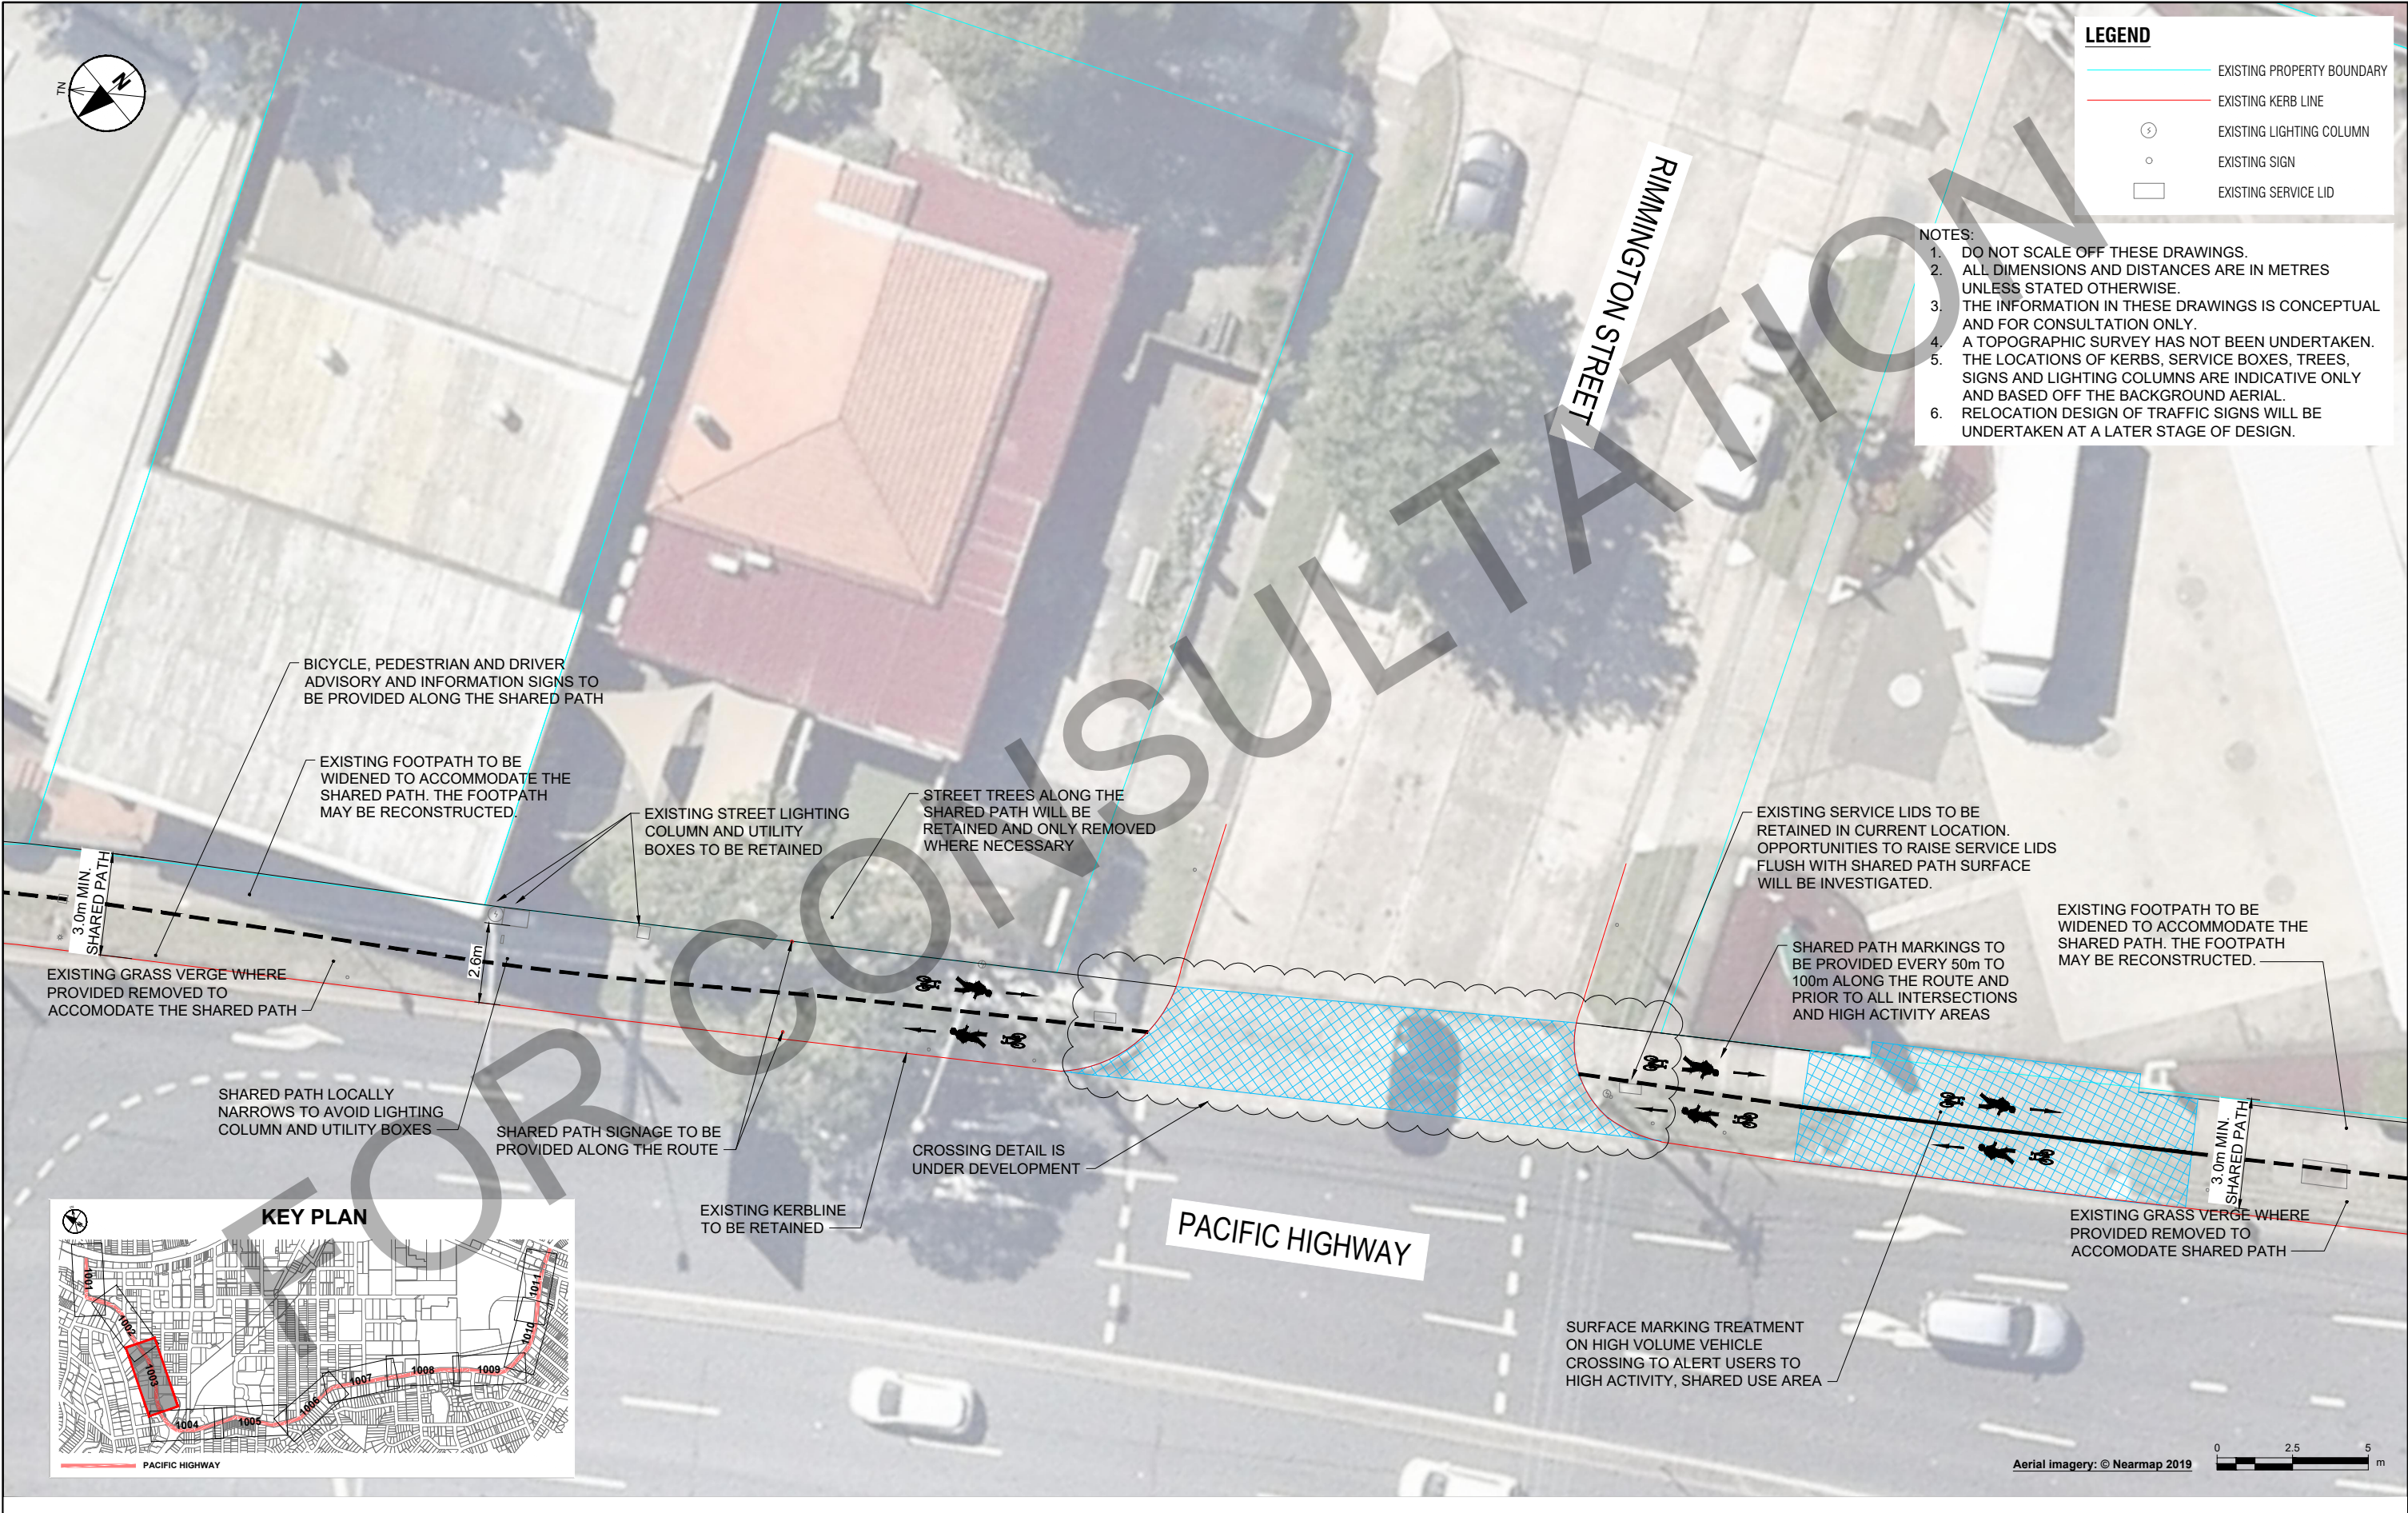

PROJECT

PACIFIC HIGHWAY
SHARED PATH

CLIENT

WILLOUGHBY CITY
COUNCIL

31 Victor Street
CHATSWOOD NSW 2067

Prepared for: WILLOUGHBY CITY
COUNCIL A.B.N 47 974 826 099

ISSUE/REVISION

NO.	DATE	DESCRIPTION
B	16/04/2019	FOR CONSULTATION
A	12/04/2019	FOR CONSULTATION
I/R	DATE	DESCRIPTION

SHEET TITLE

DRAFT CONCEPT DESIGN

SHEET NUMBER

SHEET 2 OF 3

FOR CONSULTATION ONLY