Artarmon playground is a district sized playground due for renewal as part of Council's Playgrounds Asset Management Plan. The intent is to address issues raised during community consultation.

The aim is to provide play opportunities for younger children, with more challenging equipment for older children provided on the former Artarmon Bowling Club site.

The existing trees, levels and fence are to be retained. Existing stone edging will be kept or reused where possible, and timber edging replaced with sandstone.


LEGEND:

Existing


- Tree to be retained
- Extent of tree canopy
- Name sign retained
- Fence to be retained

Proposed


- Tree to be removed
- Softfall mulch
- Rubber softfall
- Sand
- Crushed sandstone
- Concrete
- Sandstone edging
- Gate
- Bubbler
- Timber leaf seat
- Bin
- Bench seat with back

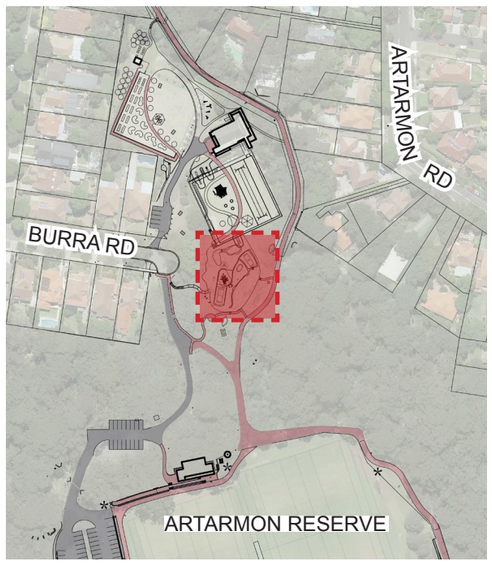

Location Plan

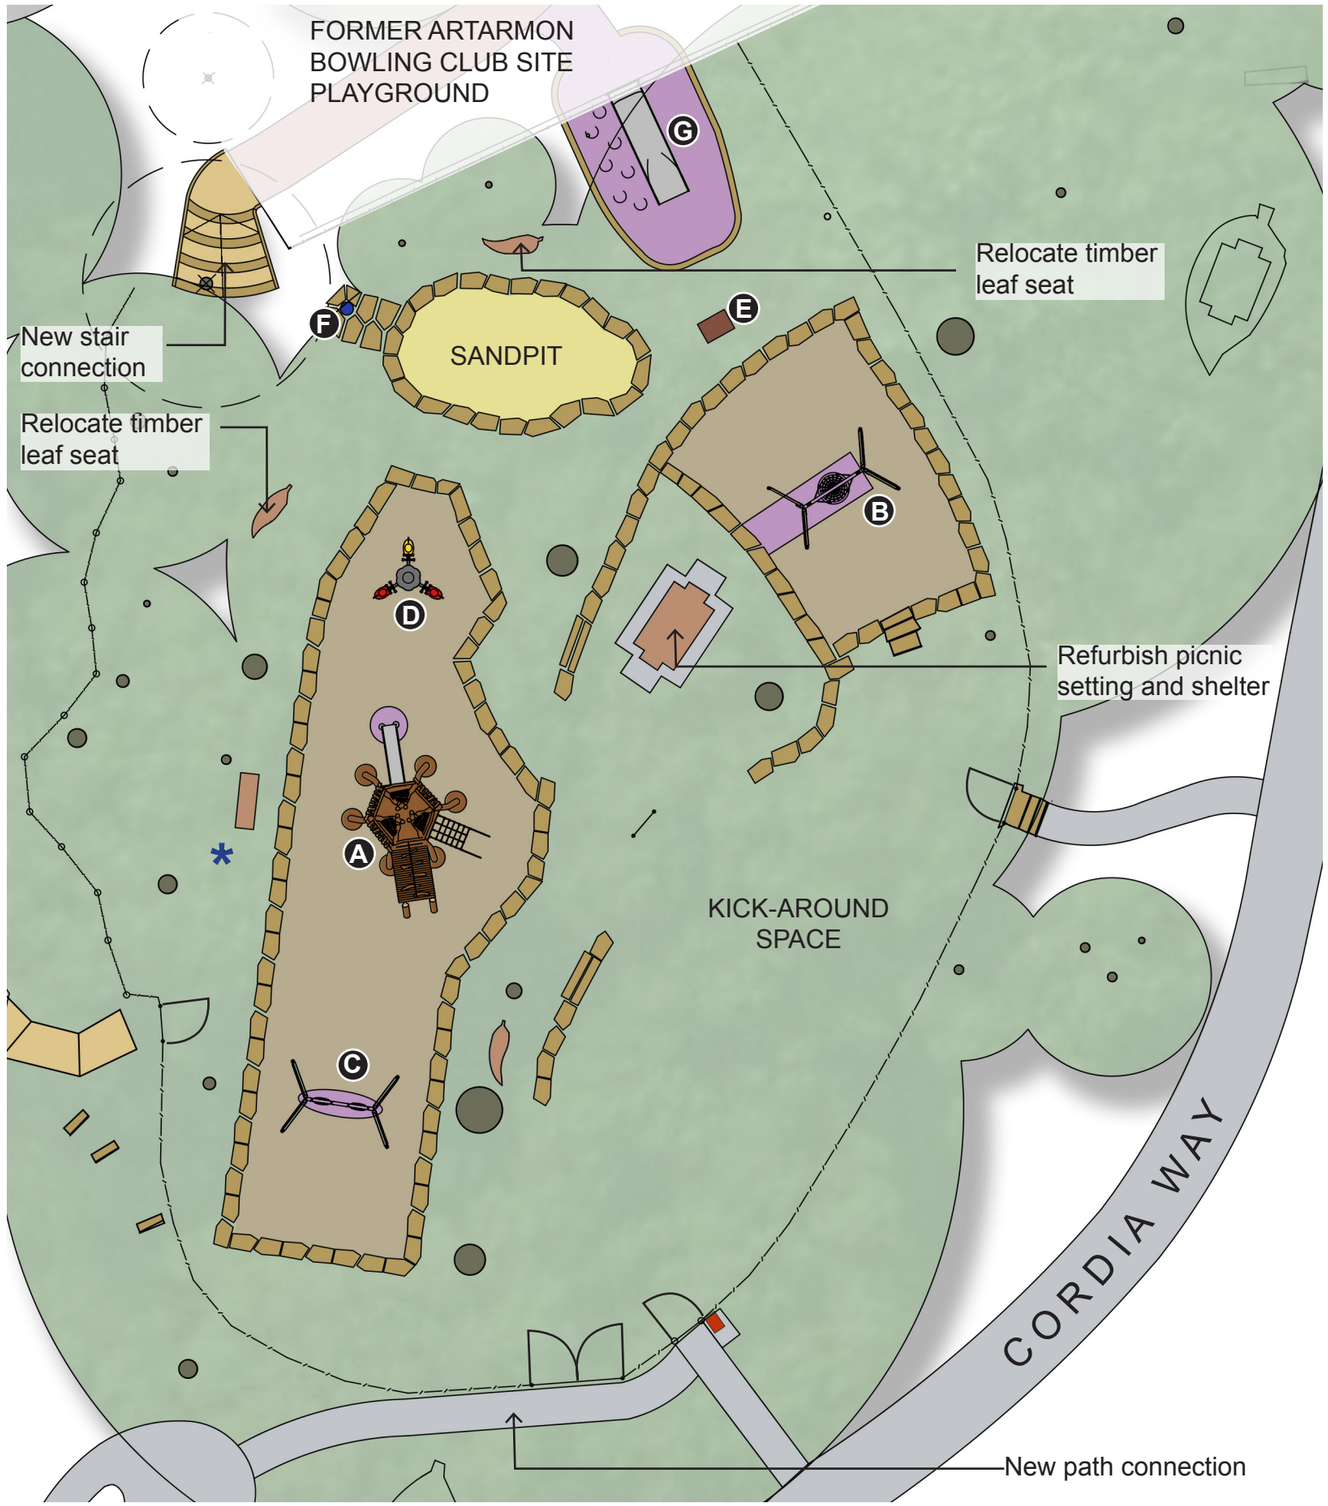

PROPOSED PLAY EQUIPMENT

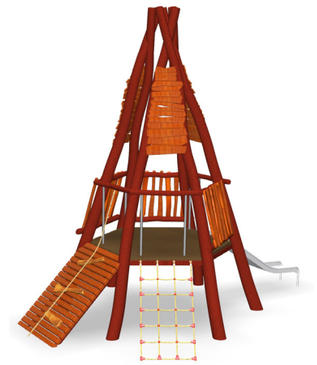


Ⓐ Fort structure and slide



Ⓑ Basket swing



Ⓒ Double swings with infant seat

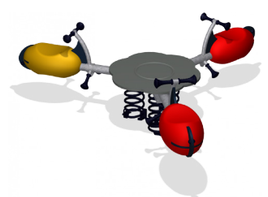

Ⓓ See-saw
Ⓔ Musical item
Ⓕ Water pump
Ⓖ Embankment slide

WILLOUGHBY CITY COUNCIL
City of Diversity

ARTARMON RESERVE, ARTARMON

DRAFT PLAYGROUND IMPROVEMENTS PLAN

DATE: MARCH 2018 SCALE - 1:200 @ A3 SHEET 4 OF 4