CHATSWOOD TO ST LEONARDS CYCLEWAY

SUBMISSIONS NOW WELCOME ON DRAFT DETAILED DESIGN PLANS


- Extensive community consultation on a proposed Chatswood to St Leonards Cycleway via Hampden Road and Herbert Street linking Mowbray Road, Chatswood and Herbert Street, St Leonards was undertaken in June and July 2020.
- This community feedback informed finalisation of concept design plans endorsed by Council in September 2020. The draft detailed design plans build on the approved concept and provide more information on the changes along the cycleway.
- Community feedback on the draft detailed design will assist finalisation of the detailed design to support the community's needs.
- The Chatswood to St Leonards Cycleway forms an important part of Council's bicycle network.
- Chatswood to St Leonards Cycleway will connect residents and visitors to retail, service, cultural and recreational uses and transport modes in Chatswood Central Business District (CBD), Lane Cove, Artarmon Local Centre and St Leonards CBD.
- The detailed design plan has been funded in the Department of Planning, Industry and Environment Active Transport Links Program (Active Transport Link 2).

IMPROVING CYCLIST NETWORKS

- Willoughby Council is committed to providing safe and accessible bicycle routes for the community. Safe bicycle routes encourage more people to ride, reduce congestion and support healthier and more active lifestyle.

PROPOSED CHANGES TO HERBERT ST AND HAMPDEN RD

- A separated two way cycleway and shared paths along the east side of road in Hampden Road and Herbert Street.
- Connection with bicycle links within the Artarmon Local Centre, see below.
- Improved bicycle and pedestrian connections at Palmer Street, Brand Street and Ella Street.
- Connections to local and regional bicycle routes including Punch Street, Cleg Street, Frederick Street, Pacific Highway (Active Transport Link 1) and Gore Hill Freeway via Punch Street.
- Enable a future bicycle connection to Chatwsood CBD and Pacific Highway via the Sydney Metro Chatswood Dive Site connections.
- Improved public domain with additional tree planting, bicyclist amenities, street furniture and landscaping along the route. A small number of existing trees will be removed but many more are proposed to be planted.
- Relocation of the Artarmon Loop bus stop into the Artarmon Local Centre and a potential new bus stop in Barton Road.
- Redistribution of street parking and a minor reduction across the length of the route way.

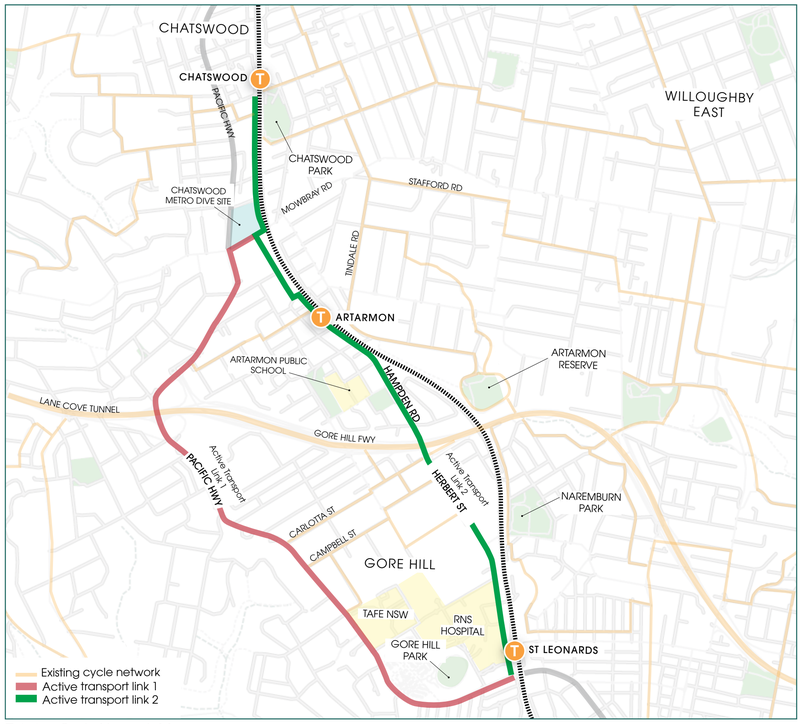

Existing Cycle Network Map

PROJECT TIMELINE

Community consultation
21st May to 20th June 2021

Webinar
6-7pm, Thursday 27th May 2021

Design development finalised
July 2021

Construction
Pending funding and approvals

IMPROVEMENTS

Pedestrian Connection

+ New pedestrian crossings
+ Safer intersections and calmer traffic through implementation of clear markings and separation
+ Pavement and pram ramp upgrades for improved pedestrian access





Cycleway Network

+ A 2.5 km new bi-directional separated cycleway along Herbert St and Hampden Rd to provide a safer option for people who ride bikes
+ Connection to local and regional bike routes





Streetscape Upgrade

+ An increase of street trees and shade canopy
+ New garden beds
+ Enhancement of existing verges and streetscape
+ New shared zone markings to improve awareness and safety where pedestrians / cyclists or vehicles cross paths
+ Improved safety with new intersection treatments and by introducing traffic calming measures





HAVE YOUR SAY

For information and to contact Willoughby Council please visit,
www.haveyoursaywilloughby.com.au
Webinars : 6pm - 7pm Thurs 27th May 2021


Residents, businesses and bicycle users are encouraged to provide feedback via the website, or:

- By sending an email to:
email@willoughby.nsw.gov.au
- Scan the QR code to provide comment:

ARTIST IMPRESSIONS


Median Separated Cycleway - Herbert St, St Leonards


Flush to Footpath Cycleway - Herbert St, St Leonards

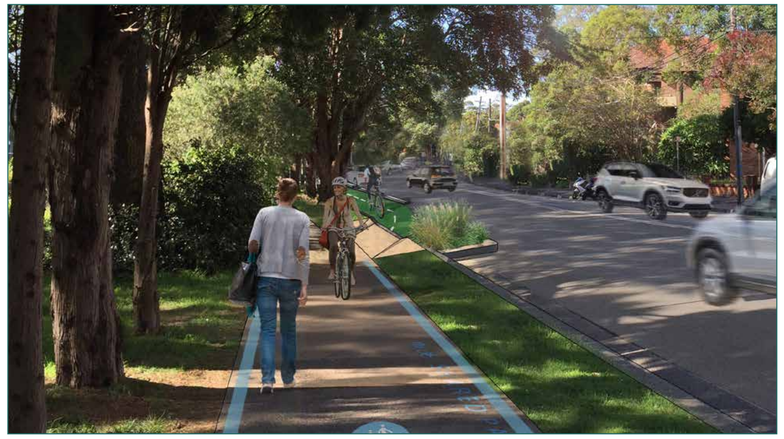
Cycleway transition to share path - Hampden Rd, Artarmon

This project is one part of the active transport links strategy from Willoughby City Council


Sheet: 2.0

May 2020

Proudly funded by NSW GOVERNMENT


WILLOUGHBY CITY COUNCIL

CHATSWOOD TO ST LEONARDS CYCLEWAY

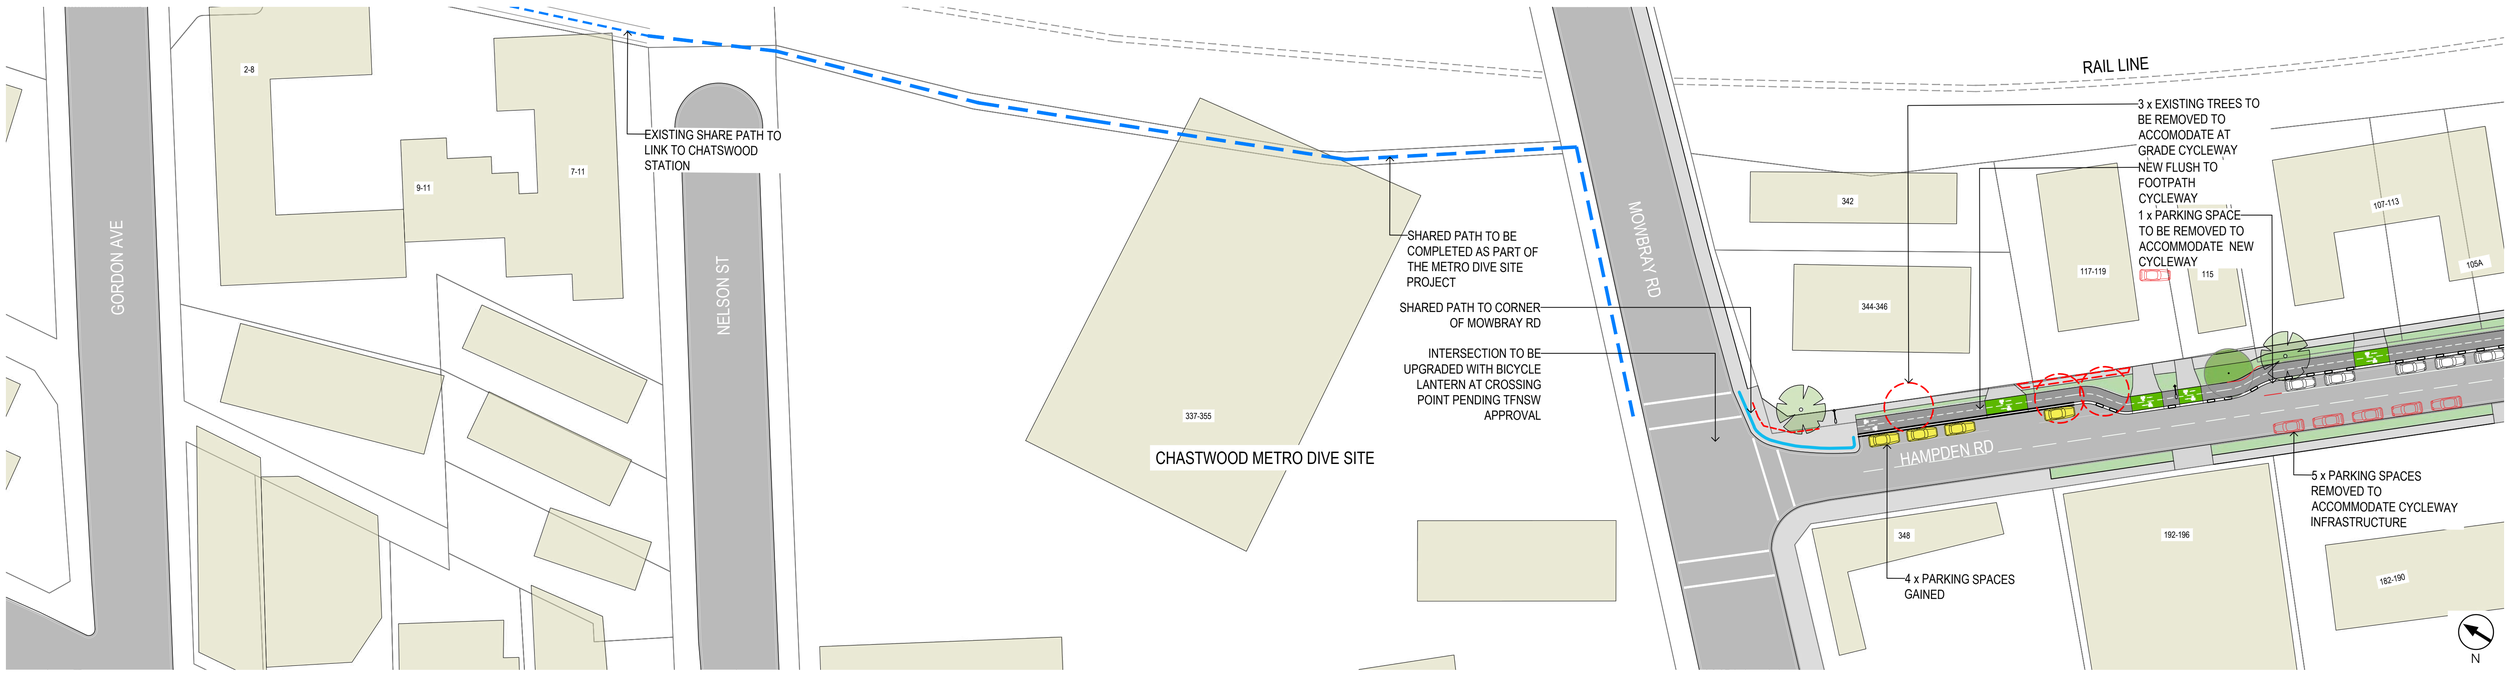


LEGEND

- PARKING - NEW
- PARKING - TO BE REMOVED
- PARKING - RETAINED
- TRAFFIC / POWER / LIGHT POLE
- TREE - PROPOSED
- TREE - RETAINED
- TREE - TO BE REMOVED
- BUS ZONE
- FOOTPATH
- TURF VERGE
- DRIVEWAY
- BICYCLE LANE CROSSING DRIVEWAY
- ON ROAD CYCLEWAY WITH MEDIAN SEPARATOR
- ON ROAD CYCLEWAY WITH MEDIAN SEPARATOR
- PLANTING
- REMOVED KERB
- SHARE PATH

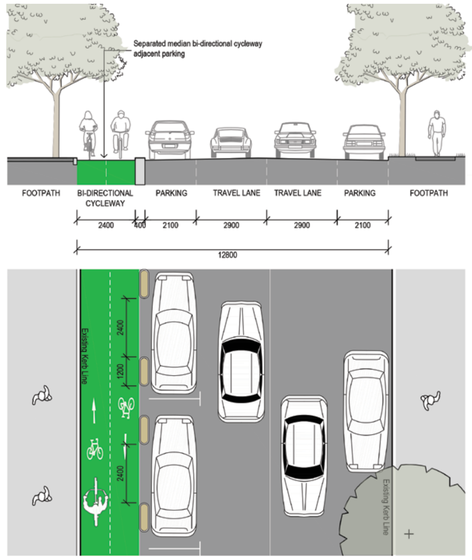

Typical Median Separator Cycleway

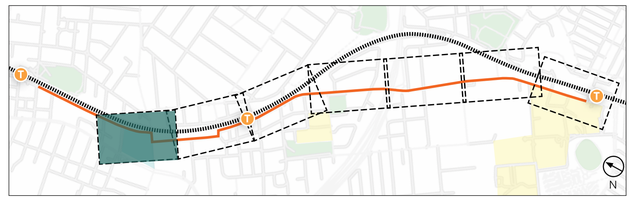

Reference Map

This project is one part of the active transport links strategy from Willoughby City Council


Sheet: 2.1

May 2020

Proudly funded by NSW GOVERNMENT


WILLOUGHBY CITY COUNCIL

CHATSWOOD TO ST LEONARDS CYCLEWAY

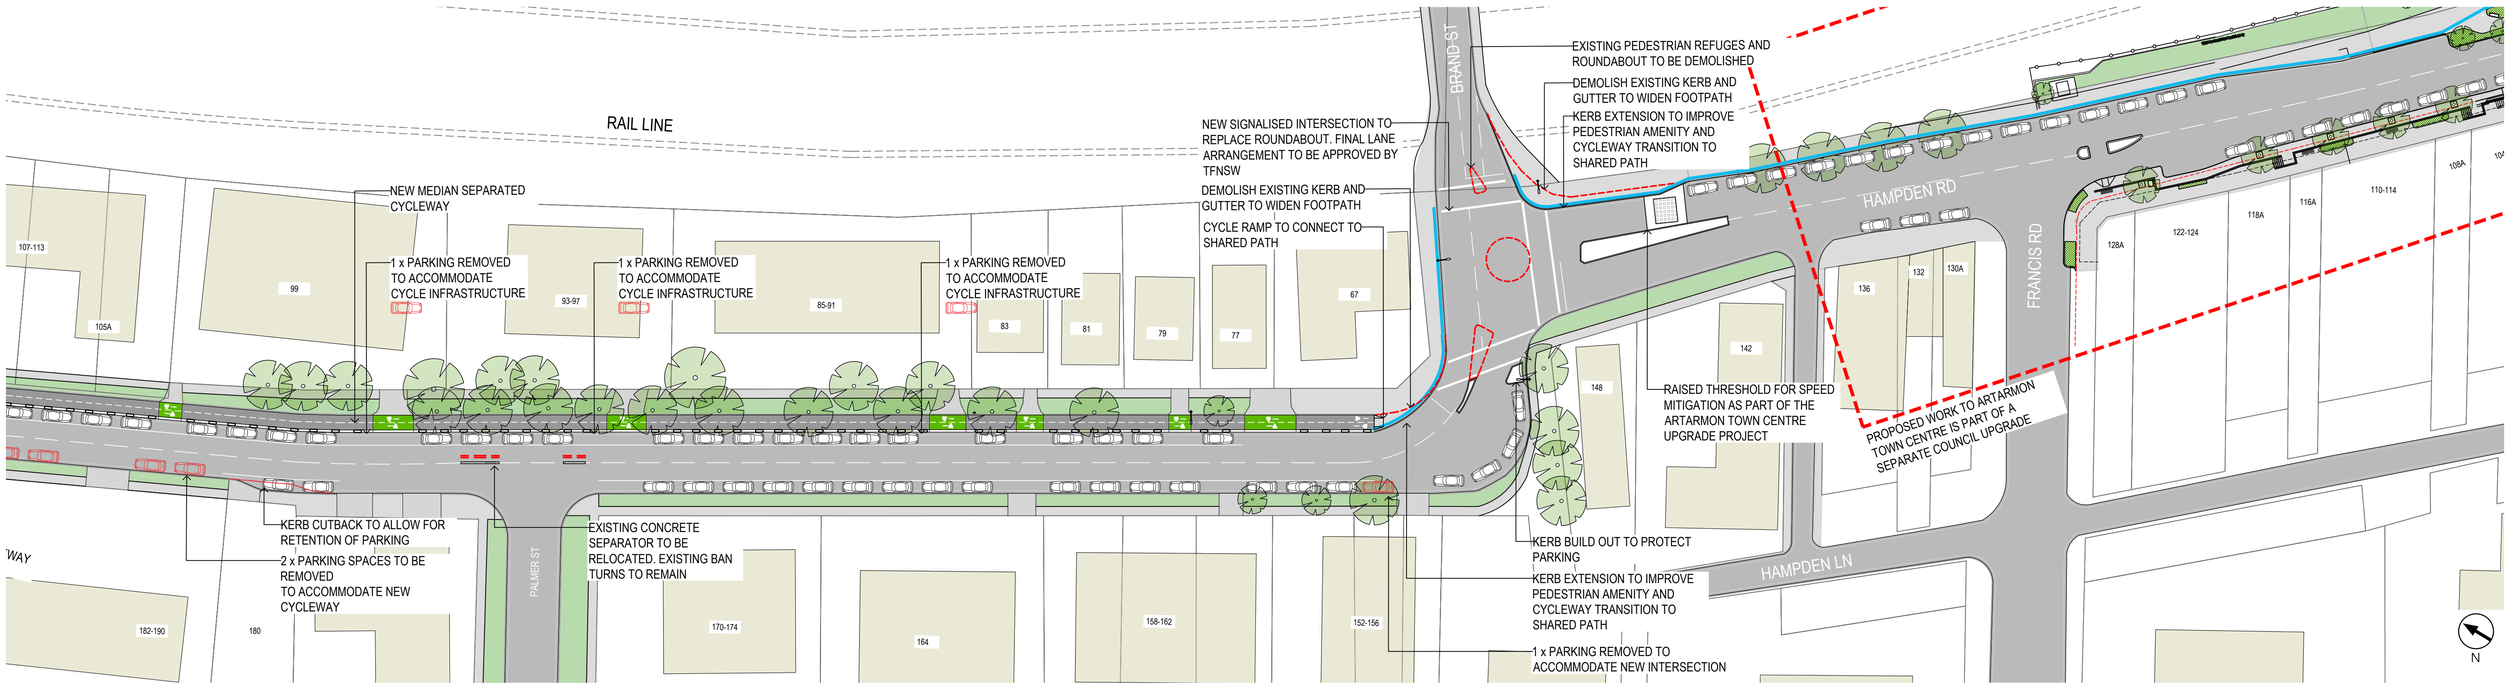


LEGEND

- PARKING - NEW
- PARKING - TO BE REMOVED
- PARKING - RETAINED
- TRAFFIC / POWER / LIGHT POLE
- TREE - PROPOSED
- TREE - RETAINED
- TREE - TO BE REMOVED
- BUS ZONE
- FOOTPATH
- TURF VERGE
- DRIVEWAY
- BICYCLE LANE CROSSING DRIVEWAY
- ON ROAD CYCLEWAY WITH MEDIAN SEPARATOR
- ON ROAD CYCLEWAY WITH MEDIAN SEPARATOR
- PLANTING
- REMOVED KERB
- SHARE PATH

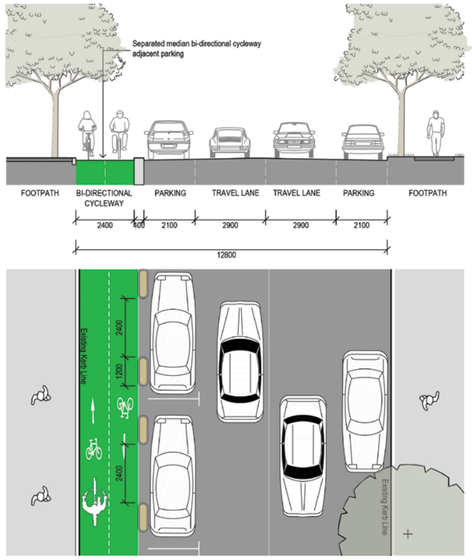

Typical Median Separator Cycleway

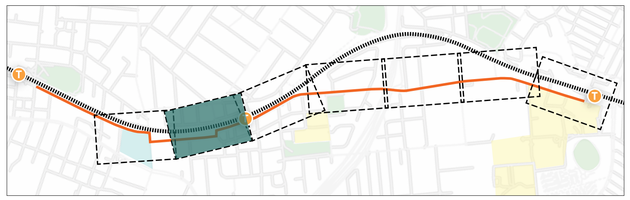

Reference Map

This project is one part of the active transport links strategy from Willoughby City Council


Sheet: 2.2

May 2020

Proudly funded by NSW GOVERNMENT

WILLOUGHBY CITY COUNCIL


CHATSWOOD TO ST LEONARDS CYCLEWAY

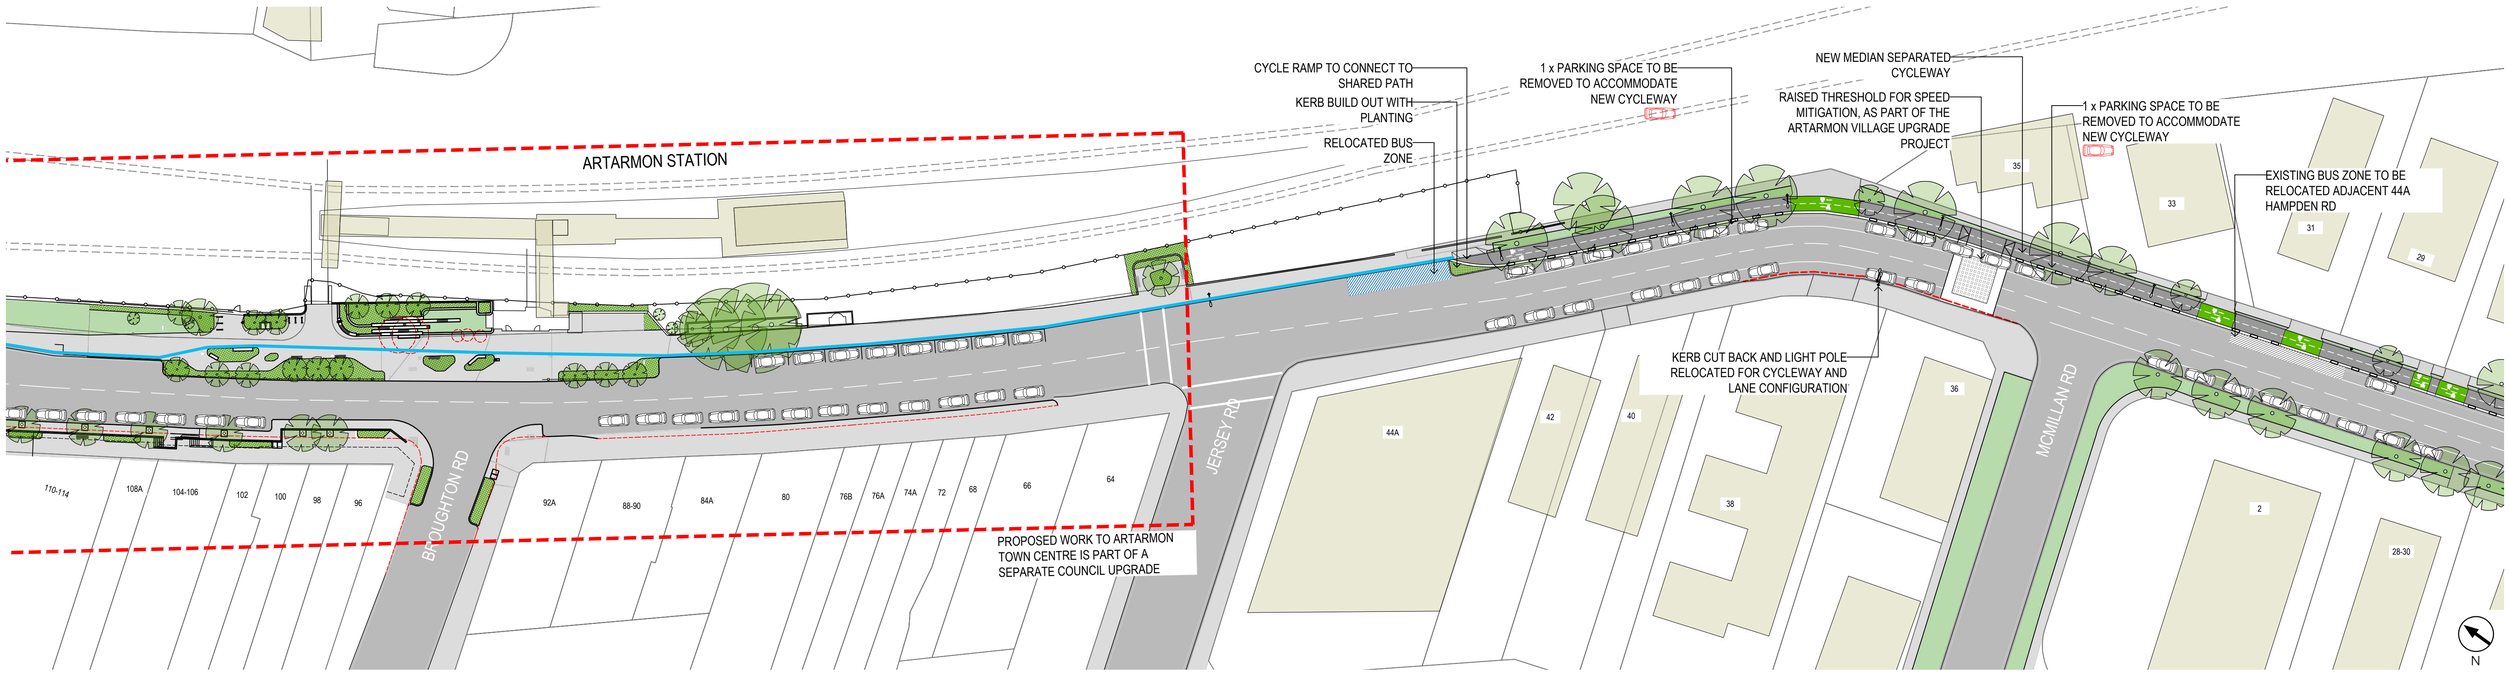


LEGEND

- PARKING - NEW
- PARKING - TO BE REMOVED
- PARKING - RETAINED
- TRAFFIC / POWER / LIGHT POLE
- TREE - PROPOSED
- TREE - RETAINED
- TREE - TO BE REMOVED
- BUS ZONE
- FOOTPATH
- TURF VERGE
- DRIVEWAY
- BICYCLE LANE CROSSING DRIVEWAY
- ON ROAD CYCLEWAY WITH MEDIAN SEPARATOR
- ON ROAD CYCLEWAY WITH MEDIAN SEPARATOR
- PLANTING
- REMOVED KERB
- SHARE PATH



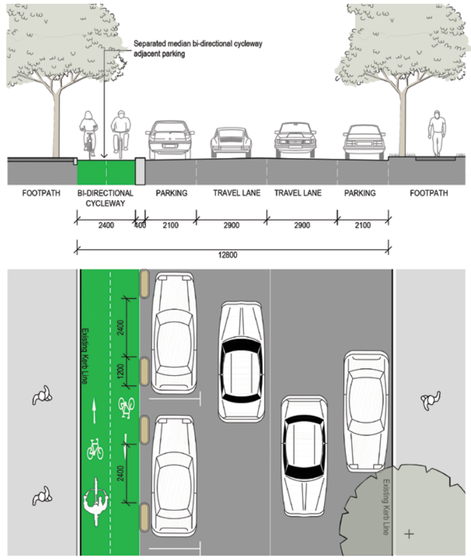

Typical Median Separator Cycleway

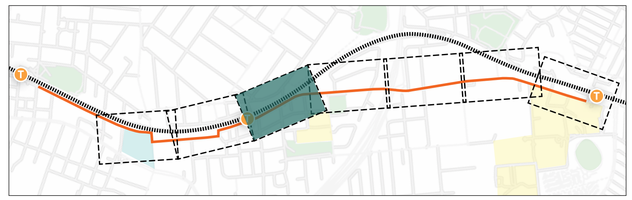

Reference Map

This project is one part of the active transport links strategy from Willoughby City Council


Sheet: 2.3

May 2020

Proudly funded by NSW GOVERNMENT


WILLOUGHBY CITY COUNCIL

CHATSWOOD TO ST LEONARDS CYCLEWAY

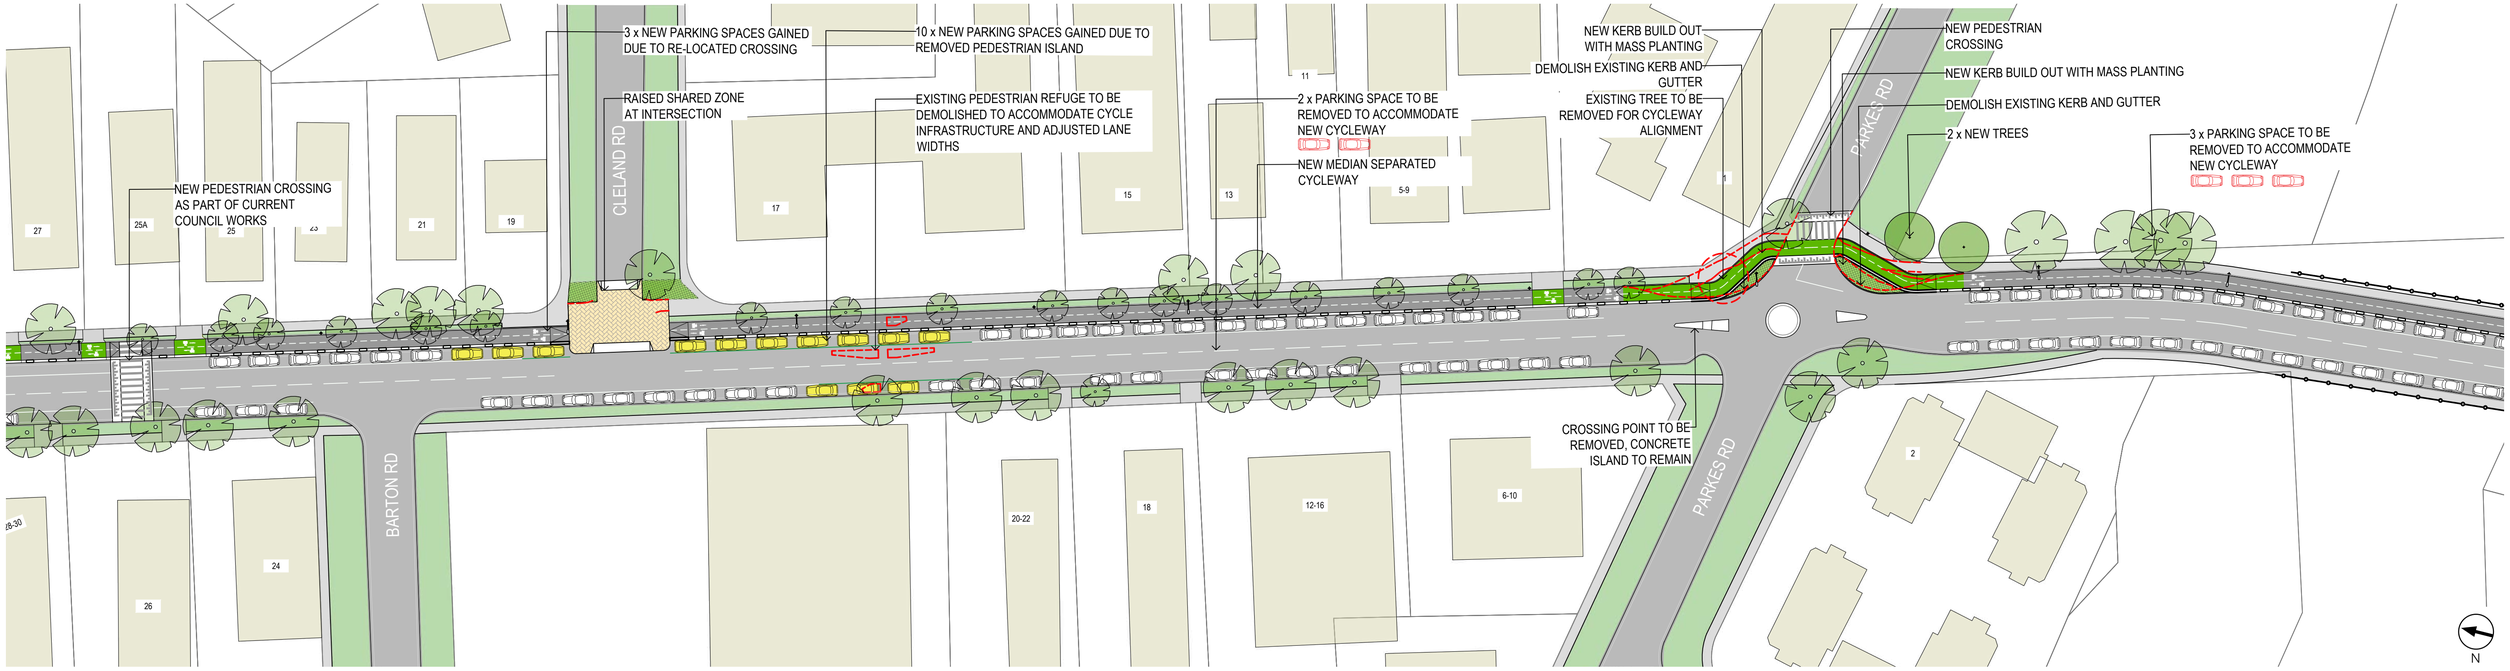


LEGEND

- PARKING - NEW
- PARKING - TO BE REMOVED
- PARKING - RETAINED
- TRAFFIC / POWER / LIGHT POLE
- TREE - PROPOSED
- TREE - RETAINED
- TREE - TO BE REMOVED
- BUS ZONE
- FOOTPATH
- TURF VERGE
- DRIVEWAY
- BICYCLE LANE CROSSING DRIVEWAY
- ON ROAD CYCLEWAY WITH MEDIAN SEPARATOR
- ON ROAD CYCLEWAY WITH MEDIAN SEPARATOR
- PLANTING
- REMOVED KERB
- SHARE PATH

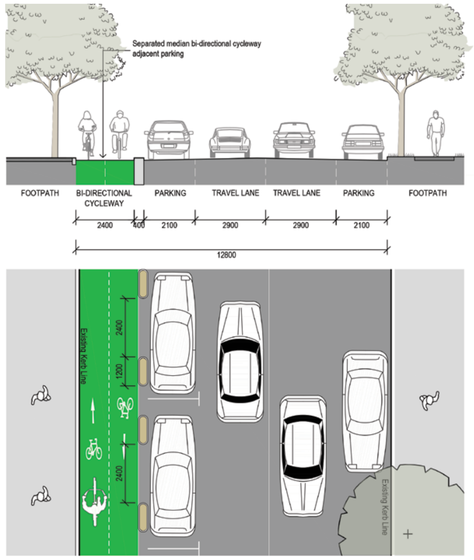

Typical Median Separator Cycleway

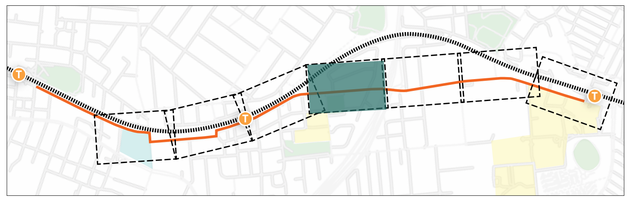

Reference Map

This project is one part of the active transport links strategy from Willoughby City Council


Sheet: 2.4

May 2020

Proudly funded by NSW GOVERNMENT


WILLOUGHBY CITY COUNCIL

CHATSWOOD TO ST LEONARDS CYCLEWAY

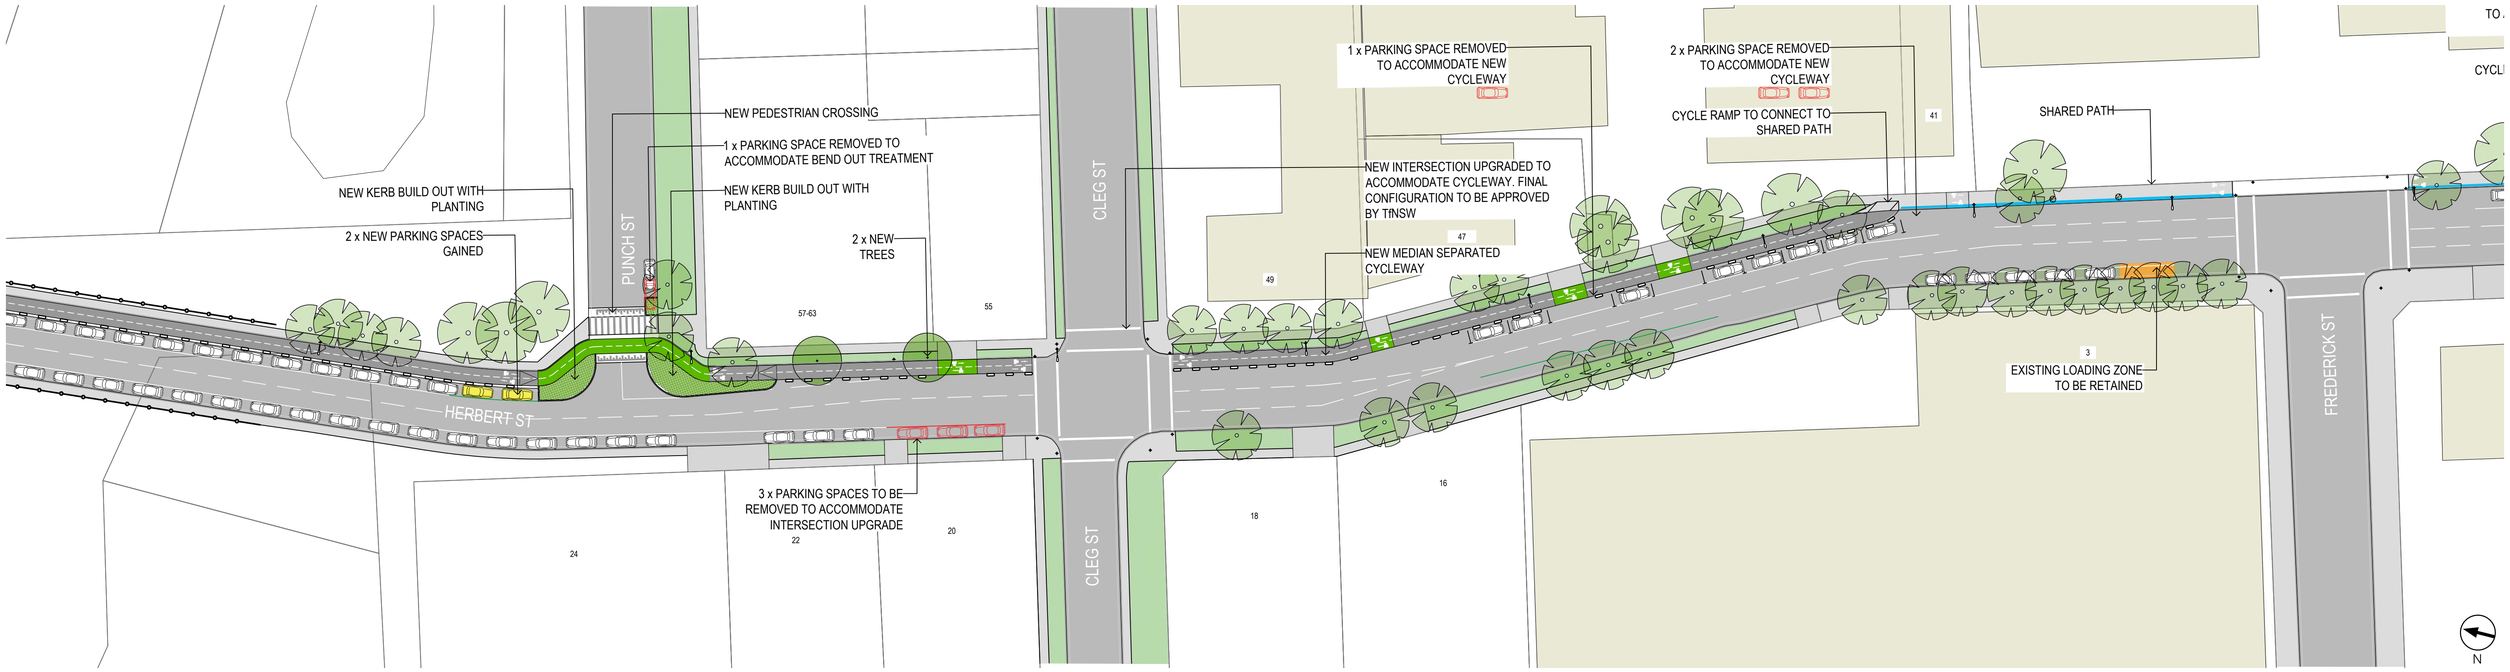


LEGEND

- PARKING - NEW
- PARKING - TO BE REMOVED
- PARKING - RETAINED
- TRAFFIC / POWER / LIGHT POLE
- TREE - PROPOSED
- TREE - RETAINED
- TREE - TO BE REMOVED
- BUS ZONE
- FOOTPATH
- TURF VERGE
- DRIVEWAY
- BICYCLE LANE CROSSING DRIVEWAY
- ON ROAD CYCLEWAY WITH MEDIAN SEPARATOR
- ON ROAD CYCLEWAY WITH MEDIAN SEPARATOR
- PLANTING
- REMOVED KERB
- SHARE PATH

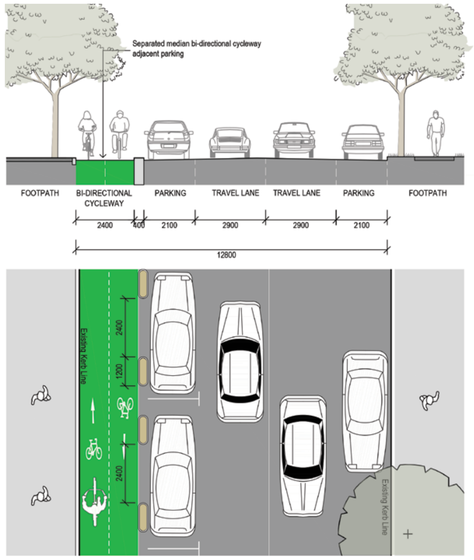


Typical Median Separator Cycleway

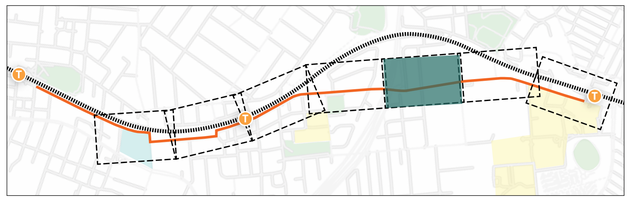

Reference Map

CHATSWOOD TO ST LEONARDS CYCLEWAY

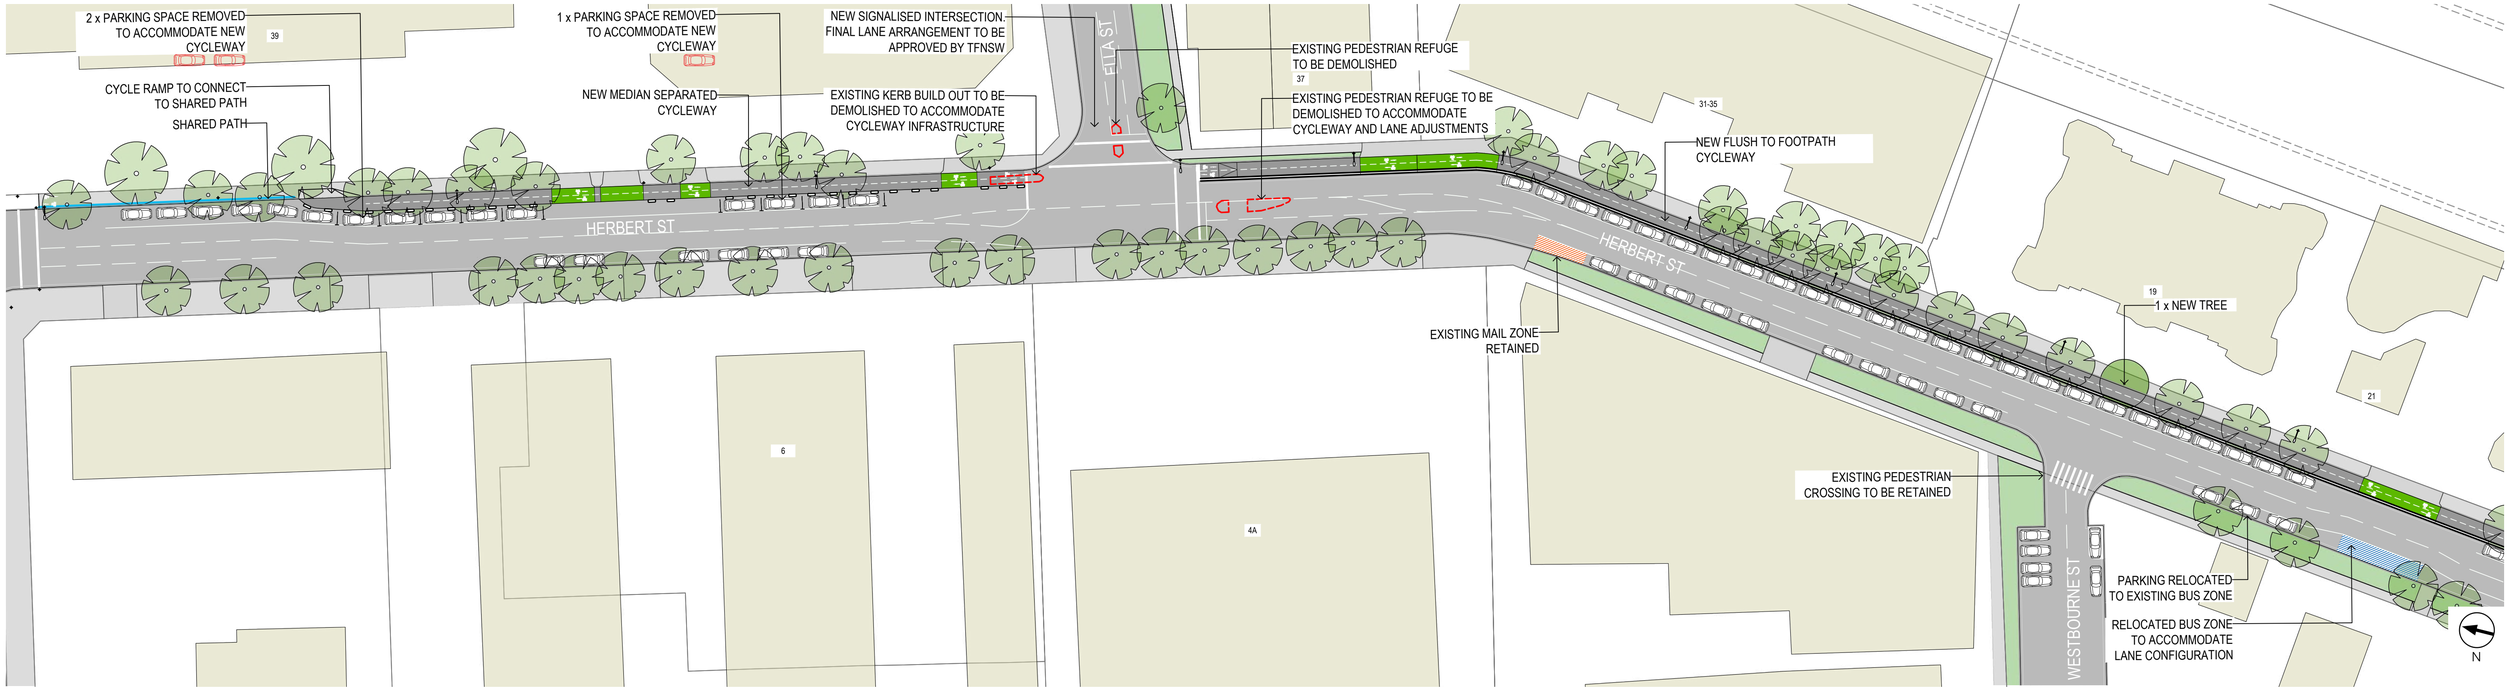


LEGEND


- PARKING - NEW
- PARKING - TO BE REMOVED
- PARKING - RETAINED
- TRAFFIC / POWER / LIGHT POLE
- TREE - PROPOSED
- TREE - RETAINED
- TREE - TO BE REMOVED
- BUS ZONE
- FOOTPATH
- TURF VERGE
- DRIVEWAY
- BICYCLE LANE CROSSING DRIVEWAY
- ON ROAD CYCLEWAY WITH MEDIAN SEPARATOR
- ON ROAD CYCLEWAY WITH MEDIAN SEPARATOR
- PLANTING
- REMOVED KERB
- SHARE PATH



Artist Impression

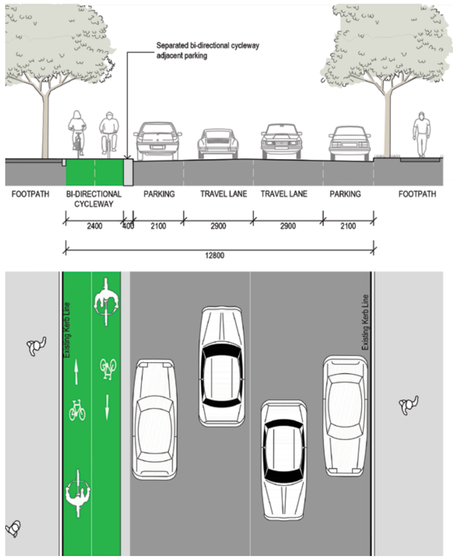


Typical Flush to Footpath Cycleway

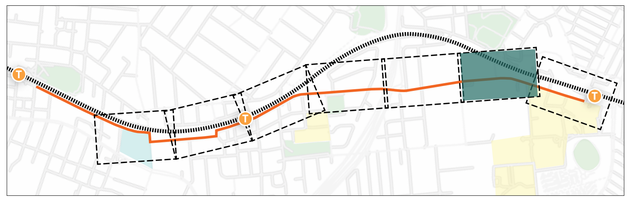

Reference Map

CHATSWOOD TO ST LEONARDS CYCLEWAY

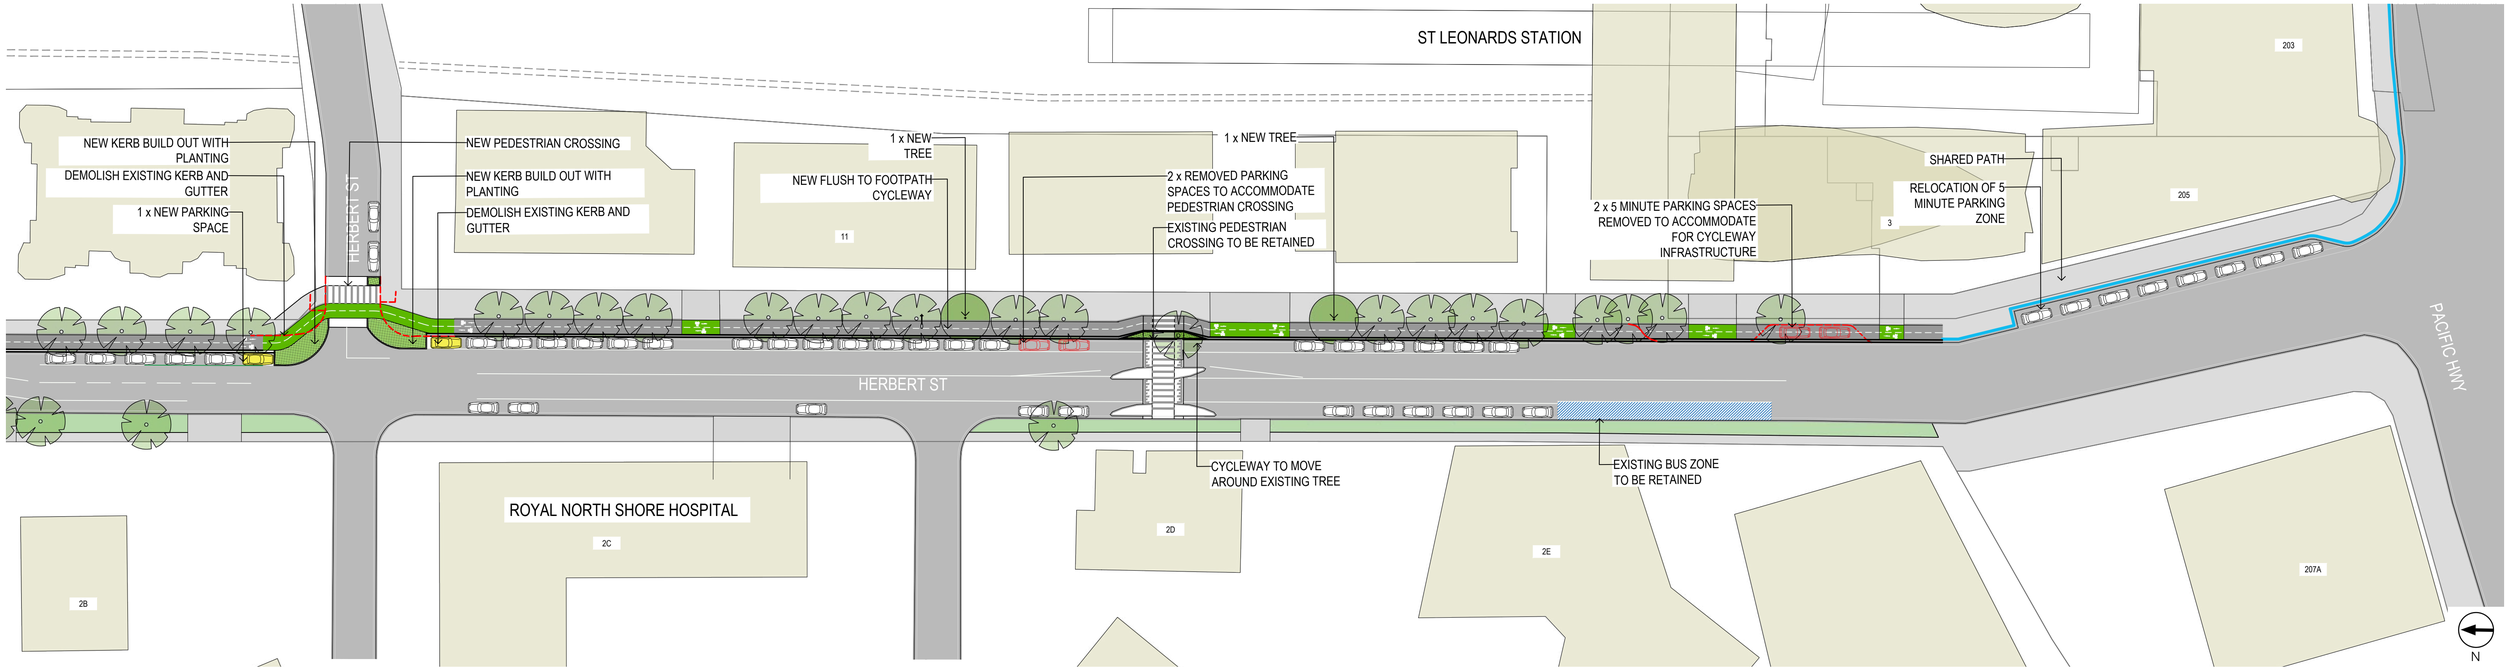


LEGEND


- PARKING - NEW
- PARKING - TO BE REMOVED
- PARKING - RETAINED
- TRAFFIC / POWER / LIGHT POLE
- TREE - PROPOSED
- TREE - RETAINED
- TREE - TO BE REMOVED
- BUS ZONE
- FOOTPATH
- TURF VERGE
- DRIVEWAY
- BICYCLE LANE CROSSING DRIVEWAY
- ON ROAD CYCLEWAY WITH MEDIAN SEPARATOR
- ON ROAD CYCLEWAY WITH MEDIAN SEPARATOR
- PLANTING
- REMOVED KERB
- SHARE PATH



Artist Impression

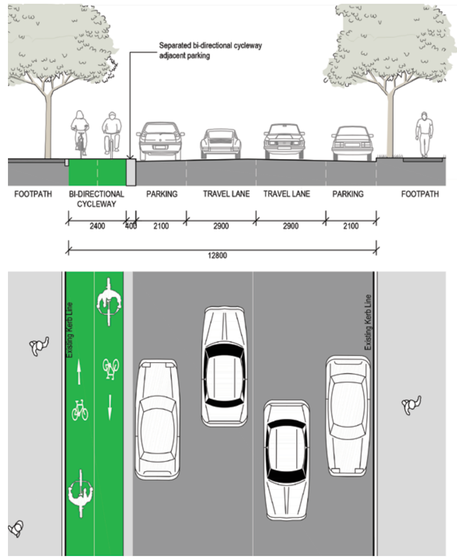

Typical Flush to Footpath Cycleway

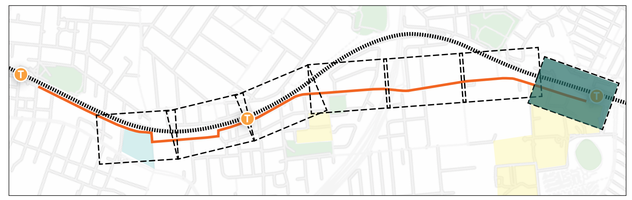

Reference Map

This project is one part of the active transport links strategy from Willoughby City Council

Sheet: 2.7

May 2020

Proudly funded by NSW GOVERNMENT

WILLOUGHBY CITY COUNCIL